


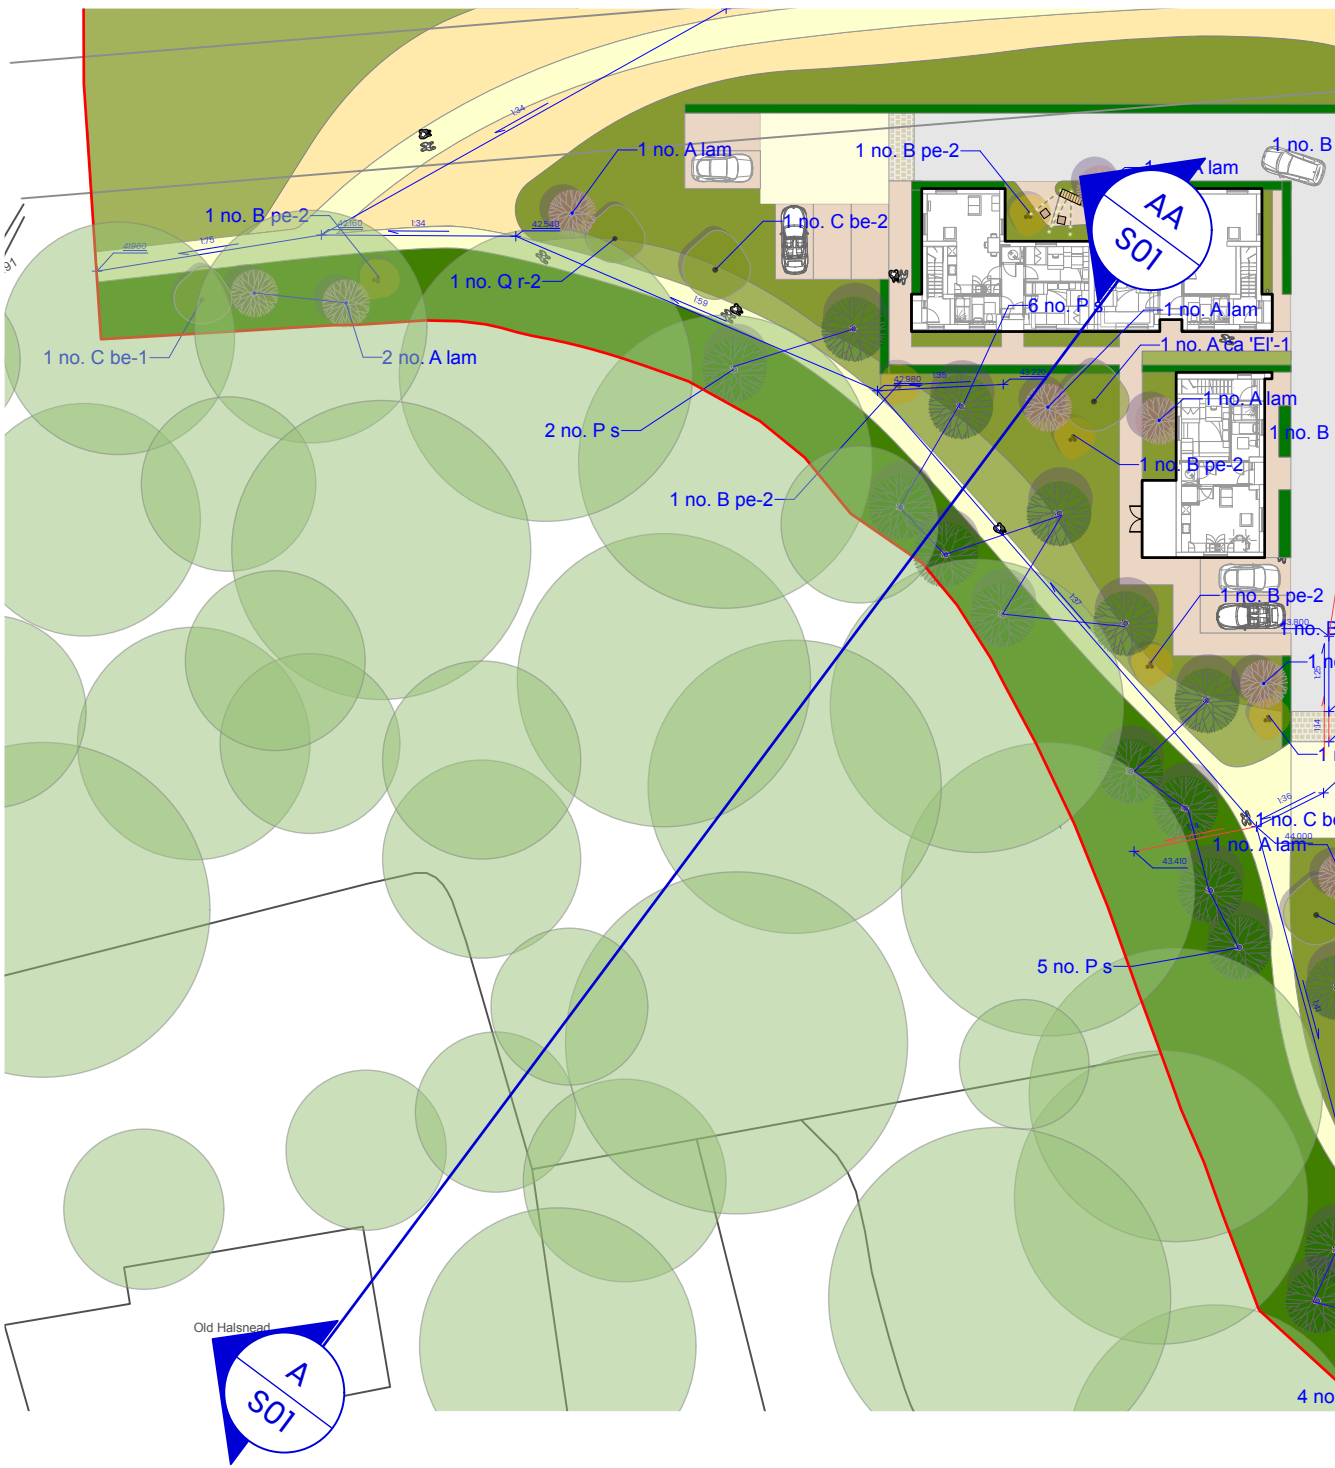

D01 Location Plan
Scale: 1:500 @ A1



S01 Section A-AA
Scale: 1:200 @ A1



S02 Section 02 (Zoom in)
Scale: 1:75 @ A1


- NOTES:**
- DO NOT SCALE FROM THIS DRAWING. ALWAYS WORK TO NOTED DIMENSIONS.
 - ALL SETTING-OUT LEVELS AND DIMENSIONS TO BE CHECKED ON SITE PRIOR TO THE INSTALLATION OF MATERIALS AND ANY DISCREPANCIES ARE TO BE BROUGHT TO THE ATTENTION OF THE CONTRACT ADMINISTRATOR IMMEDIATELY.
 - THIS DRAWING MUST BE READ WITH THE RELEVANT SPECIFICATION DOCUMENTS AND DETAIL DRAWINGS. ANY DISCREPANCIES MUST BE BROUGHT TO THE ATTENTION OF THE CONTRACT ADMINISTRATOR IMMEDIATELY.
 - THIS DRAWING IS COPYRIGHT PROTECTED AND MAY NOT BE REPRODUCED IN WHOLE OR PART WITHOUT WRITTEN AUTHORITY.
 - ALL DIMENSIONS ARE IN MILLIMETRES UNLESS OTHERWISE STATED.
 - NOTE DRAWING SUSTAINABILITY CODE SHOWN BELOW. DRAWING NOT TO BE USED FOR CONTRACTUAL AGREEMENT WITHOUT A1 STATUS.

THIS DRAWING WAS PLOTTED ON:
08/04/2026

REVISION HISTORY

DATE	REV	ZONE	DESCRIPTION	CHK
31/03/2026	1		Preliminary Issue	AD
08/04/2026	2		Apartment heights updated	AD

LOCATION PLAN

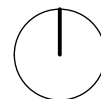

ORIGINATOR

	W layerstudio 01625 523 157 manchester or newcastle@layerstudio	MANCHESTER Wilmslow Cheshire SK9 1DR	NEWCASTLE Studio 29 39 High Bridge Works Newcastle-upon-Tyne NE1 1EW
---	---	--	---

Client

Starship Group

Project

**Halsnead Farm
Widnes**

Drawing Title

Illustrative Screening Section

Created By	Checked By	Scale	Sheet Size
AD	ST	As Noted	A1

Project Number	Originator	Volume	Level	File Type	Discipline	Number
458	LYR	XX-ZZ-DWG-L-5004				

Work Stage	Status	Revision
Stage 1	For Coordination	2