


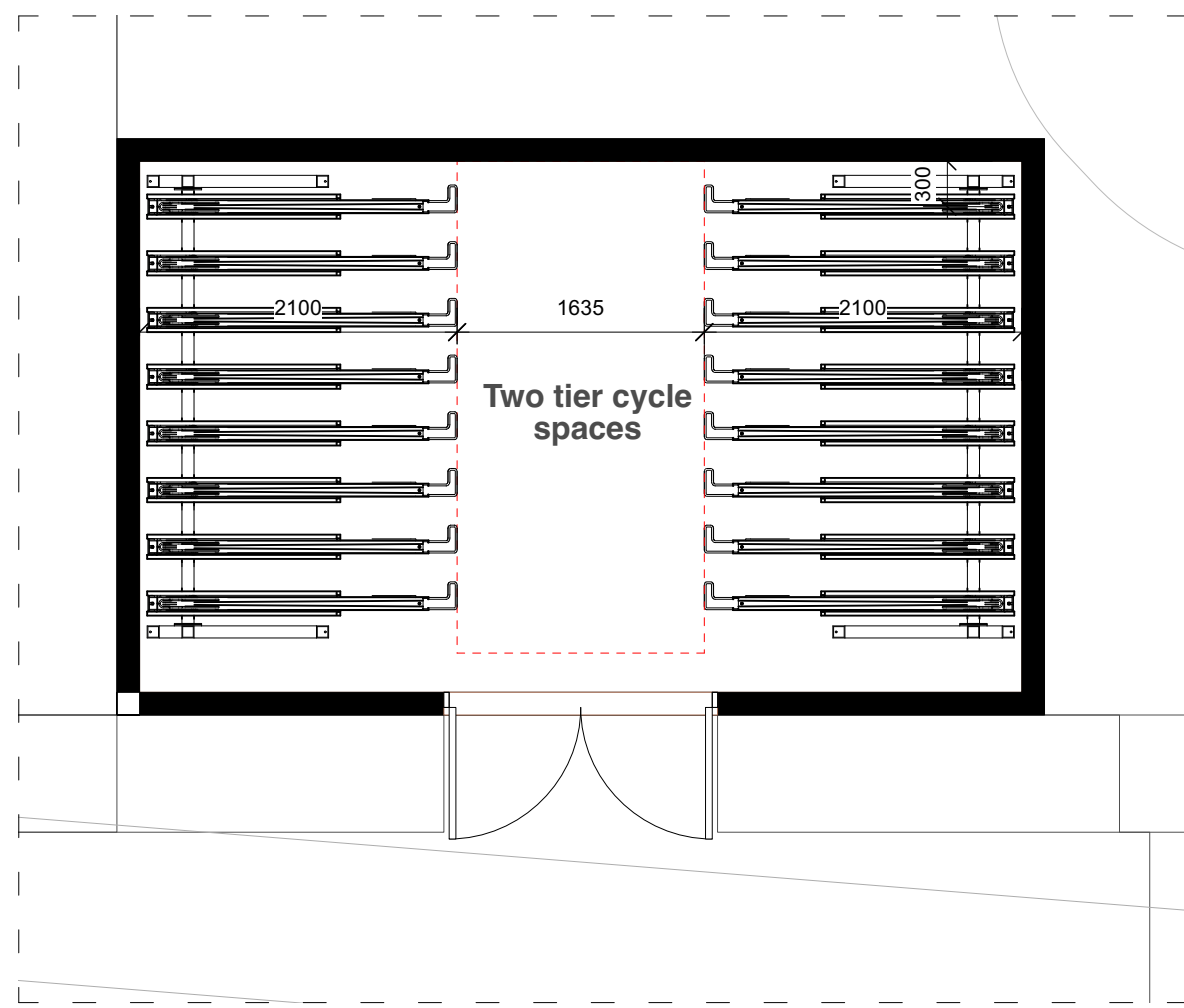

Bike Store 01 (Apartment):


14no. Apartments

10no. 1 Bed spaces - 10no. Allocated Spaces
10no. Visitor Spaces

4no. 2 Bed spaces - 8no. Allocated Spaces
4no. Visitor Spaces

Total required 32no cycle spaces

Cycle specification:
Total: 6no. Two Tier Racks with Sheffield Stand under
32no. cycle storage spaces

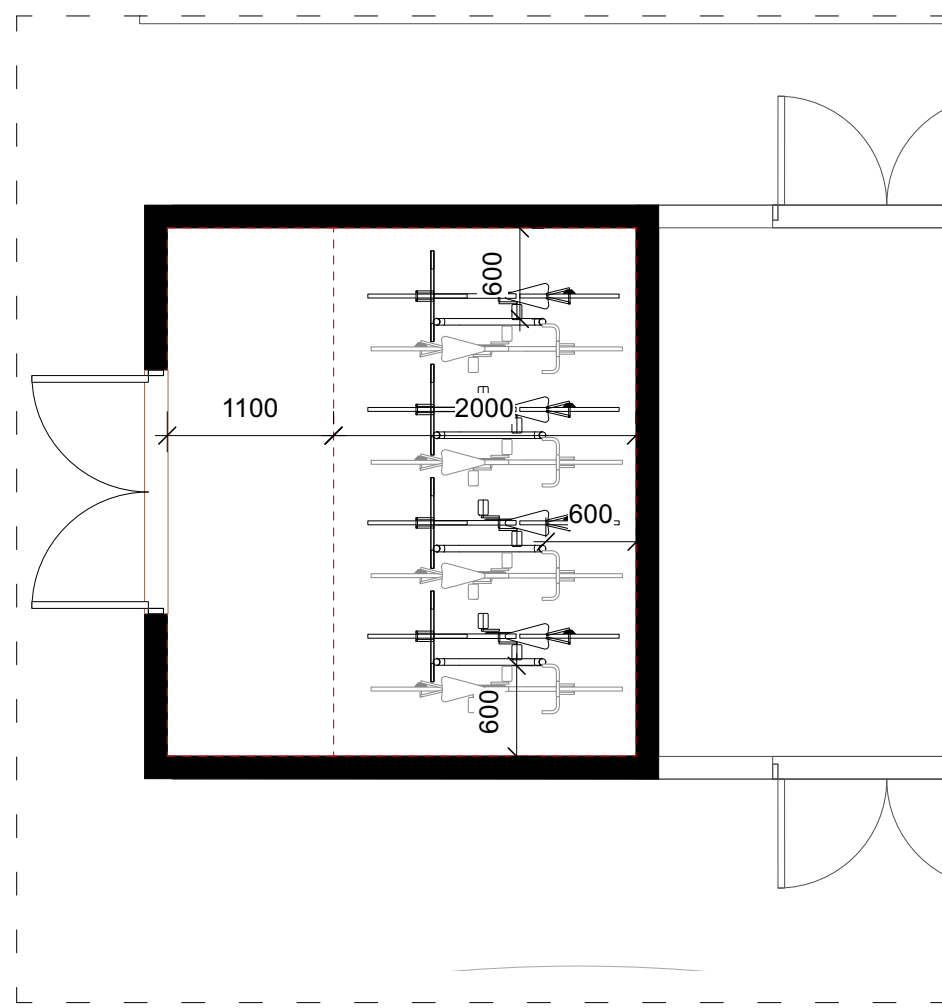


Bike Store 02 (OFD Apartment):

4no. Own-Front-Door Apartments

4no. 1 Bed spaces - 4no. Allocated Spaces
4no. Visitor Spaces

Total required 8no cycle spaces

Cycle specification :
Total: 4no. floor mounted Sheffield Cycle stands
8no. cycle storage spaces

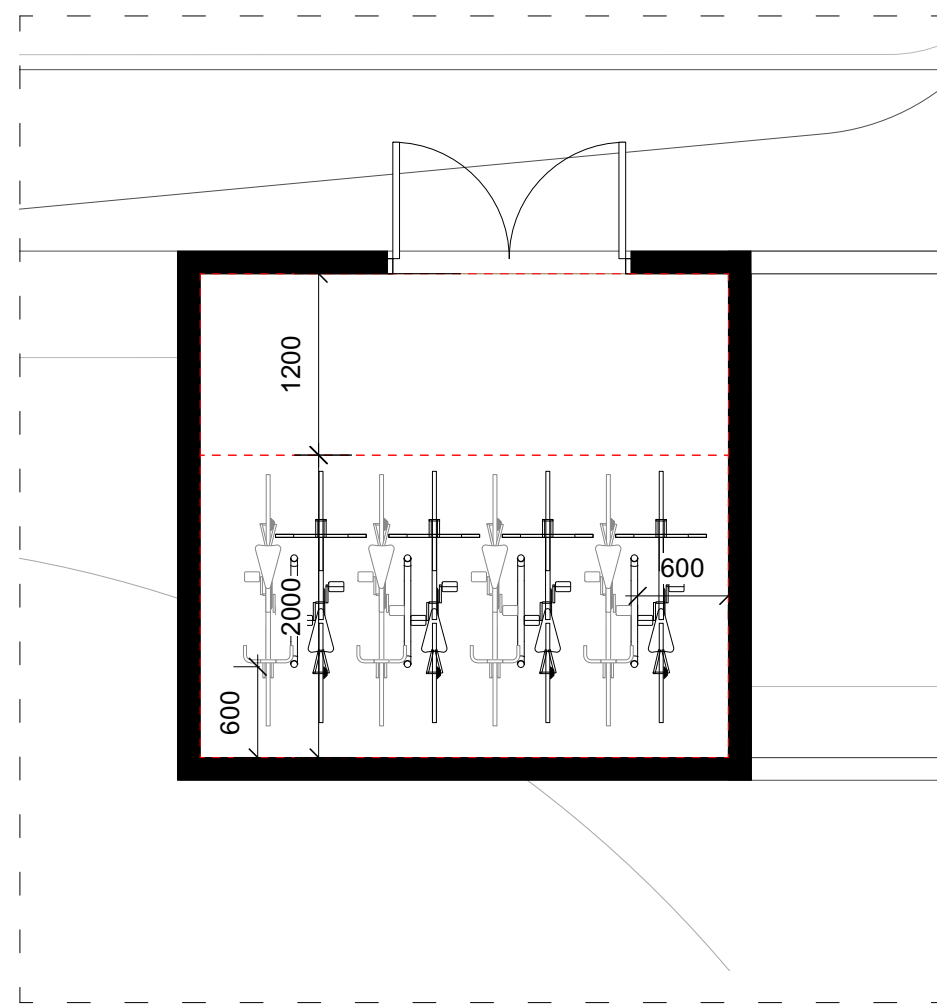


Bike Store 03 (OFD Apartment):

4no. Own-Front-Door Apartments

4no. 1 Bed spaces - 4no. Allocated Spaces
4no. Visitor Spaces

Total required 8no cycle spaces

Cycle specification :
Total: 4no. floor mounted Sheffield Cycle stands
8no. cycle storage spaces

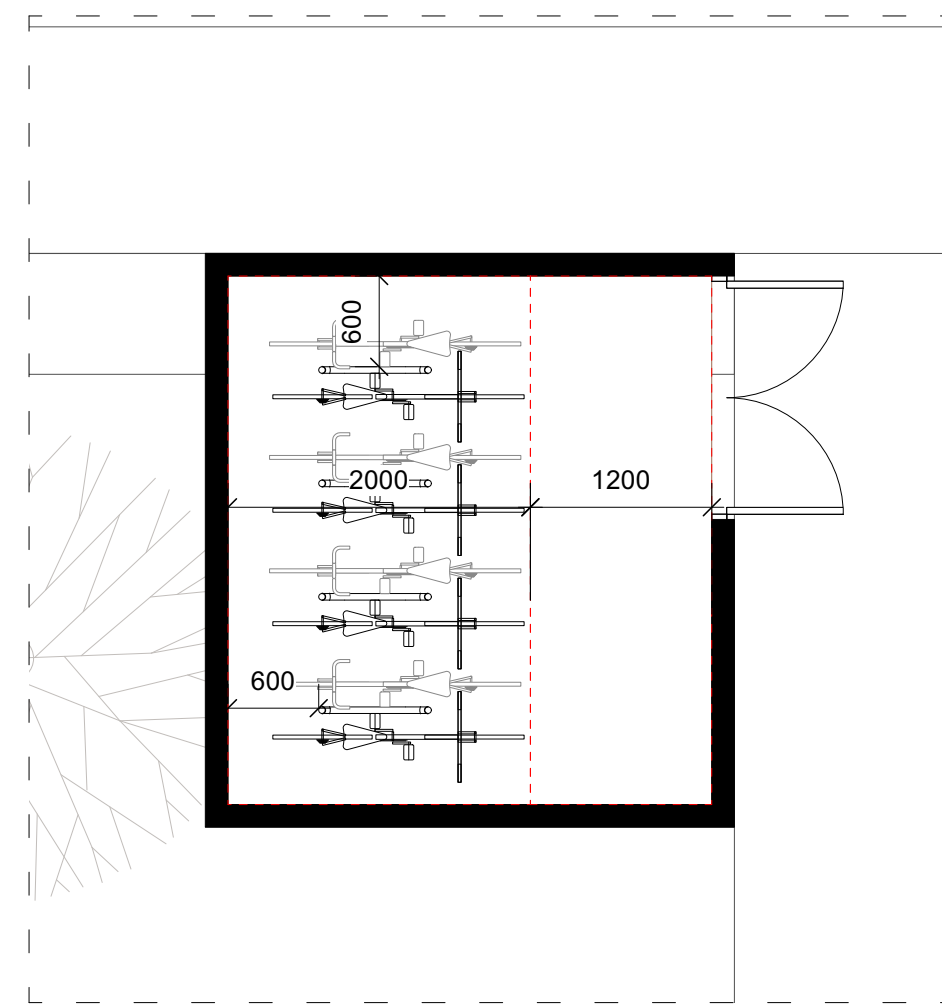

Bike Store 04:

4no. Own-Front-Door Apartments

4no. 1 Bed spaces - 4no. Allocated Spaces
4no. Visitor Spaces

Total required 8 no cycle spaces

Cycle specification :
Total: 4no. floor mounted Sheffield Cycle stands
8no. cycle storage spaces

Notes:

All bike storage will be constructed onto a concrete slab base and be of appropriate robust construction.

All communal bike storage will contain PIR motion-activated lighting.

All communal bike storage will be secured through a coded or fobbed access control system restricting access to residents of each block.

All bike storage is located within sight of primary windows and highway to provide natural surveillance.

All bike storage is within easy access of the primary access route to each block.

Onward Homes have no intention to provide e-bike charging infrastructure on this scheme due to management and fire-safety implications.



KEY

■ Bike storage to houses - lockable garden shed/cycle store to rear gardens

■ Communal bike storage to apartments / OFD apartments.

Cycle storage provided as per Knowsley Council Guidance:

1 Bed unit - 1 Allocated & 1 Visitor space
2/3 Bed unit - 2 Allocated & 1 Visitor space
4 Bed unit - 4 Allocated & 2 Visitor space

(As per Knowsley 'Ensuring A Choice of Travel' SPD)

■ Private bike storage to OFD Units
2 Cycle spaces provided per unit as per Knowsley Council Guidance

▲ Natural Surveillance to cycle stores.

— Route from principle entrance to communal cycle store.

— Route from principle entrance to private store.

Drawing Title: Cycle Allocation
Date: 20/04/2026
Drawing no: 1367 - 1052
Scale: 1:500 @A1
Drawn: KJ

revision:
revision notes:

DK-Architects

26 Old Haymarket
Liverpool
L1 6ER
0151 231 1209 T
mail@dk-architects.com E
www.dk-architects.com W