
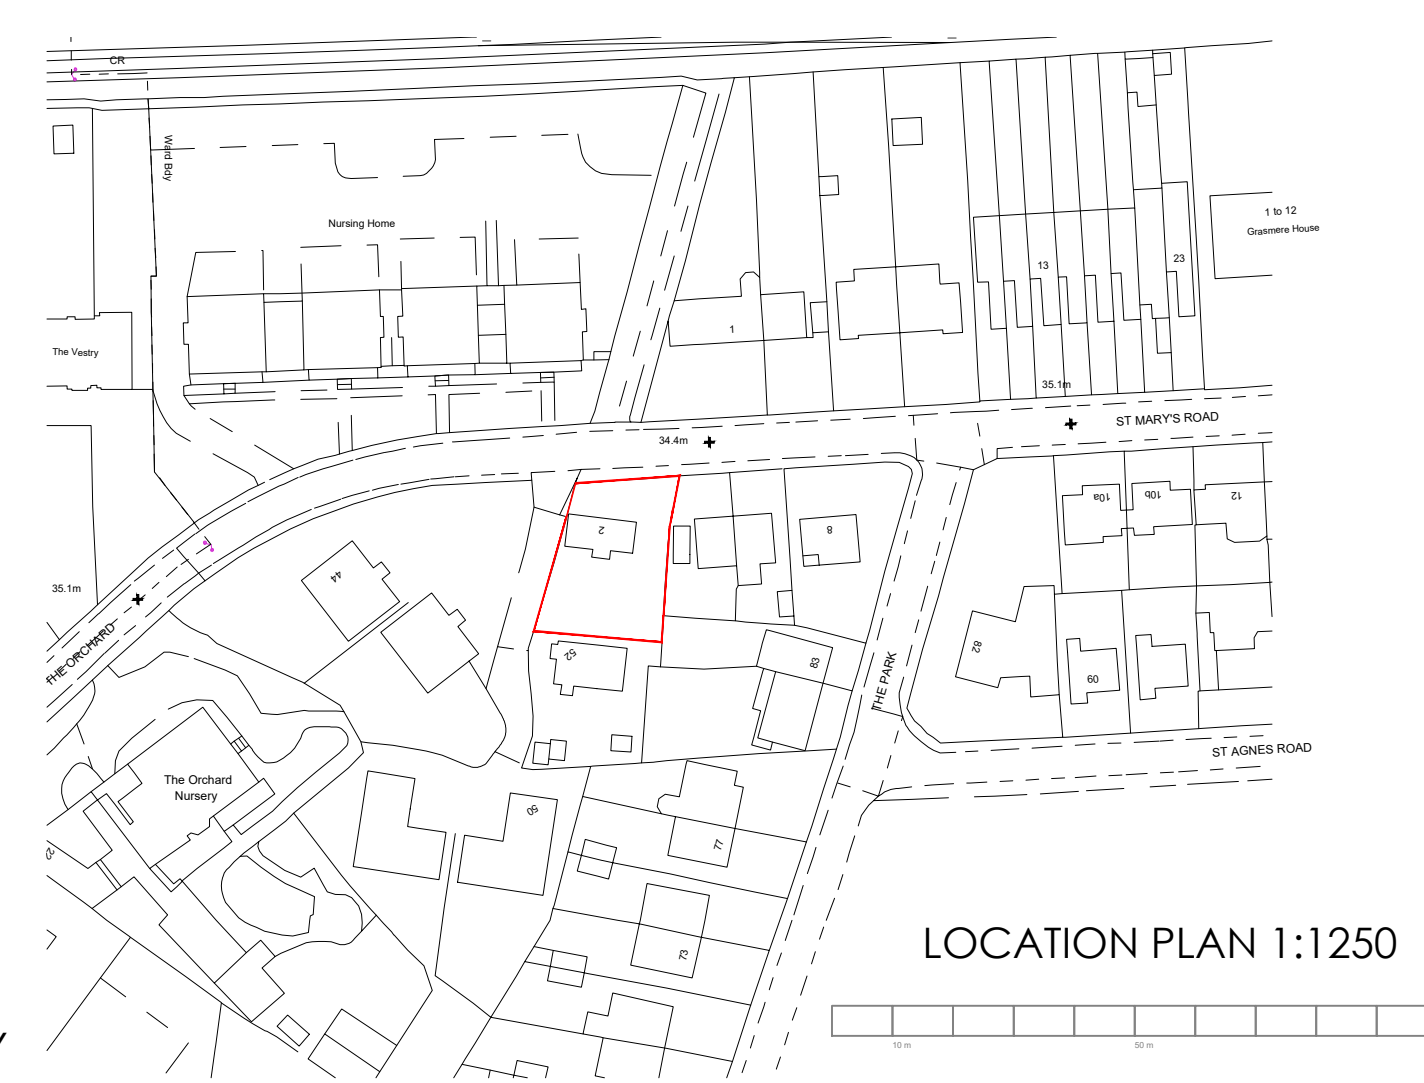
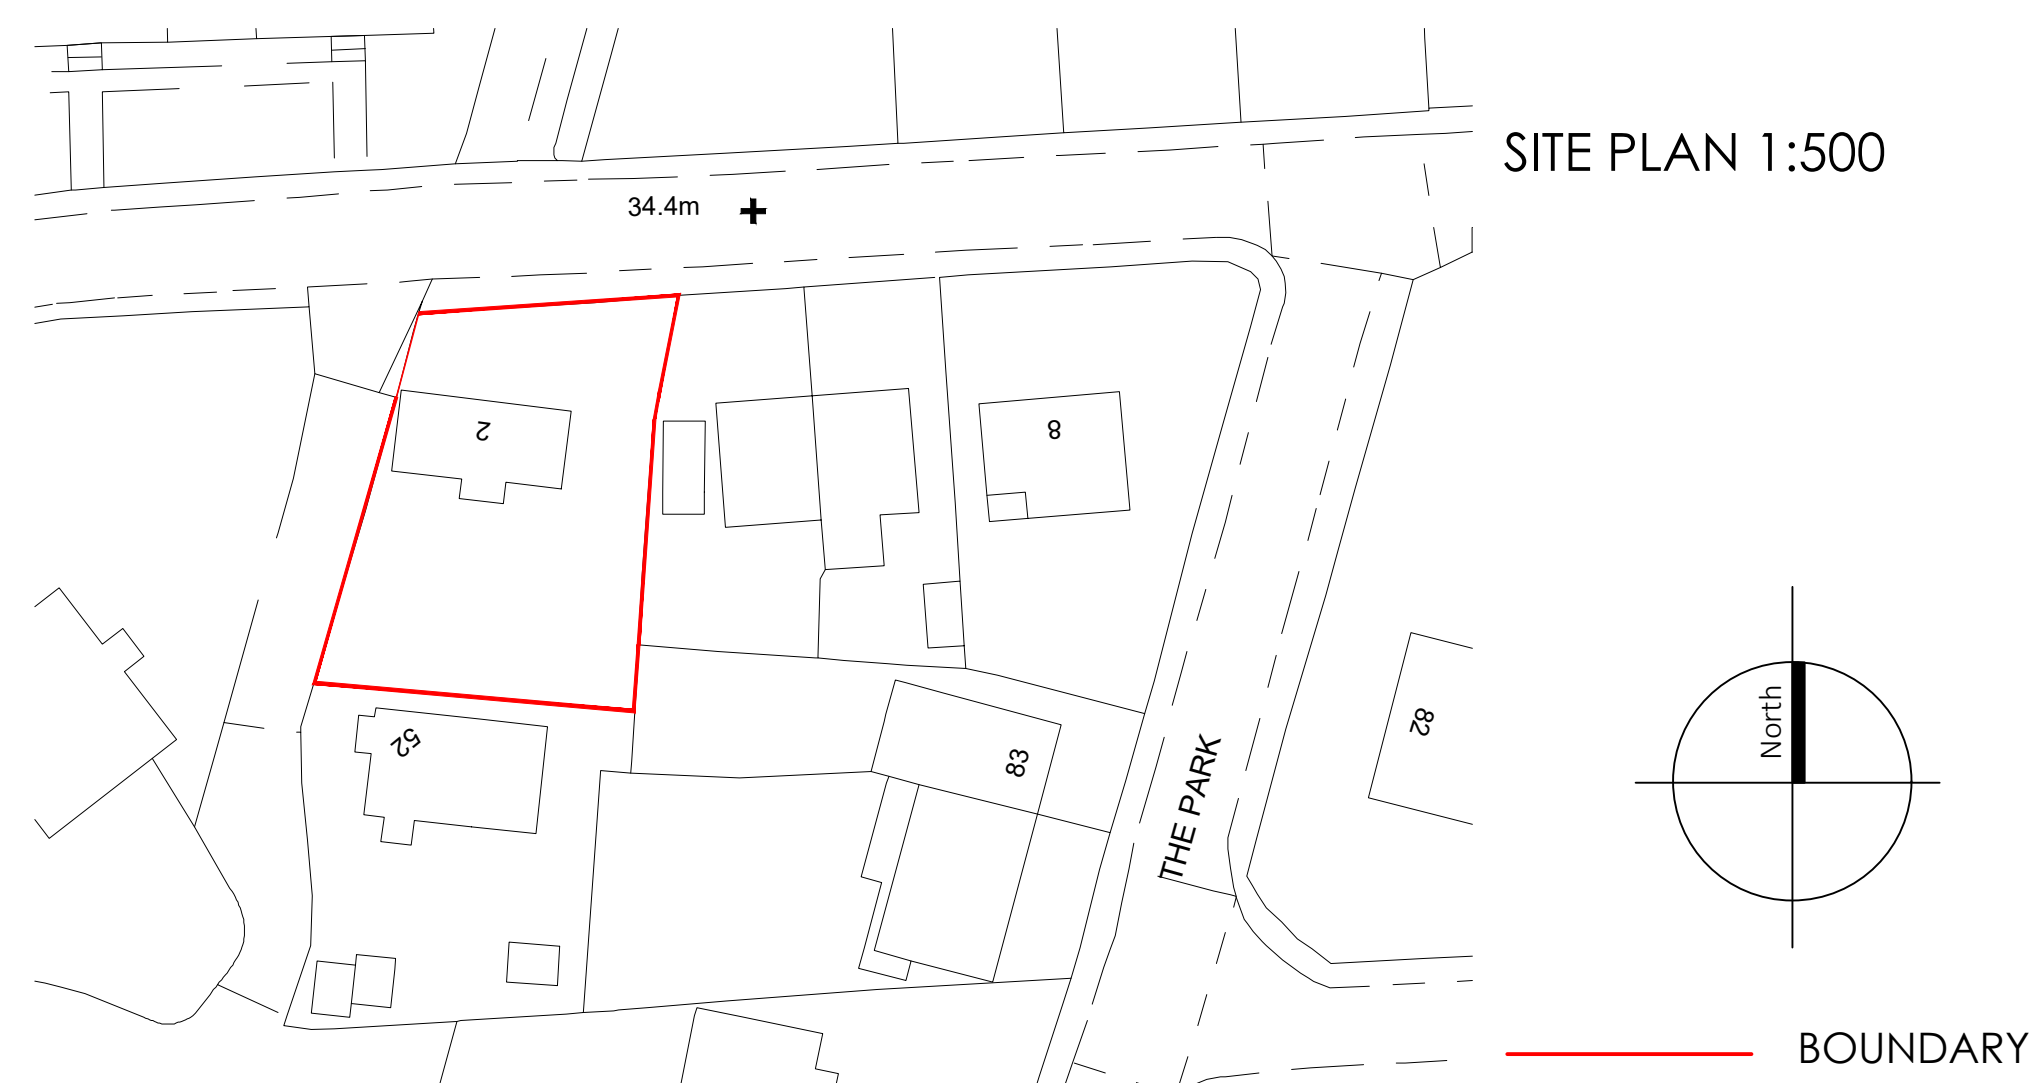
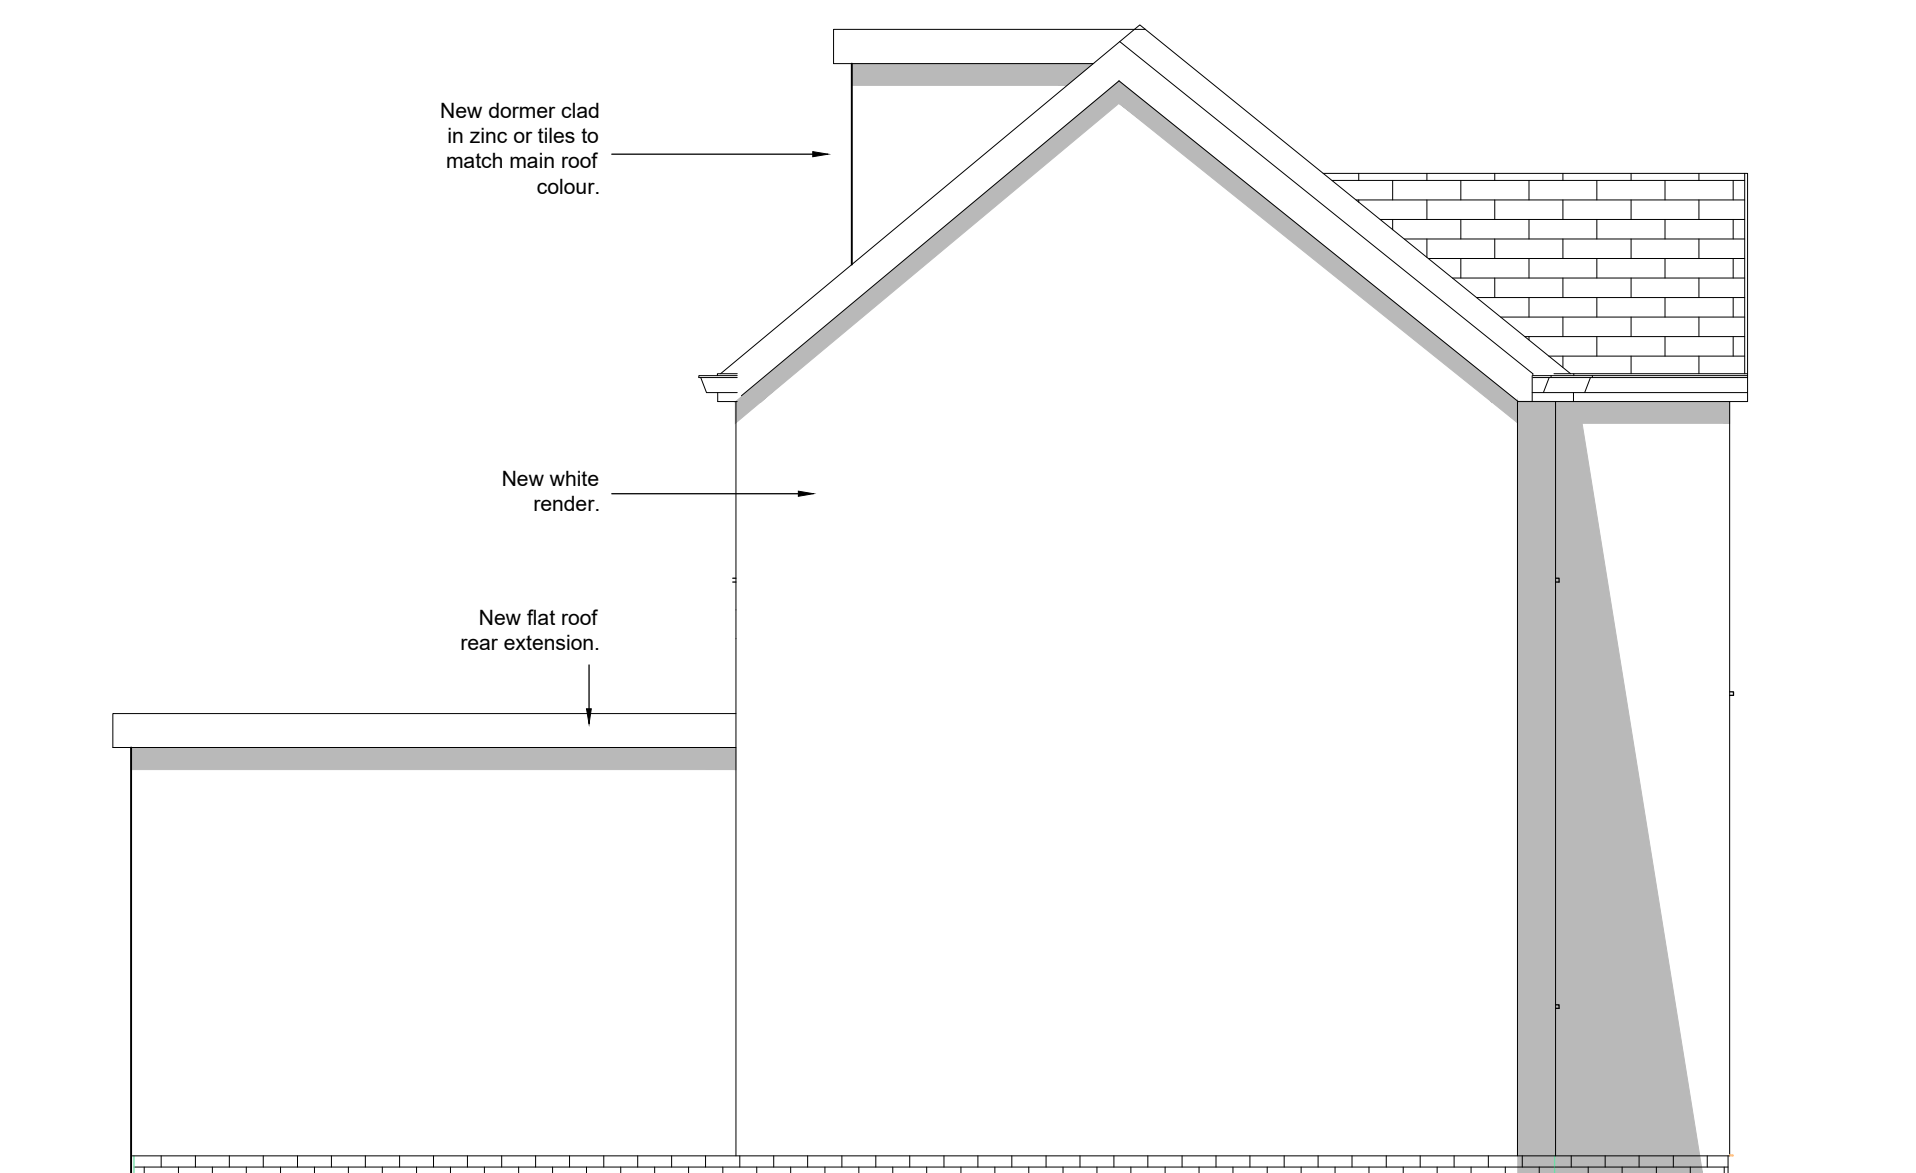


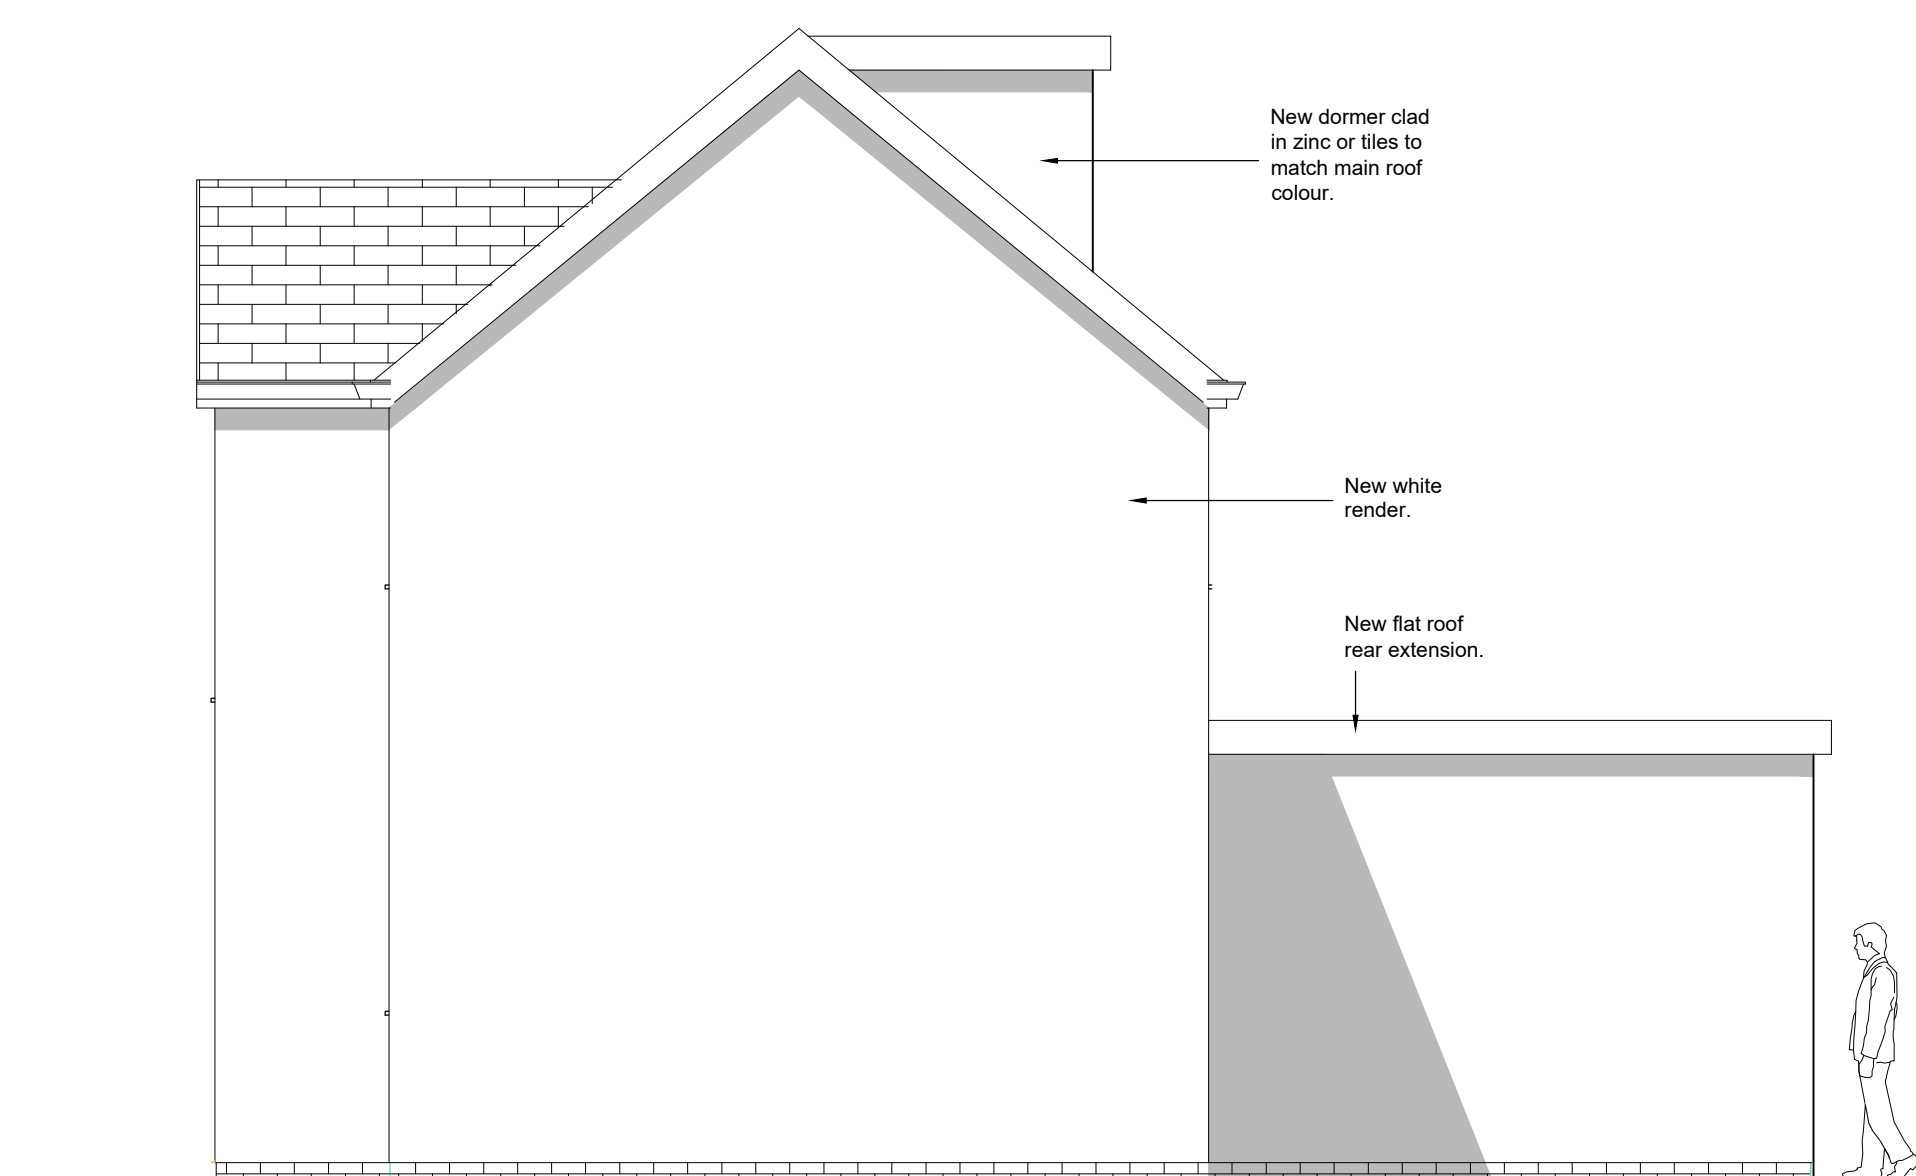

WORK IN PROGRESS

P3	07.10.2025	Loft changes	PRELIMINARY	DJL
P2	05.08.2025	Minor updates	PRELIMINARY	DJL
P1	15.07.2025	FIRST ISSUE	PRELIMINARY	DJL
Rev.	Date	Description	Status	Rev. by

Project	2 St Marys Rd Liverpool	 Studio 05, 12 Jordan Street Baltic Triangle, Liverpool L1 0SP Tel: +44 (0) 7575 958449 info@studio5architecture.com
Title	Planning Elevations and Location Proposed	

This drawing is the property of The Structural Workshop Ltd and must not be reproduced without permission.			
Director DJL	Proj. Eng. DJL	Client Mr Ben Hessey	
Drawn by DJL	Checked by JPM	Drawing Number 24-2866-301	Rev. P3
Scale 1:50 @ A1	Date JULY 2025		