
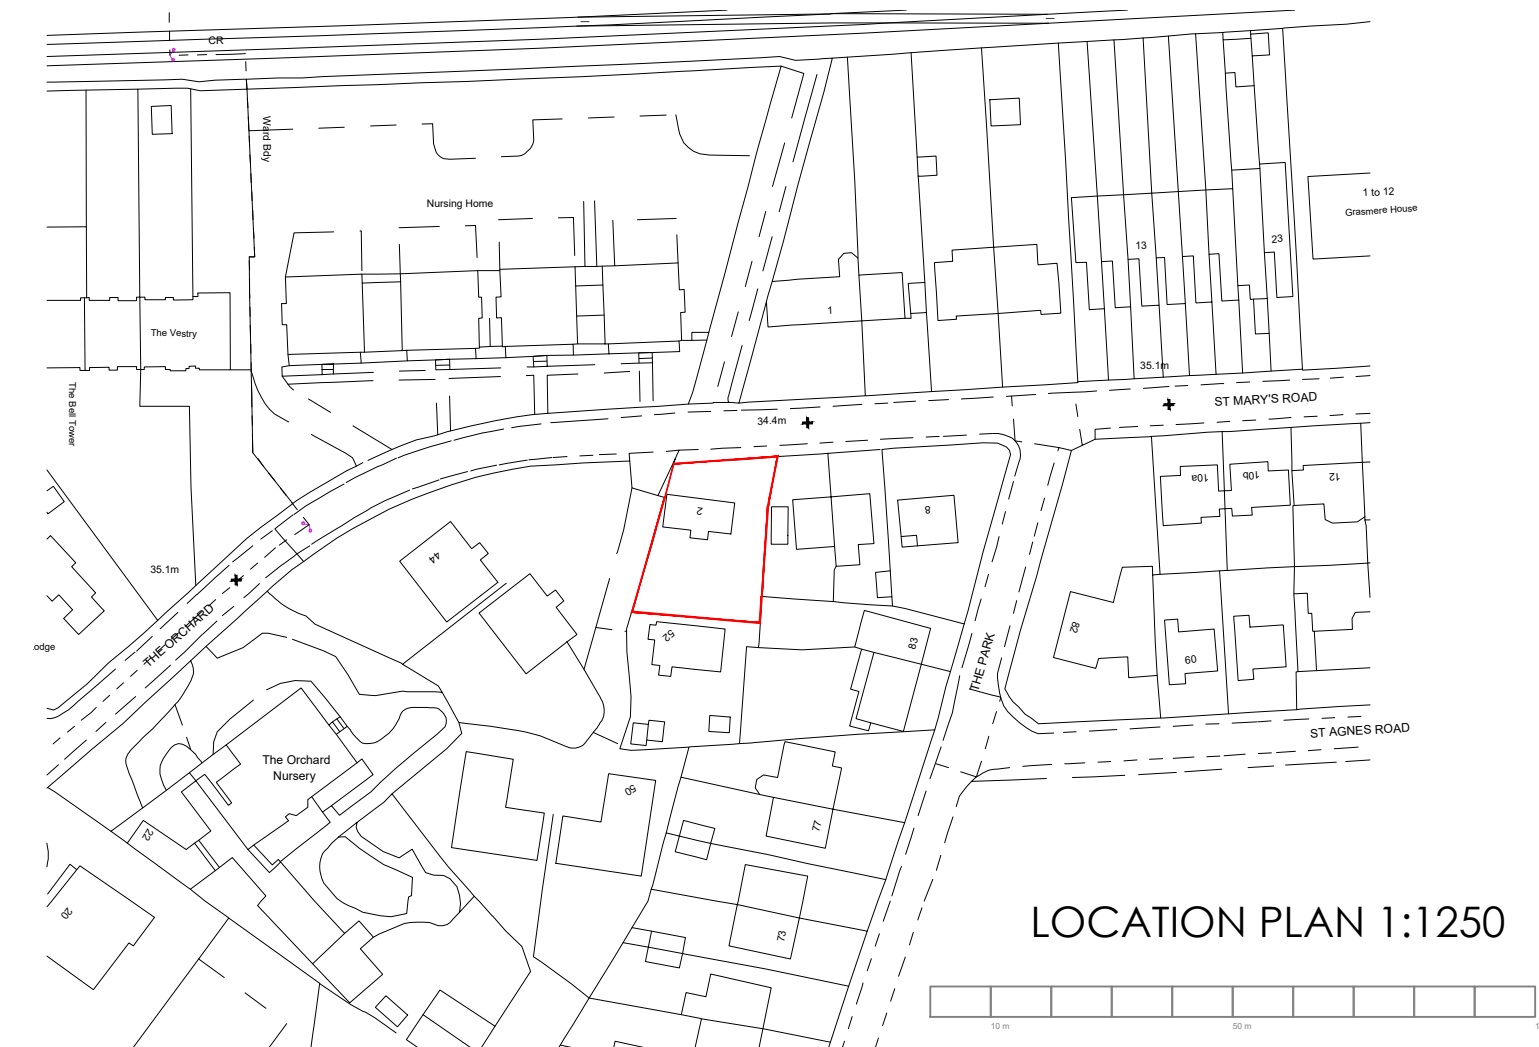
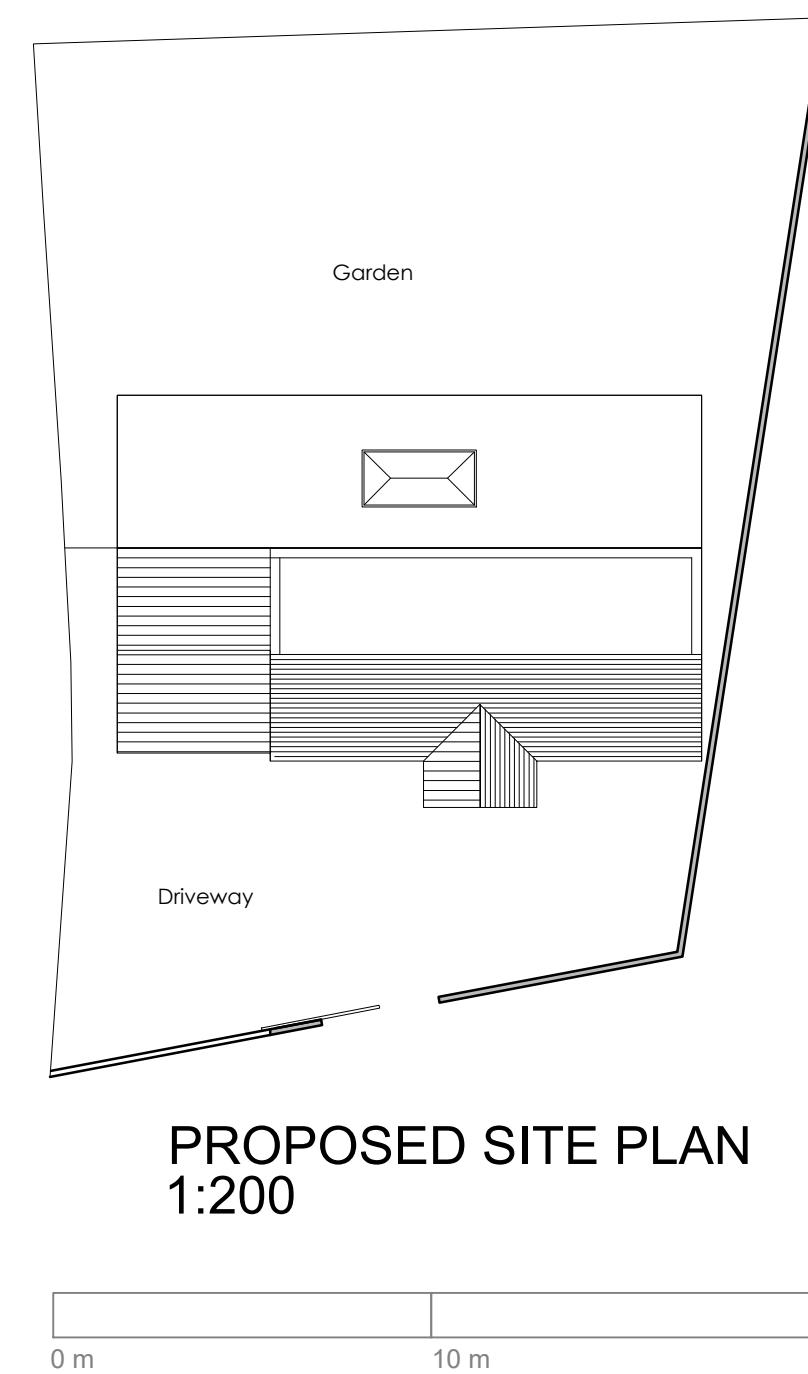
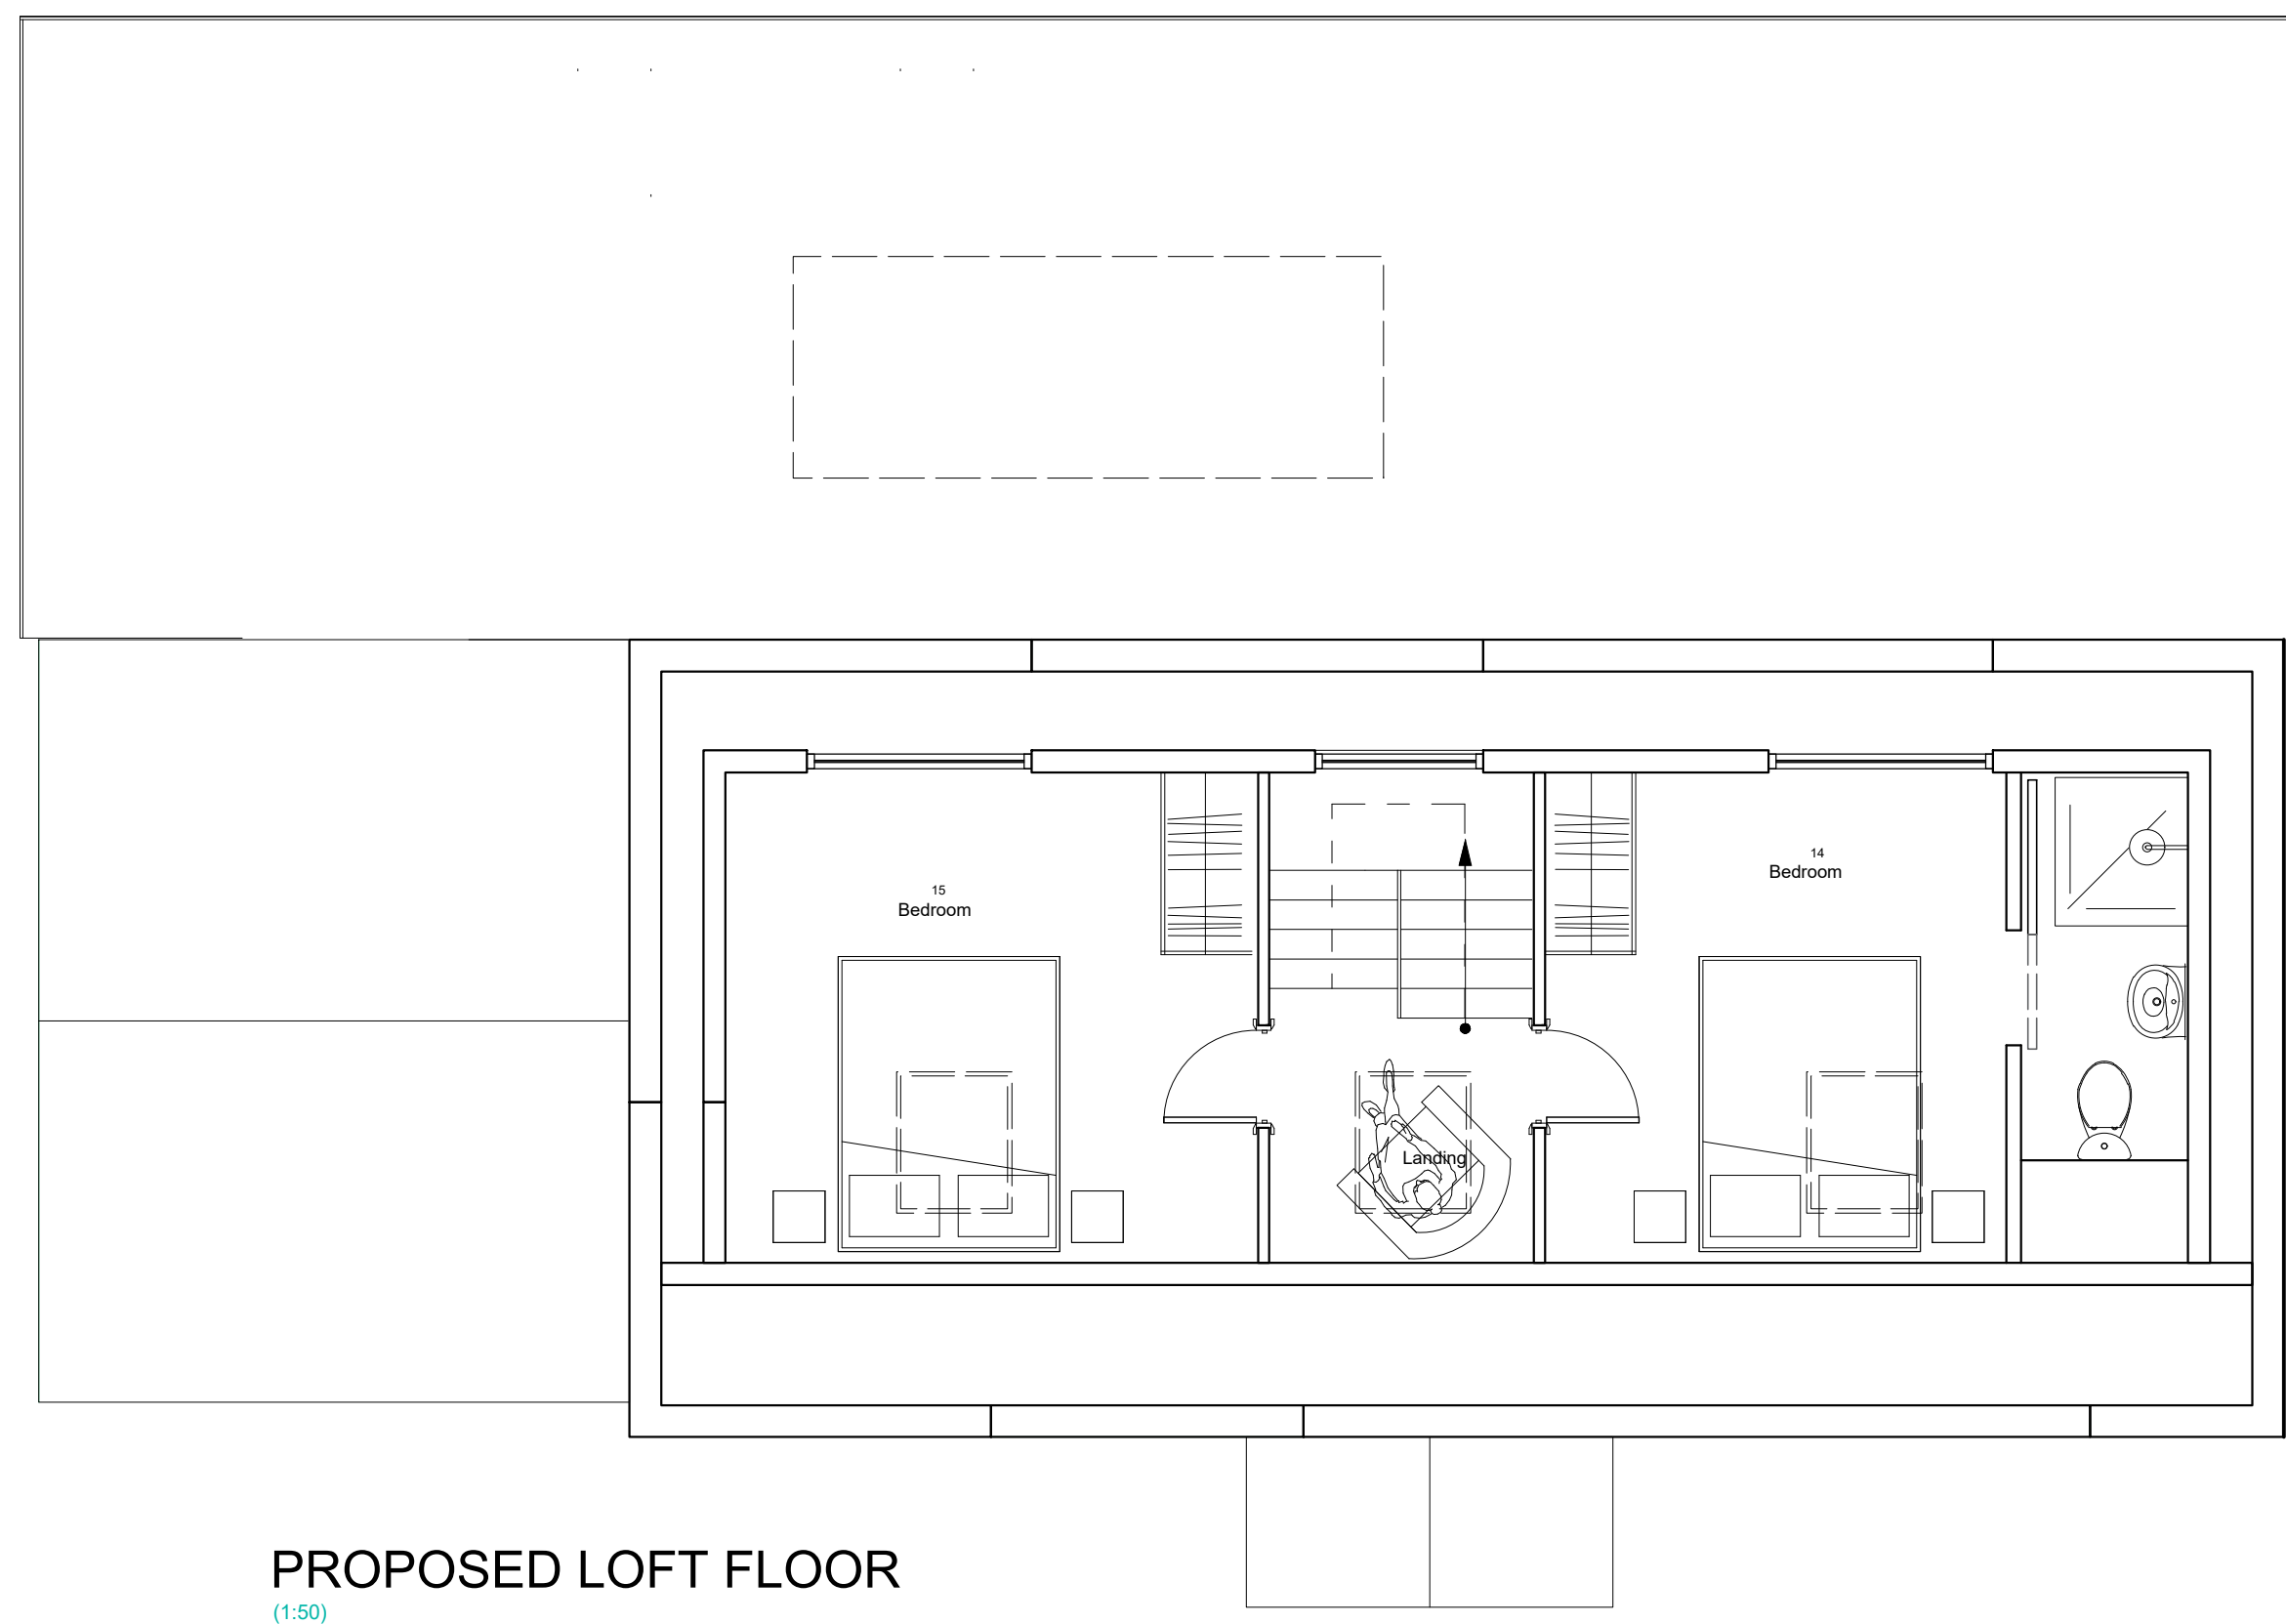
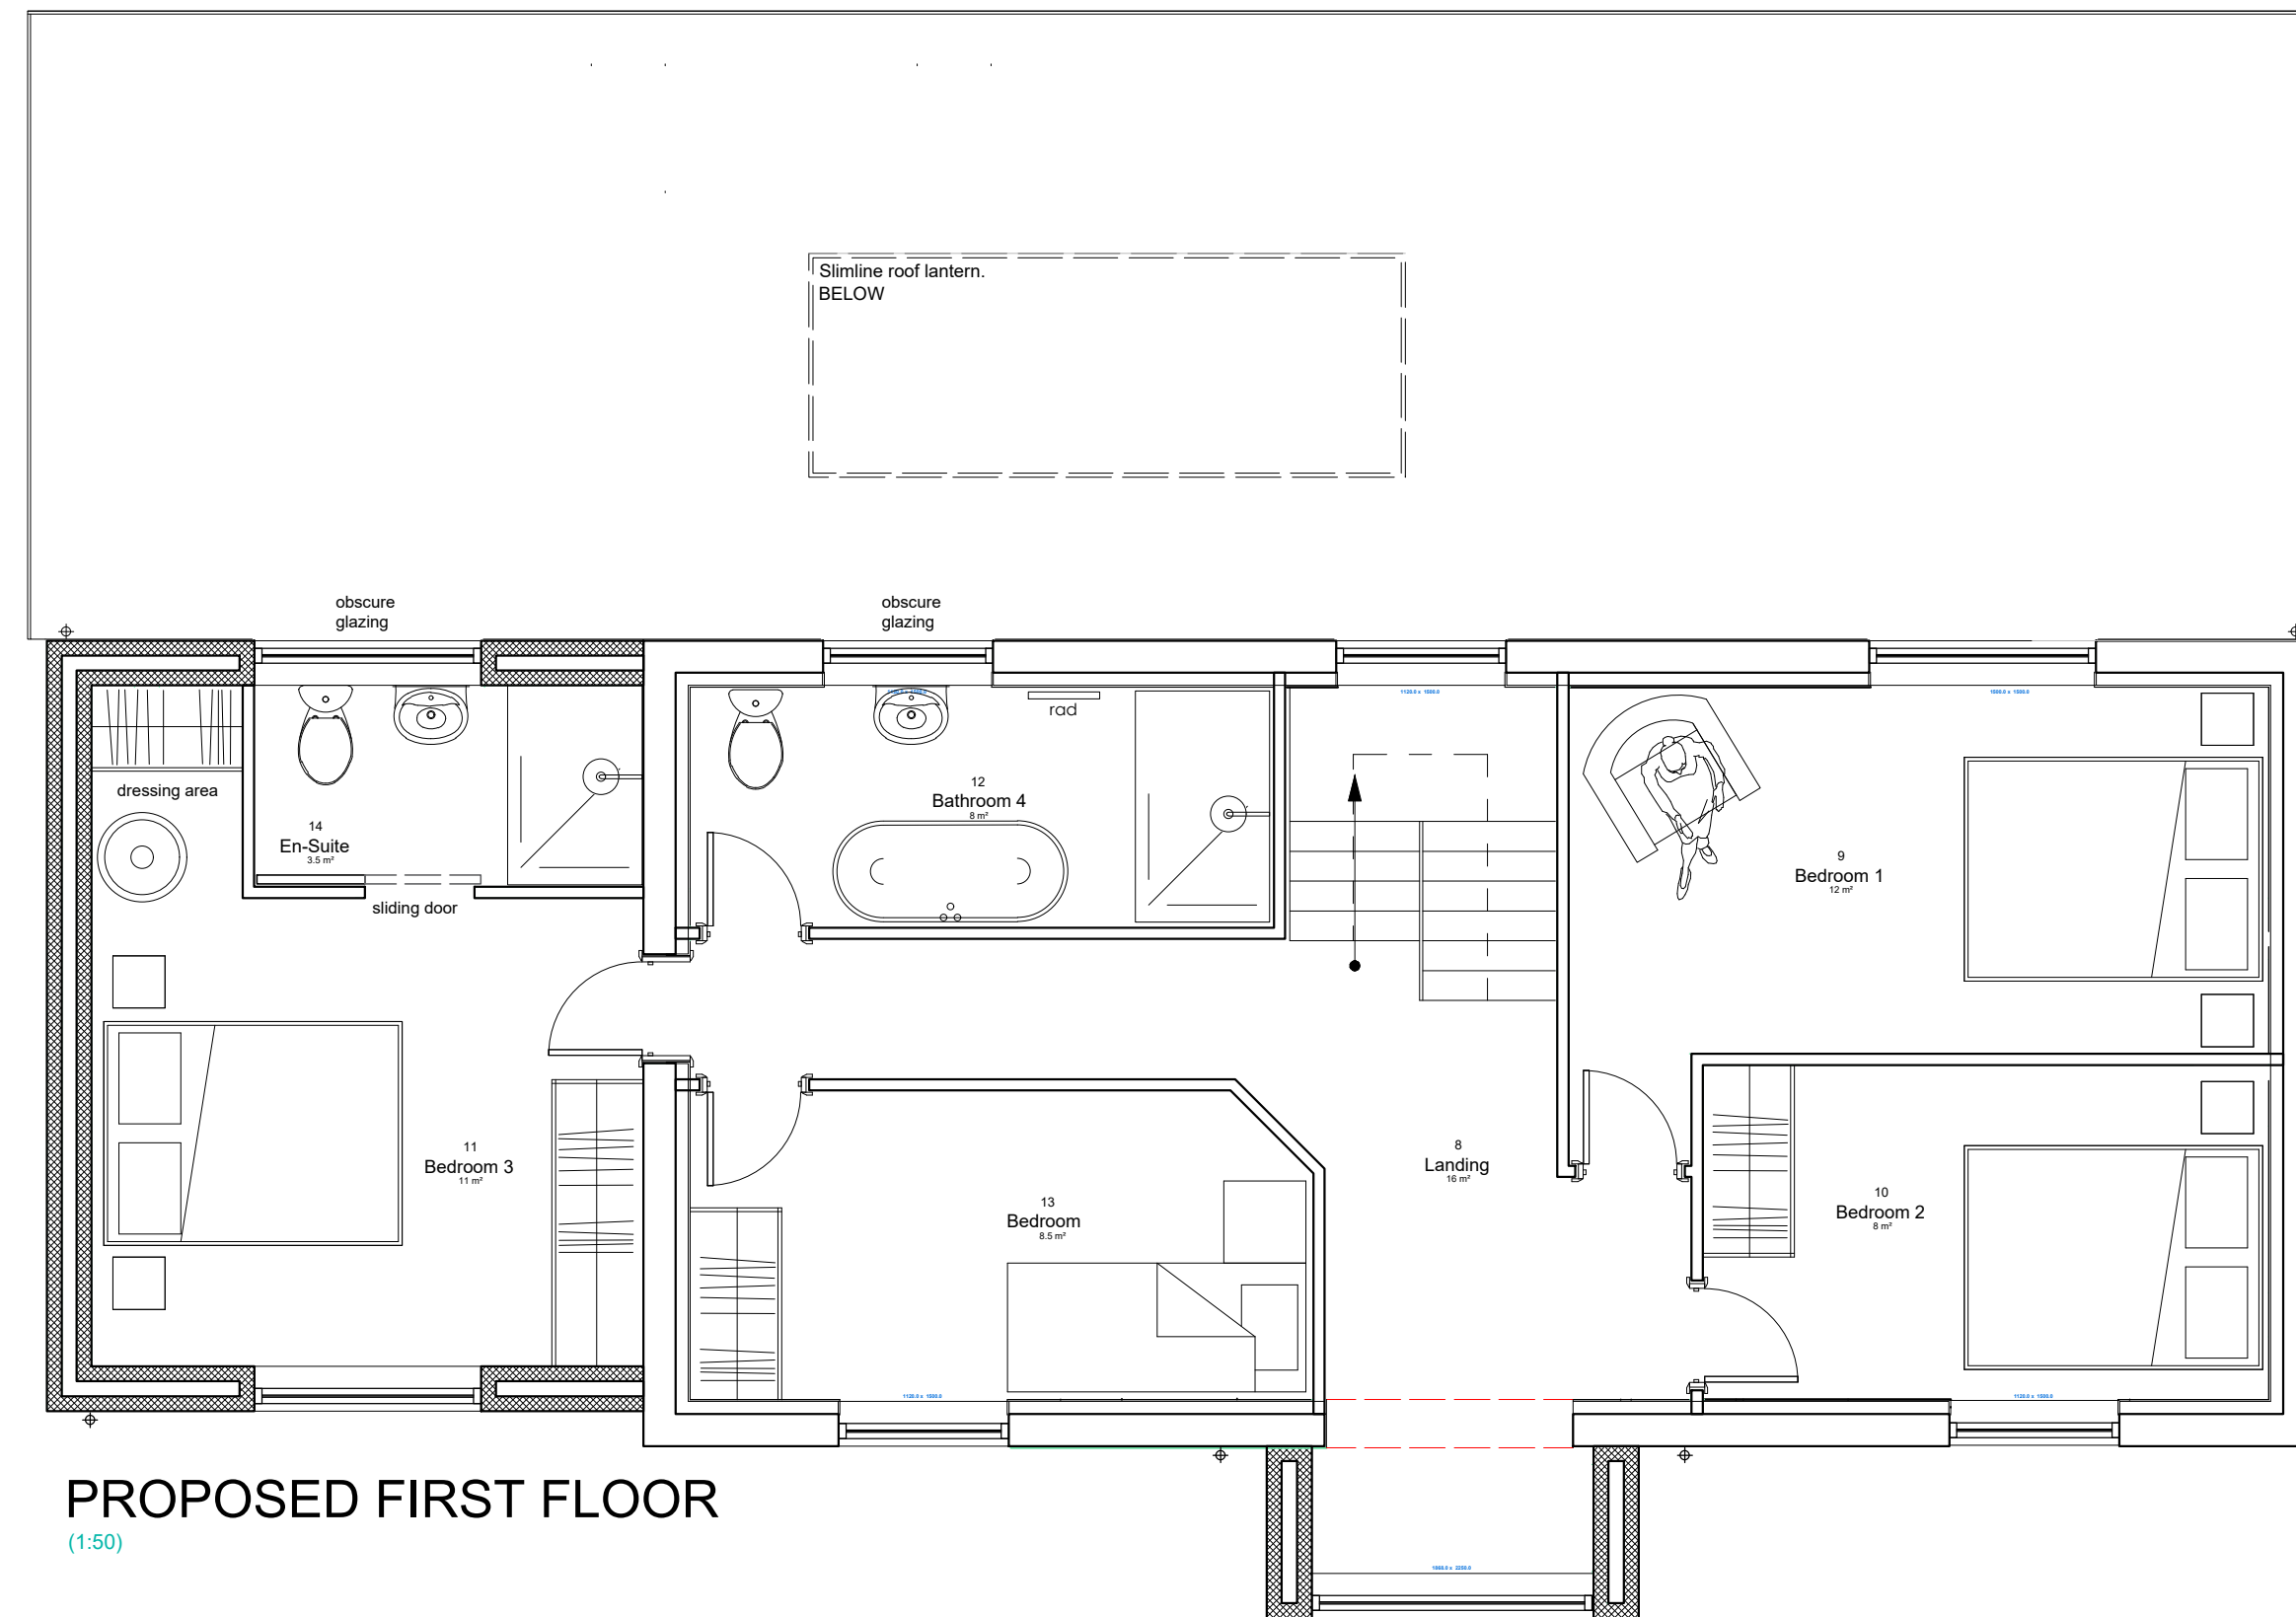


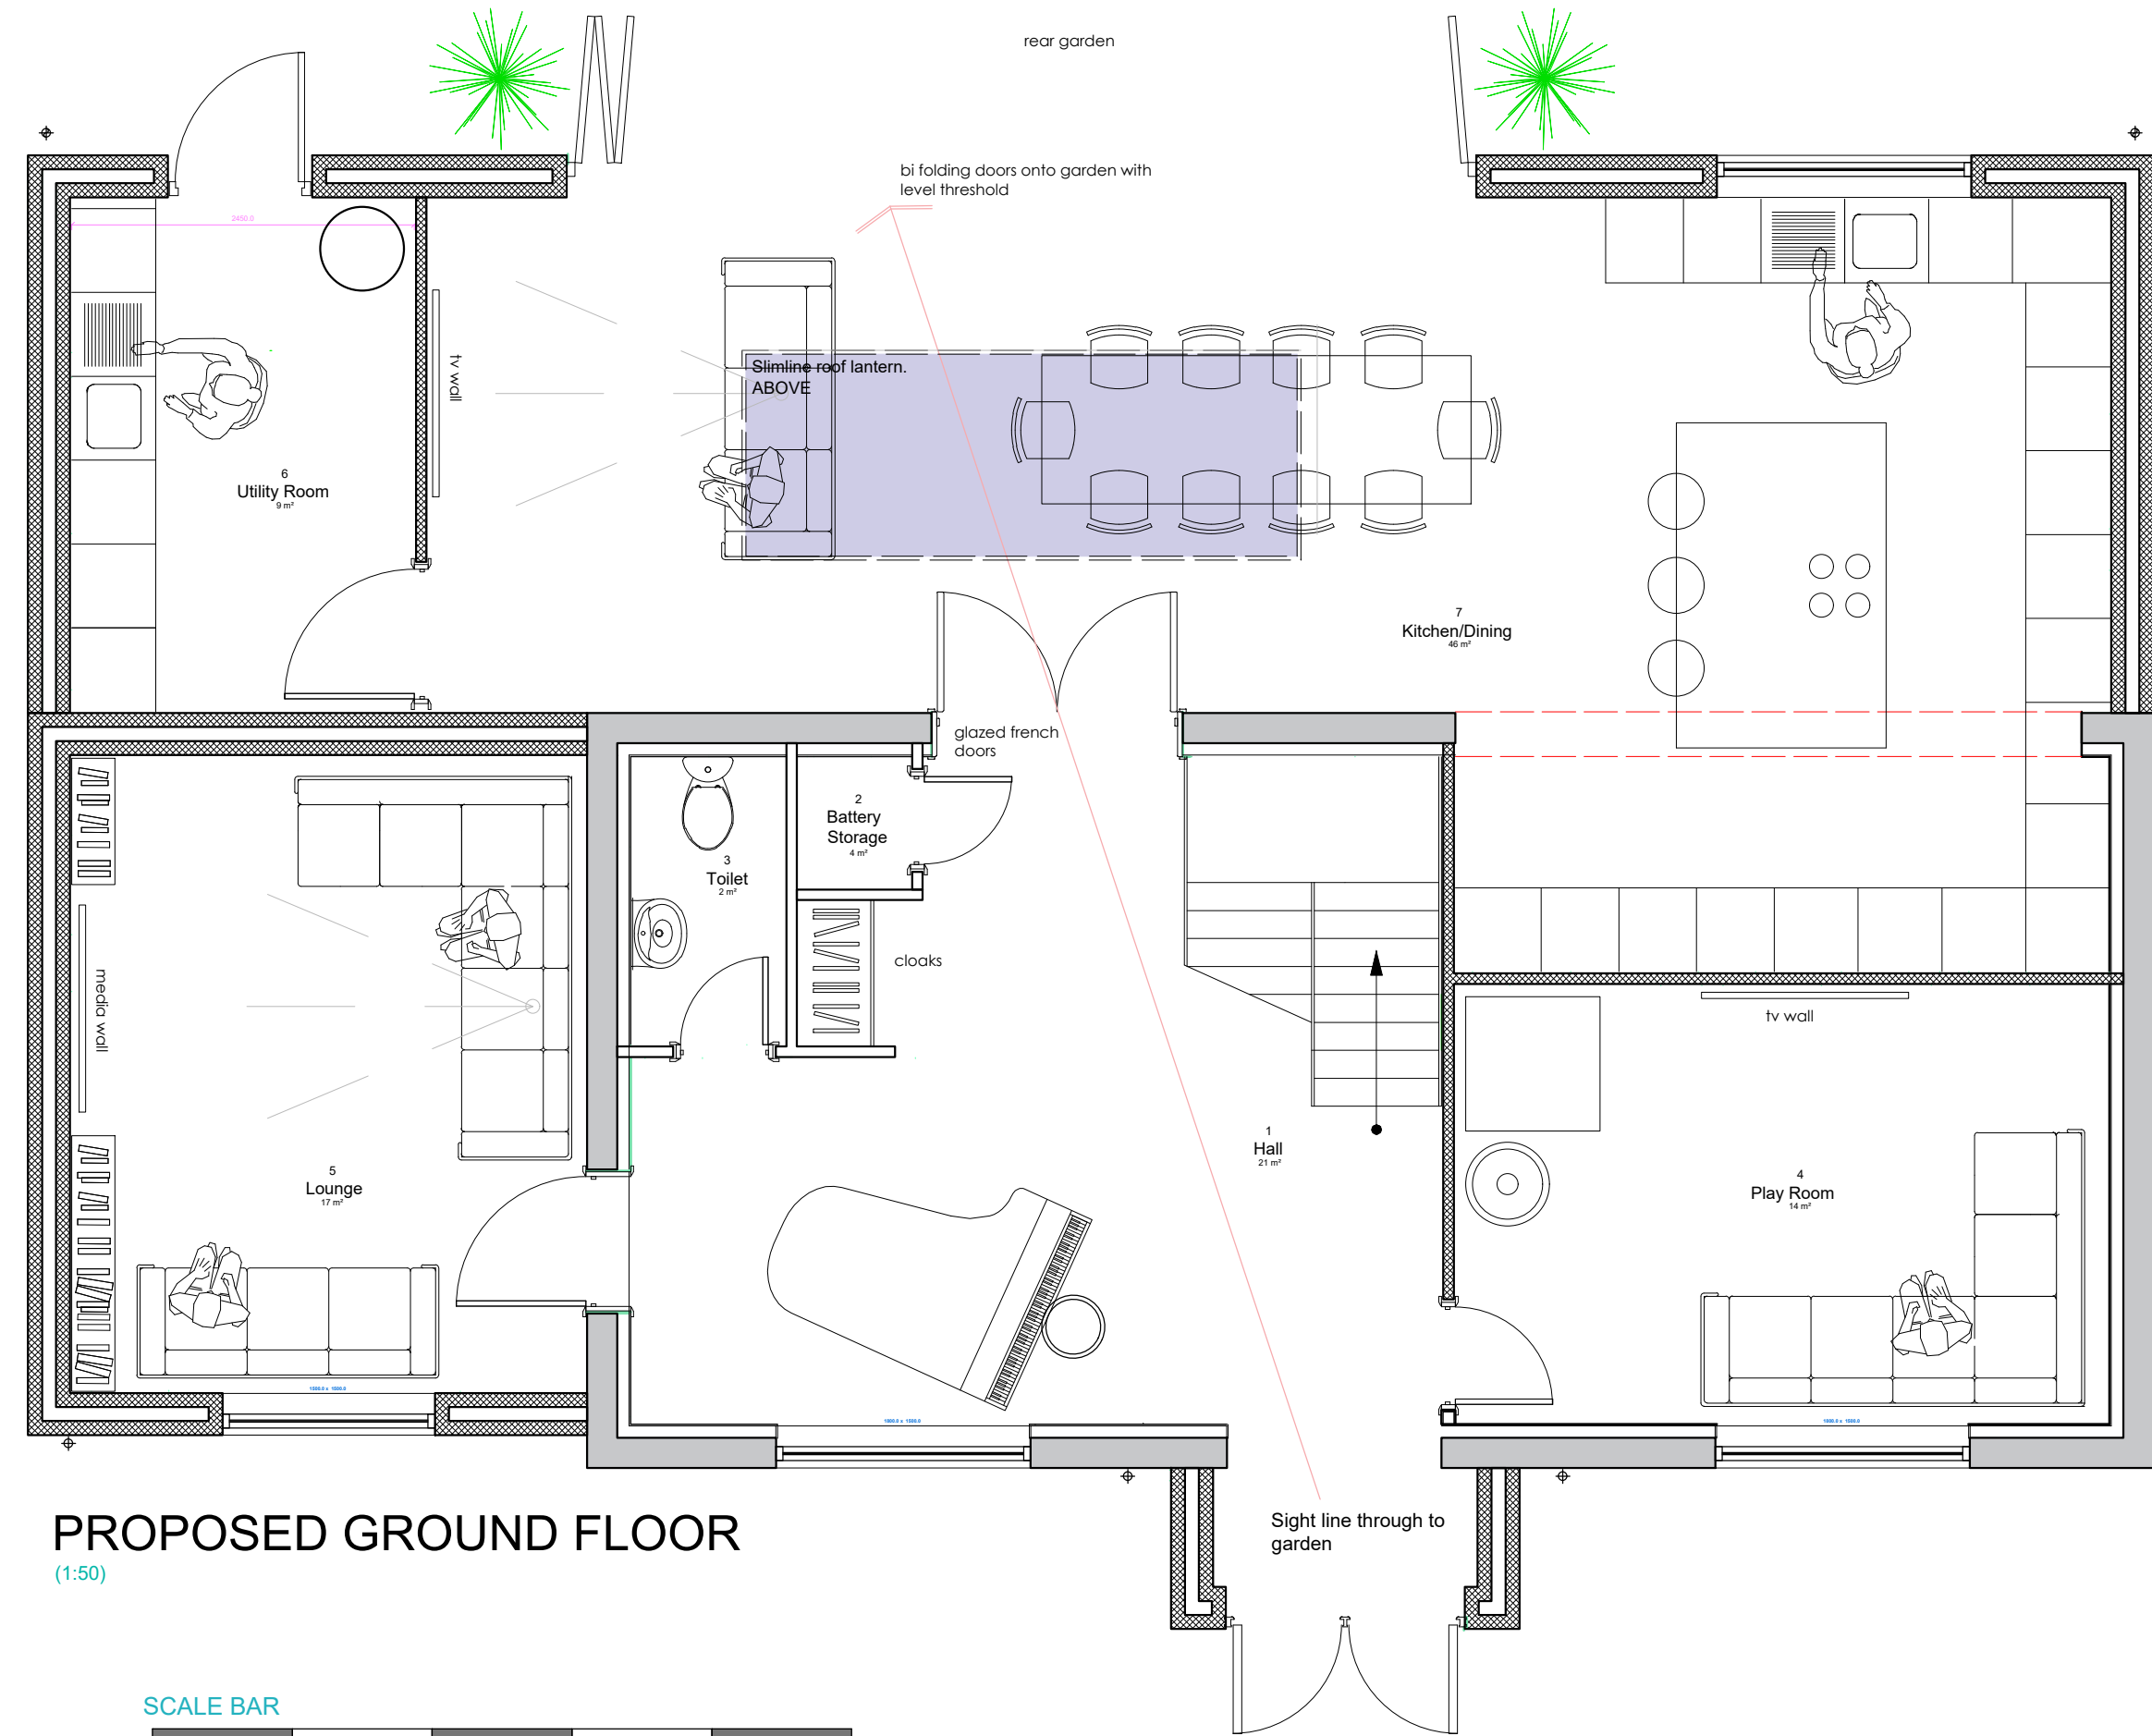

WORK IN PROGRESS

P3	75.10.2025	Loft changes	PRELIMINARY	DJL
P2	05.08.2025	Scale amended	PRELIMINARY	DJL
P1	15.07.2025	FIRST ISSUE	PRELIMINARY	DJL
Rev.	Date	Description	Status	Rev. by

Project	2 St Marys Rd Liverpool	 Studio 05, 12 Jordan Street Baltic Triangle, Liverpool L1 0BP Tel: +44 (0) 7375 958469 info: thestructuralworkshop@gmail.com
Title	Planning Plans Proposed	

Director DJL	Proj. Eng. DJL	Client Mr Ben Hessey	Drawing Number 24-2866-302	Rev. P3
Drawn by DJL	Checked by JPM			
Scale 1:50 @ A1	Date JULY 2025			