



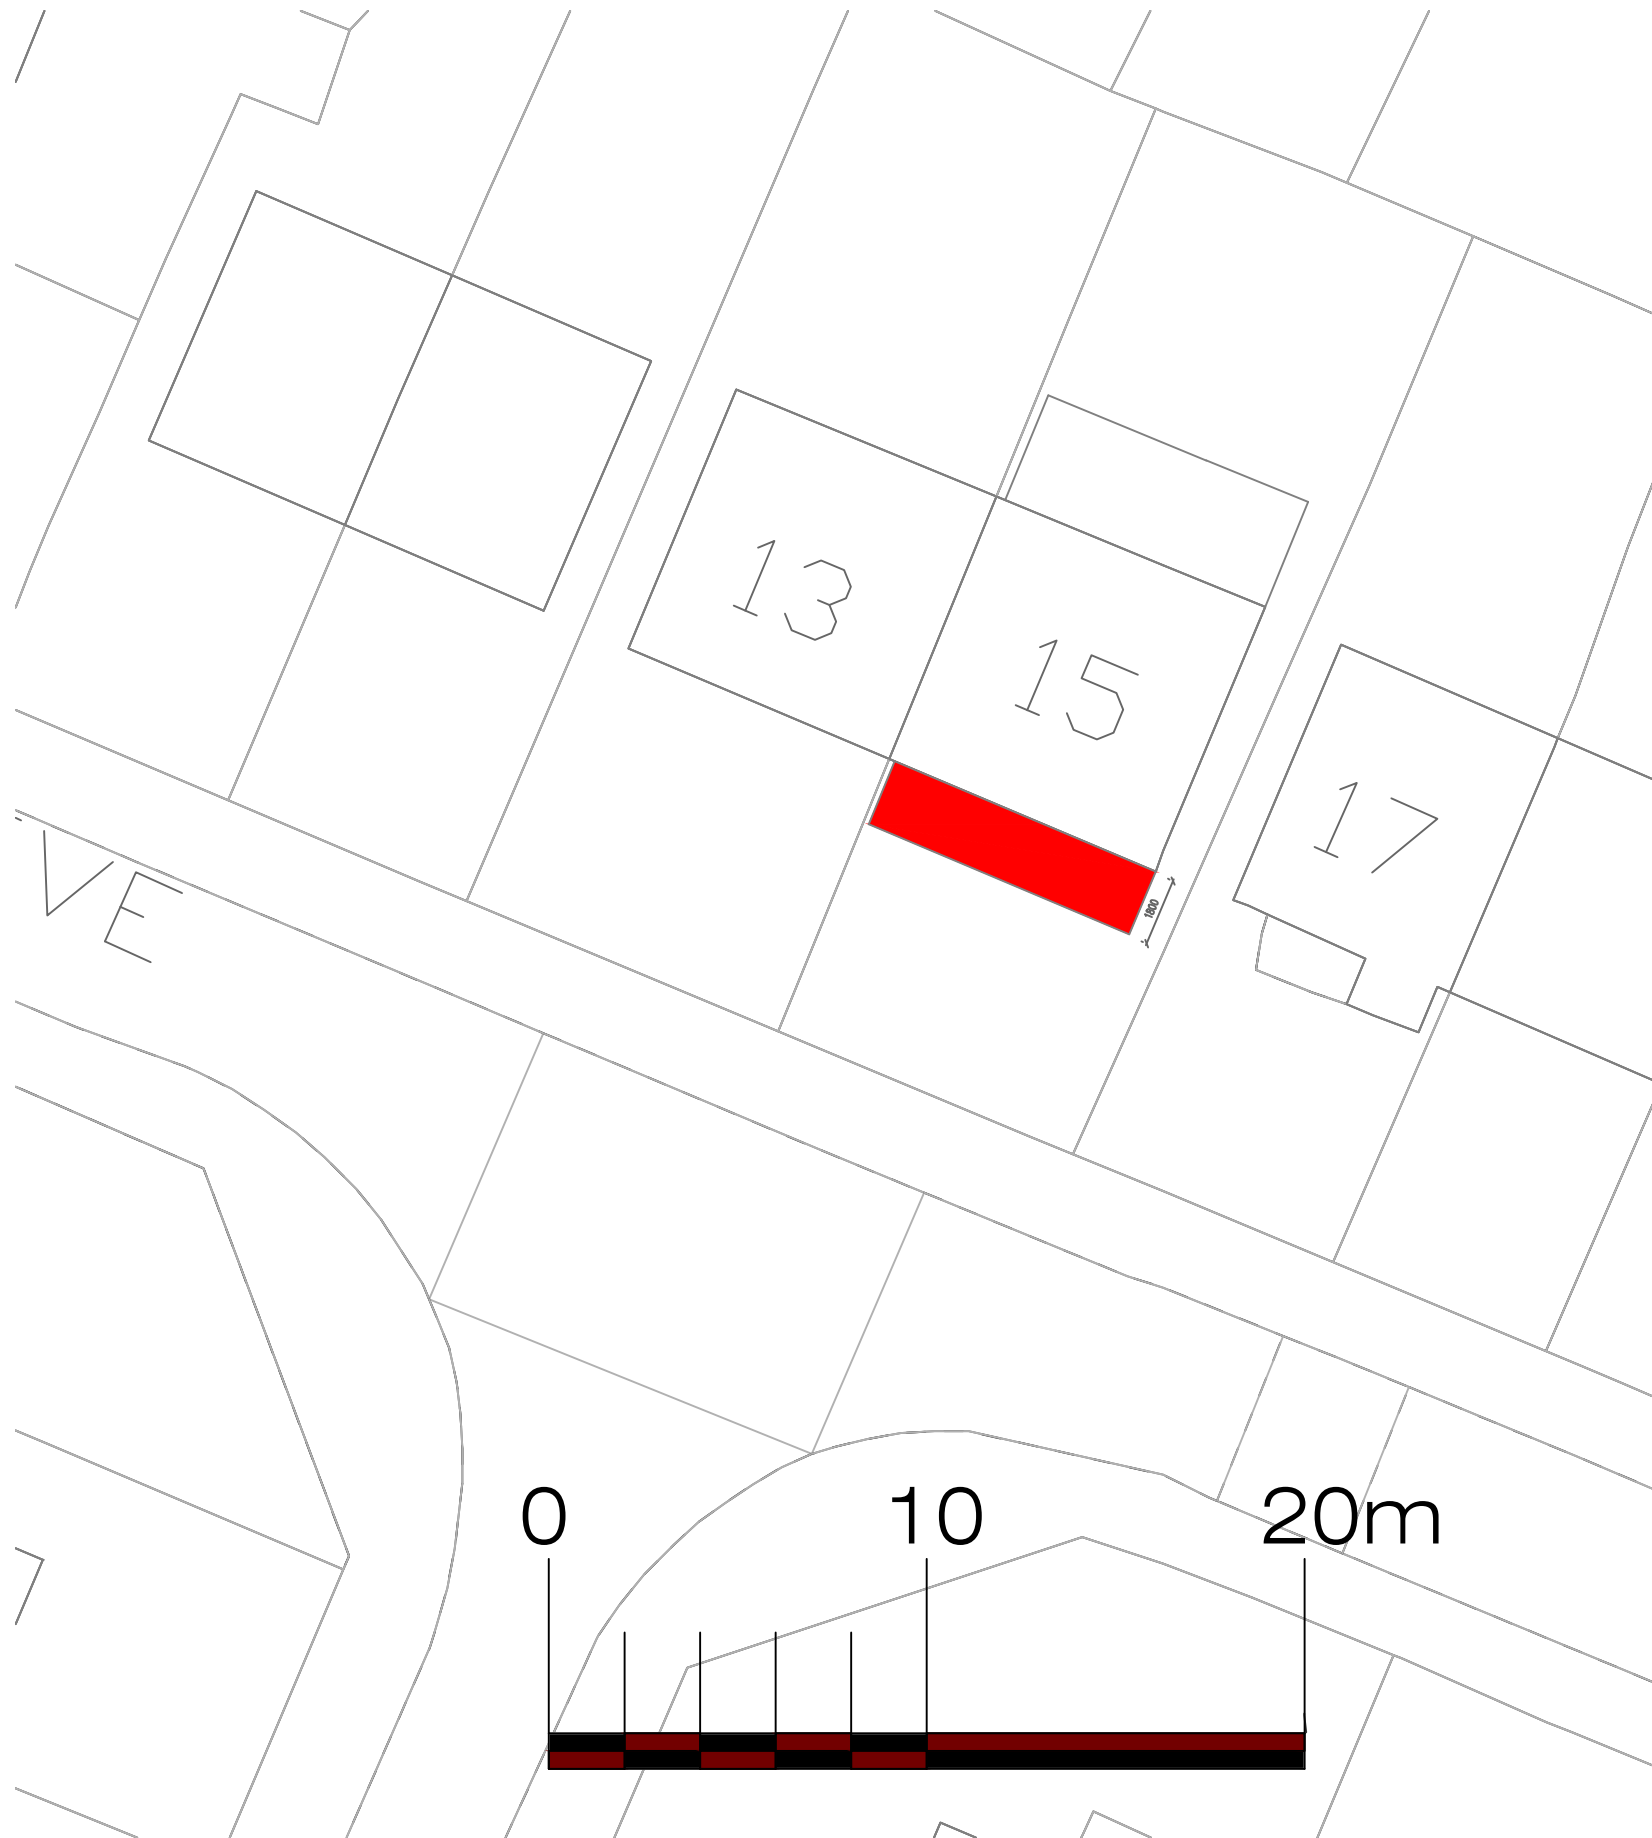

Proposed Block Plan 1:200

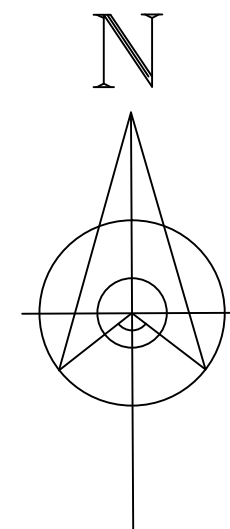

Site Location Plan 1:1250



Project Title			
15 Darwick Drive, L36			
Drawing Title			
Location Plans			
Job Title			
Single storey front extension			
Scale	Paper size	Date	DWG No.
1:200 1:1250	A3	Nov 2021	003