


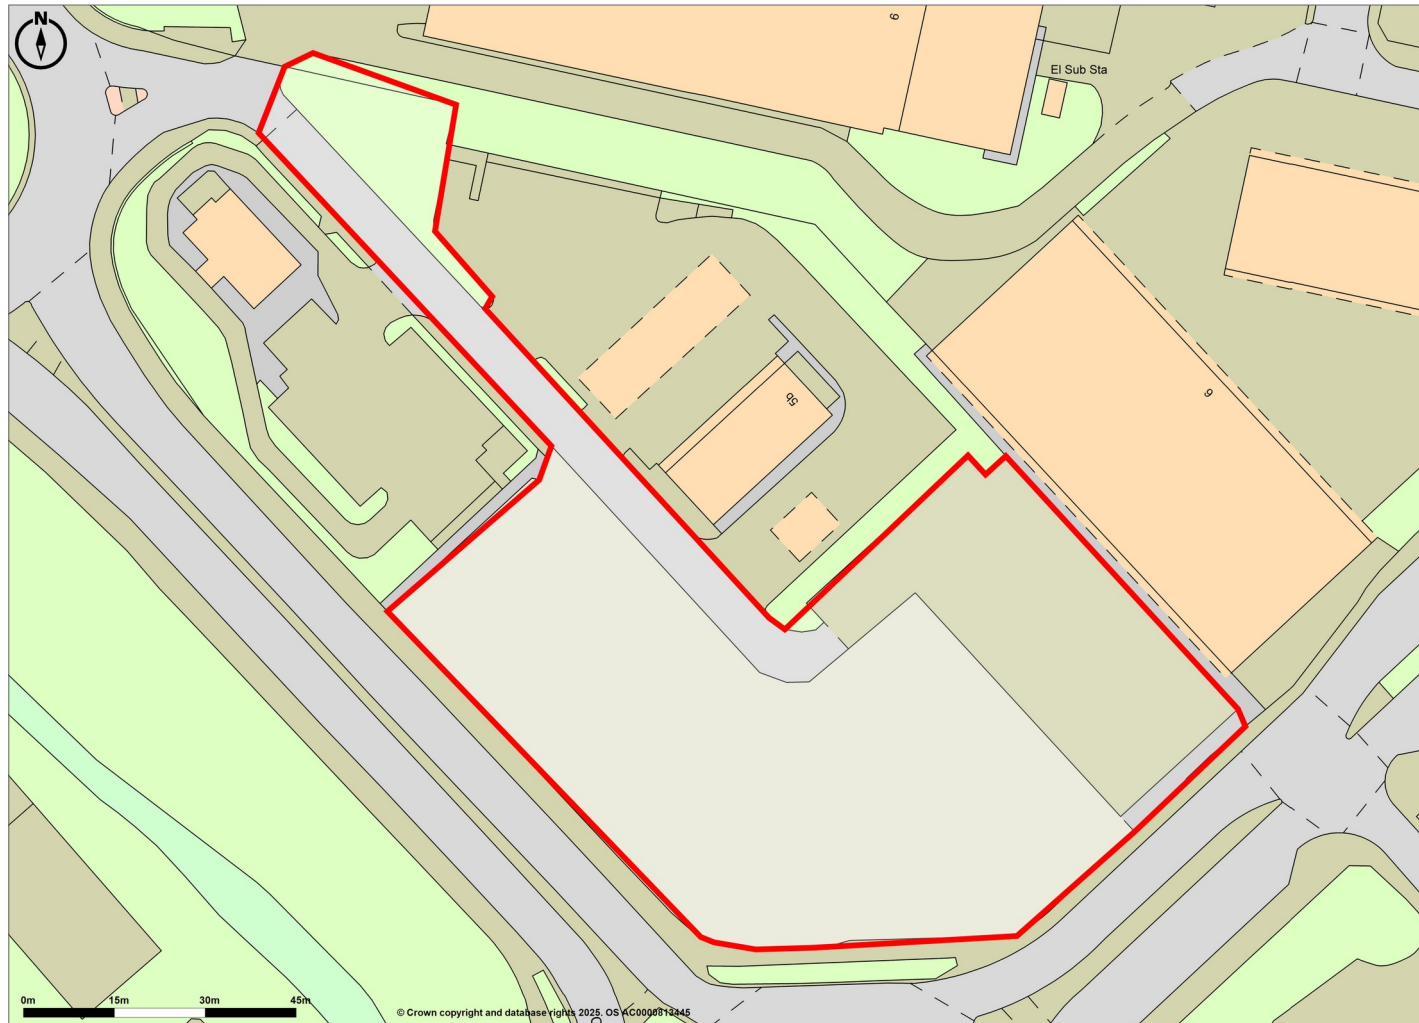

Promap
LANDMARK INFORMATION

© Crown Copyright and database rights 2025. OS AC0000813445
Plotted Scale - 1:1250. Paper Size - A4

ACADEMY BUSINESS PARK
LEES ROAD, KIOWSLEY, L33 7SA
Ref. 001666-20.02.25