


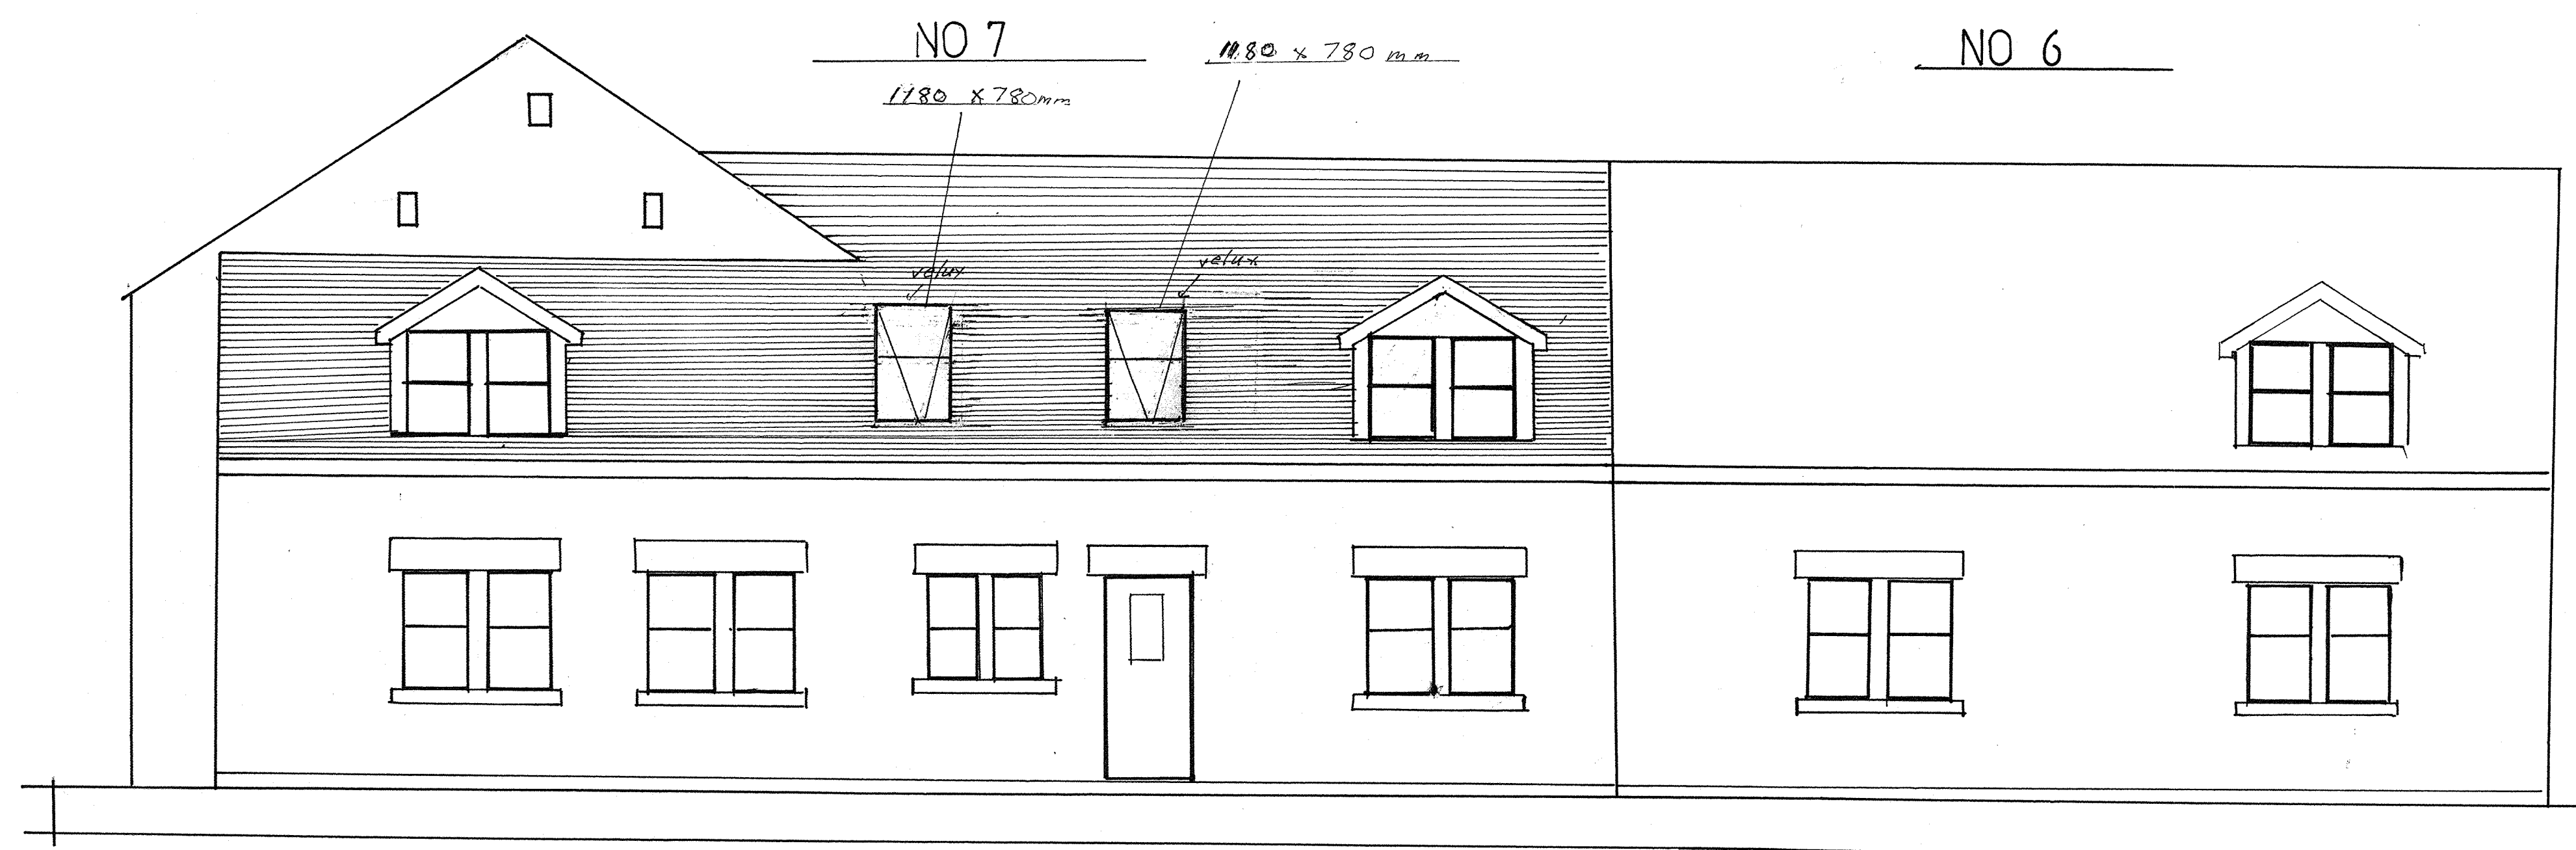

PROPOSED REAR VIEW

SCALE 1:50

PLAN NO 3

SCALE BAR SCALE 1:50

