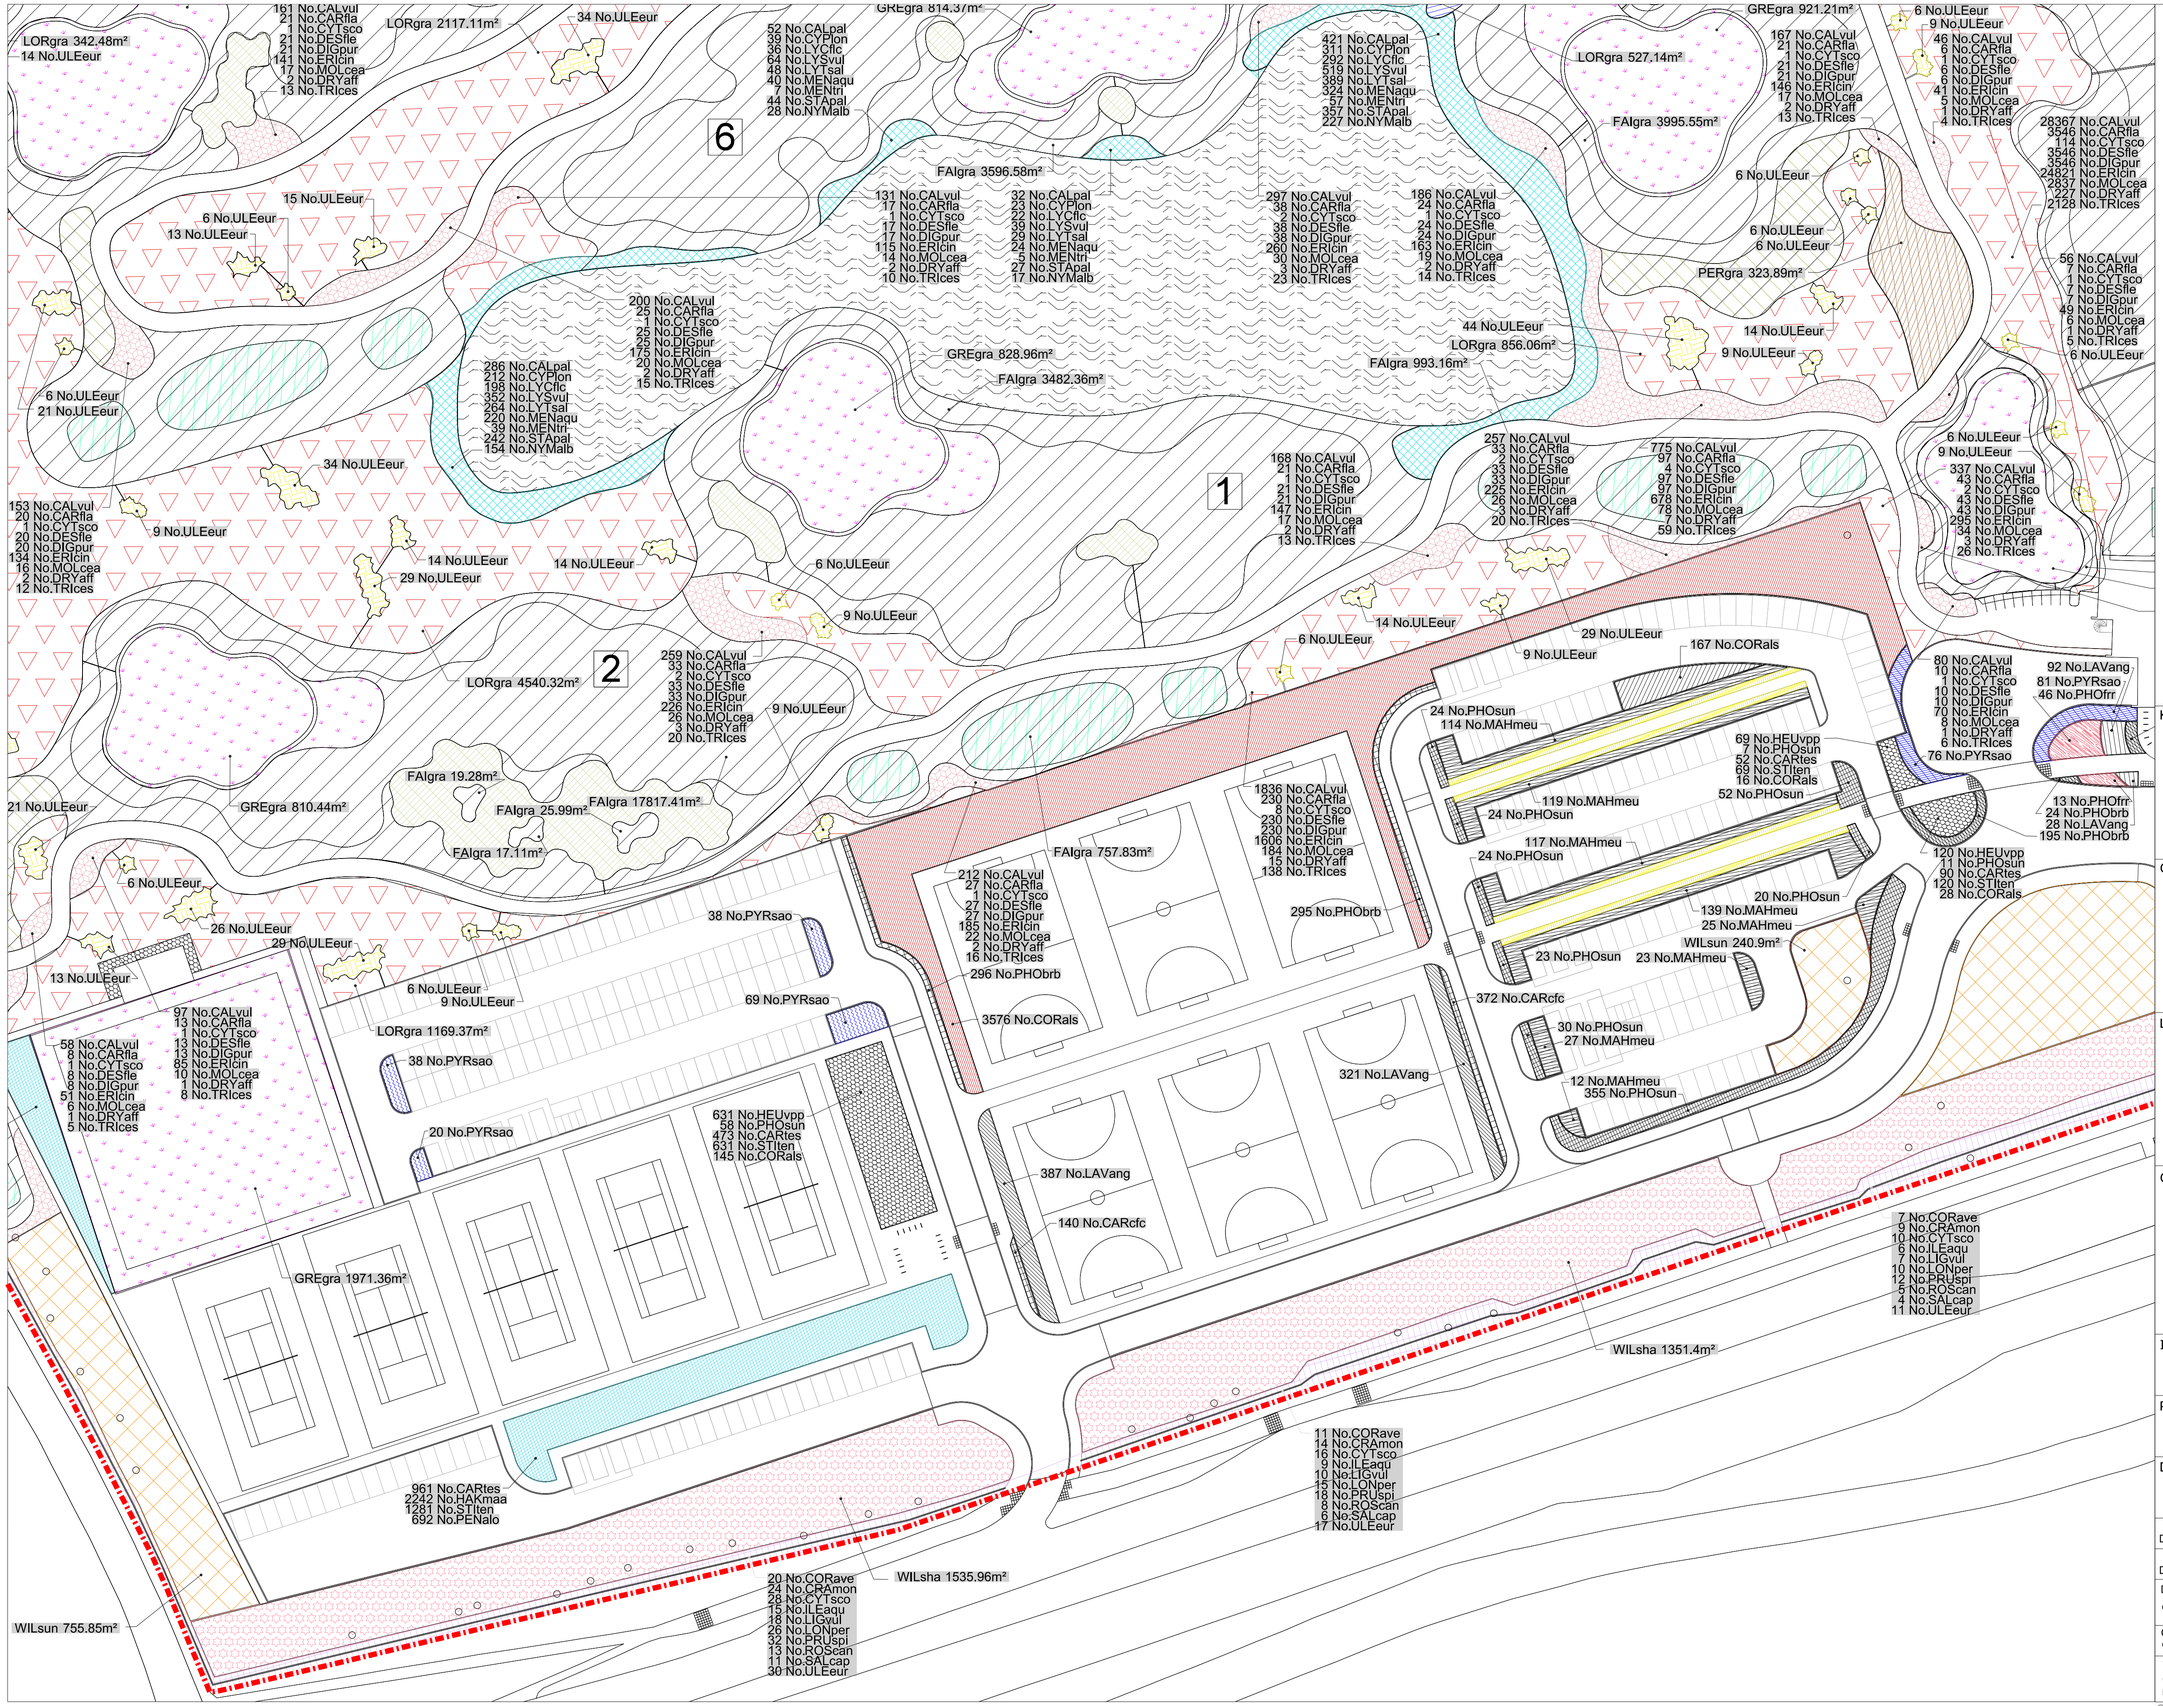


GENERAL NOTES

01.

02.

03.


04.

05.

REVISIONS

REV	DATE	DESCRIPTION	REV BY	CHK BY
A	09/03/20	Amendments to Driving Range	PA	AC
B	22/06/21	Amendments to highways and site layout	SS	AC

KEY PLAN

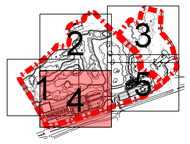

CONSULTANT

International Design Group

LEAD CONSULTANT

CLIENT

ISSUED FOR

Planning Application
(90% submittal)

PROJECT

Kirkby Valley Golf Club

DRAWING TITLE

Planting Plan 4 of 5

Drawn	SS	Checked	JH	Approved	AC
Date	29.08.19	Sheet Size	A3	Scale	1:1000

Drawing No.
G935 314 PLANTING PLAN 4 OF 5

Rev.
B

CAD File No.
G935 314

Consultant Project No.

This drawing, the designs and details shown are the copyright of International Design Group and shall not be copied or reproduced in any form without their written consent.

© INTERNATIONAL DESIGN GROUP