
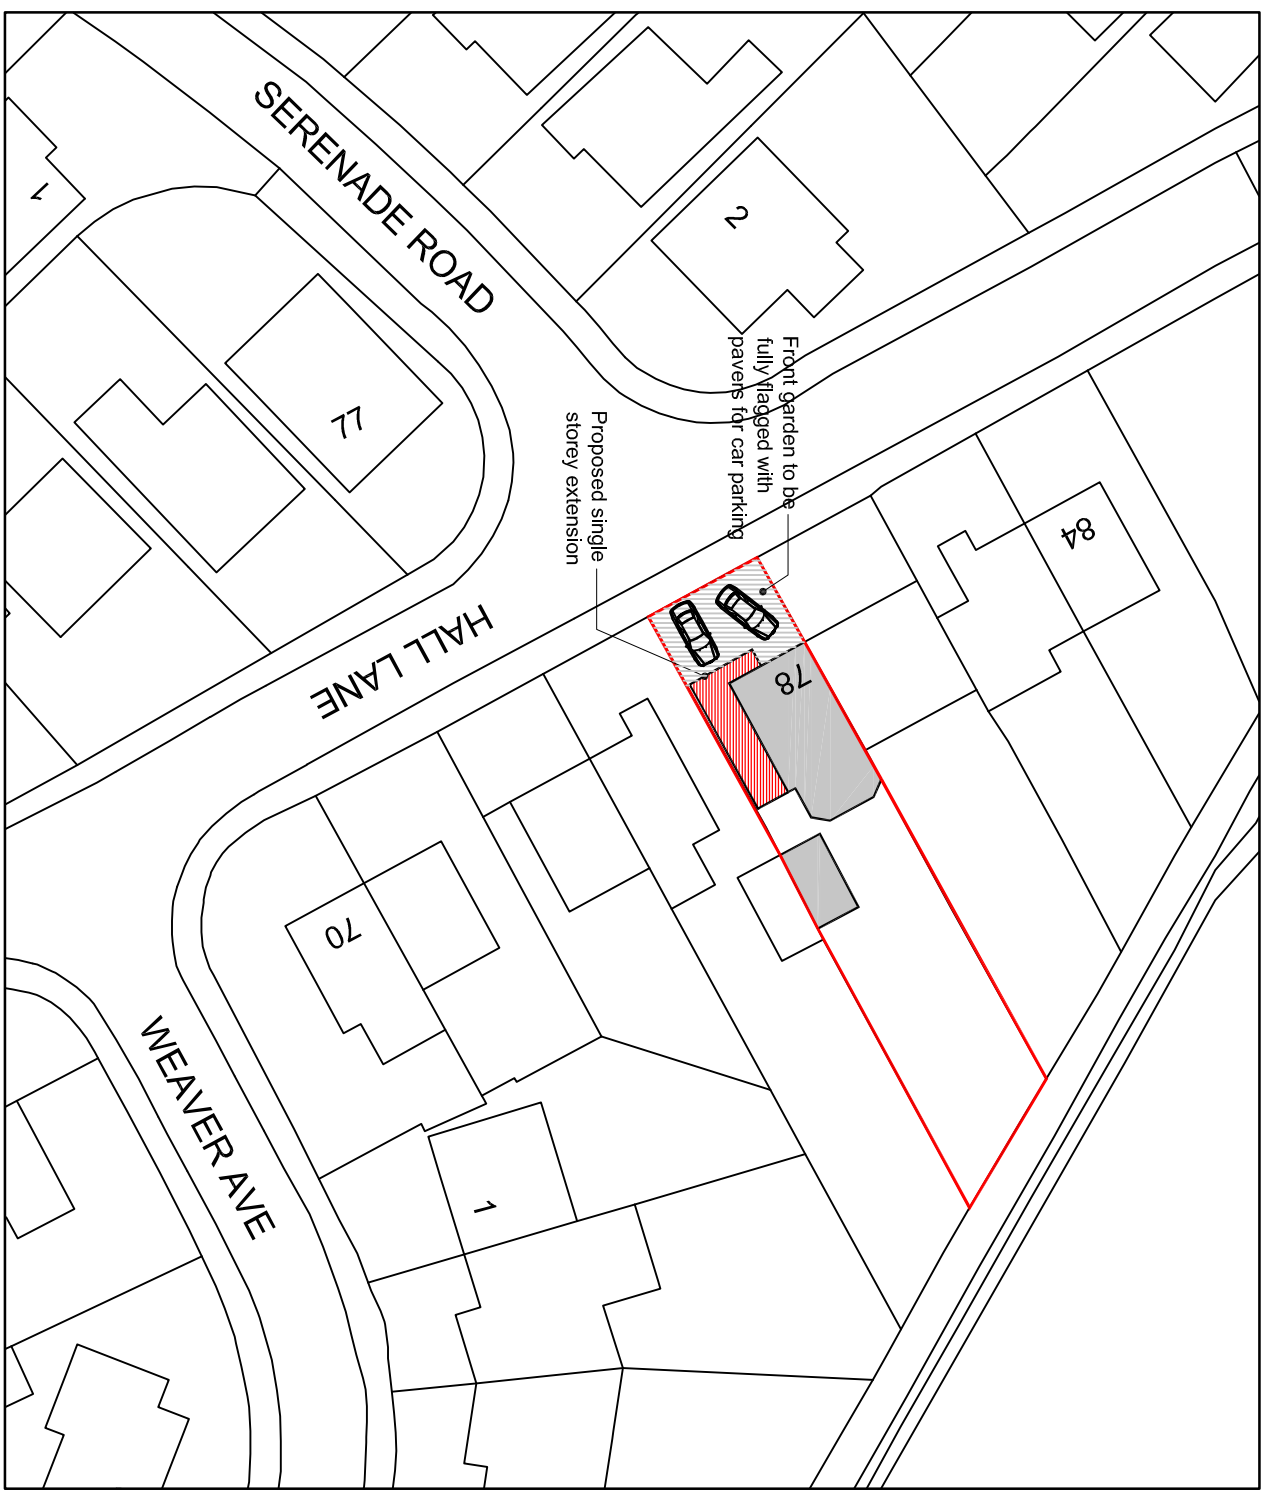
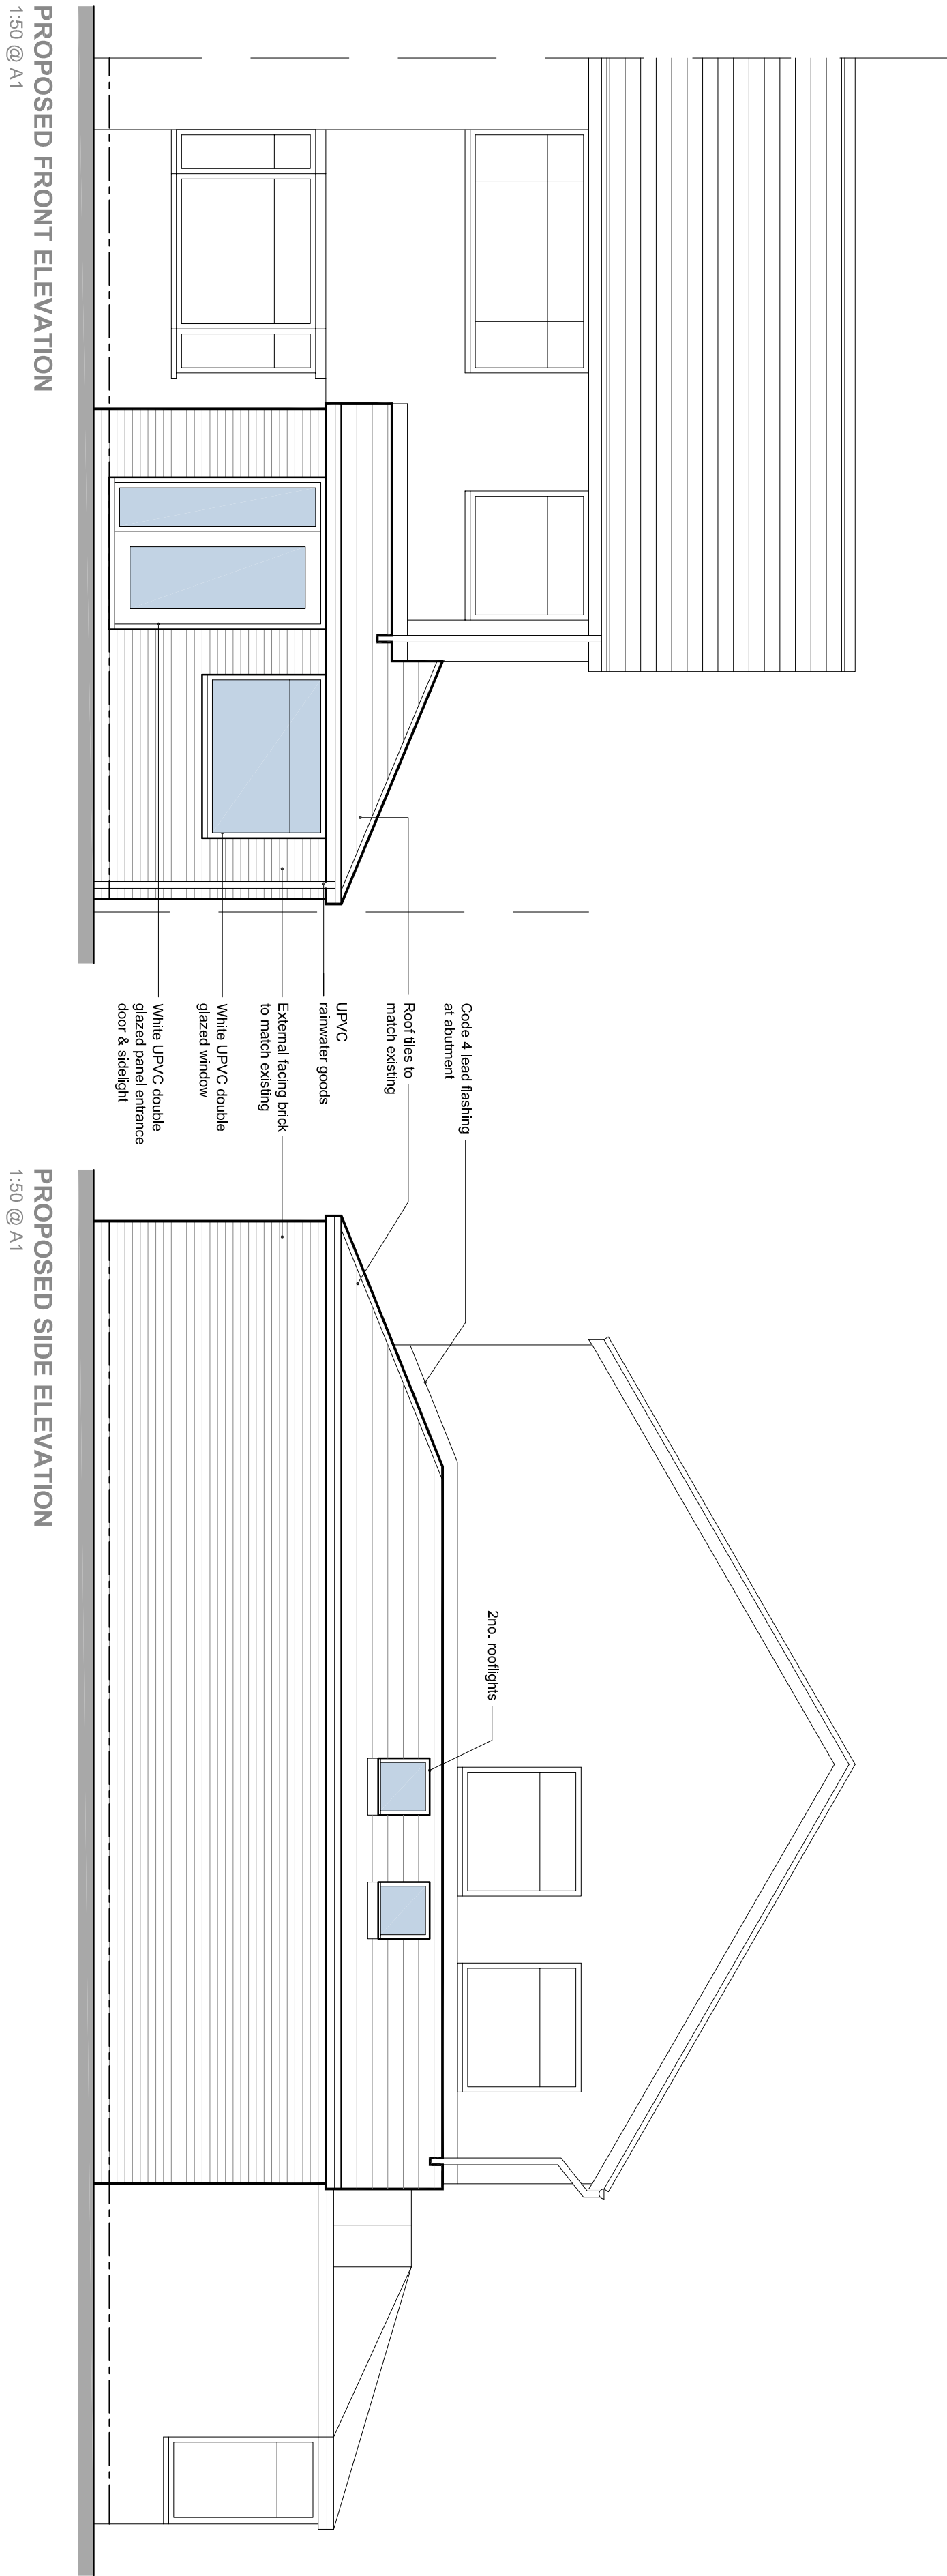


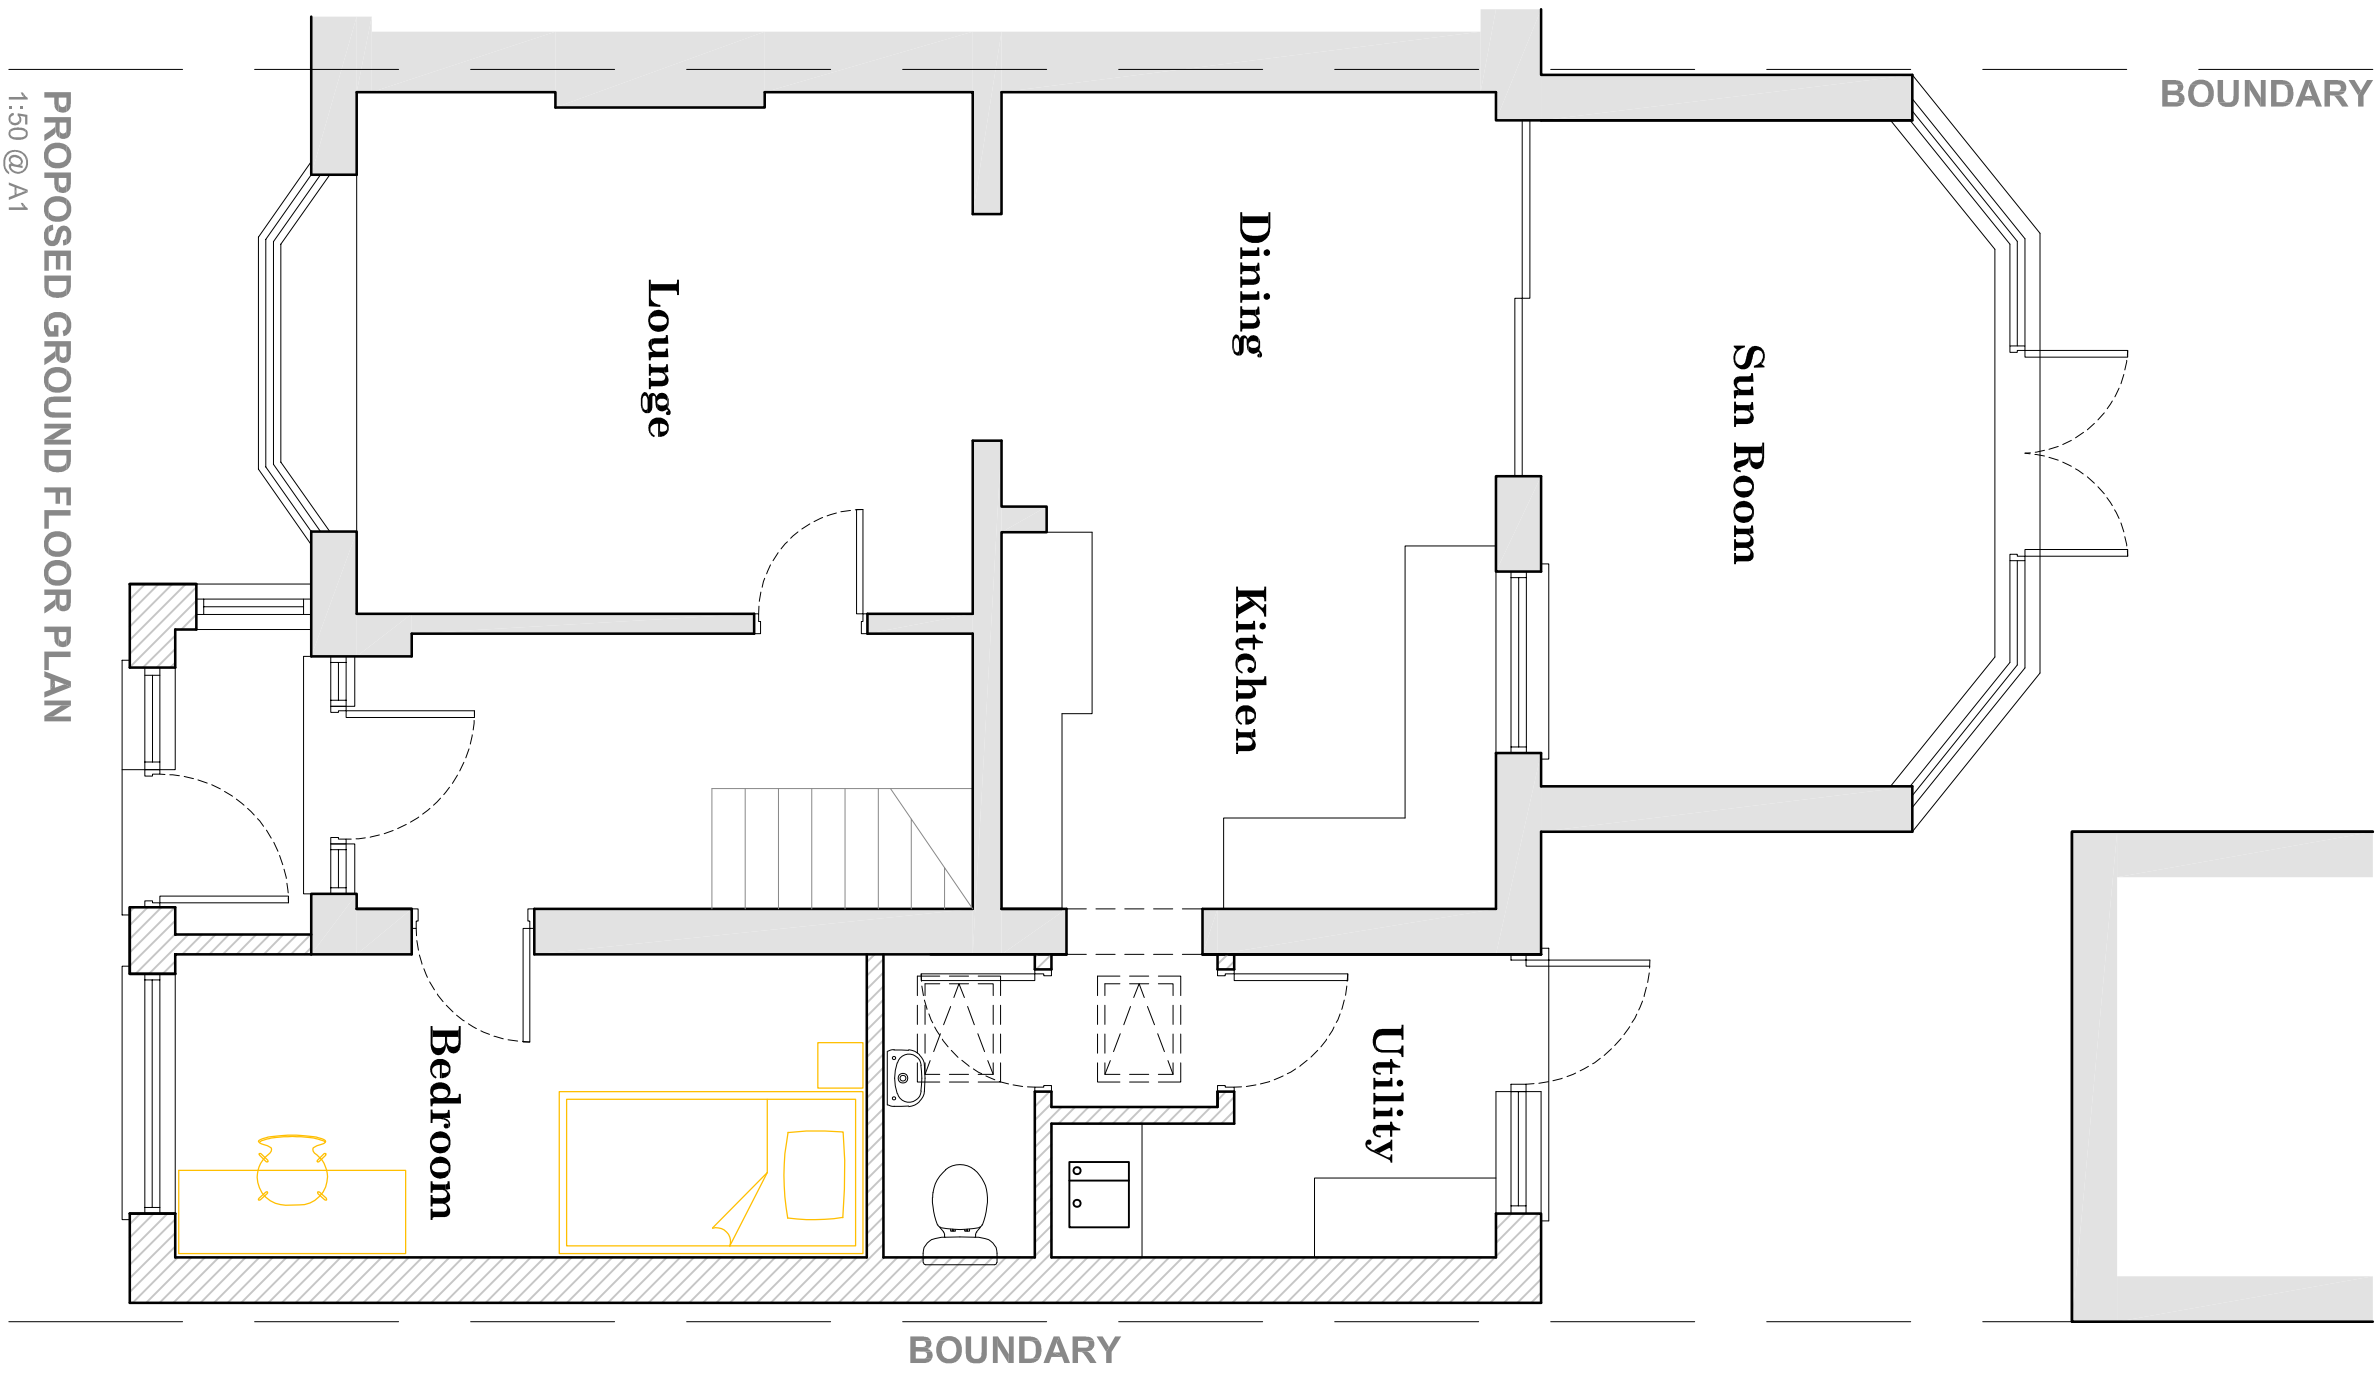

Rev	Comments	Date
B	Front landscaping to be paving flags for vehicular parking. 04/25	
A	Proposed site extension amended to demonstrate sufficient separation to boundary as per LA requirements. 02/25	

DMC

ARCHITECTURE & DESIGN

info@dmcdesign.co

PROJECT

Proposed Residential Extension

No.78 Hall Lane

Kirkby

L33 4YT

CLIENT

Mr M. Connell

DRAWING TITLE

Proposed Plans & Elevations

STATUS	PLANNING	REV
DRAWN	CHECKED	DRAWING NO.
DMC	*	233_P-02
SCALE	1:500/500	
DATE	JAN/25	B