
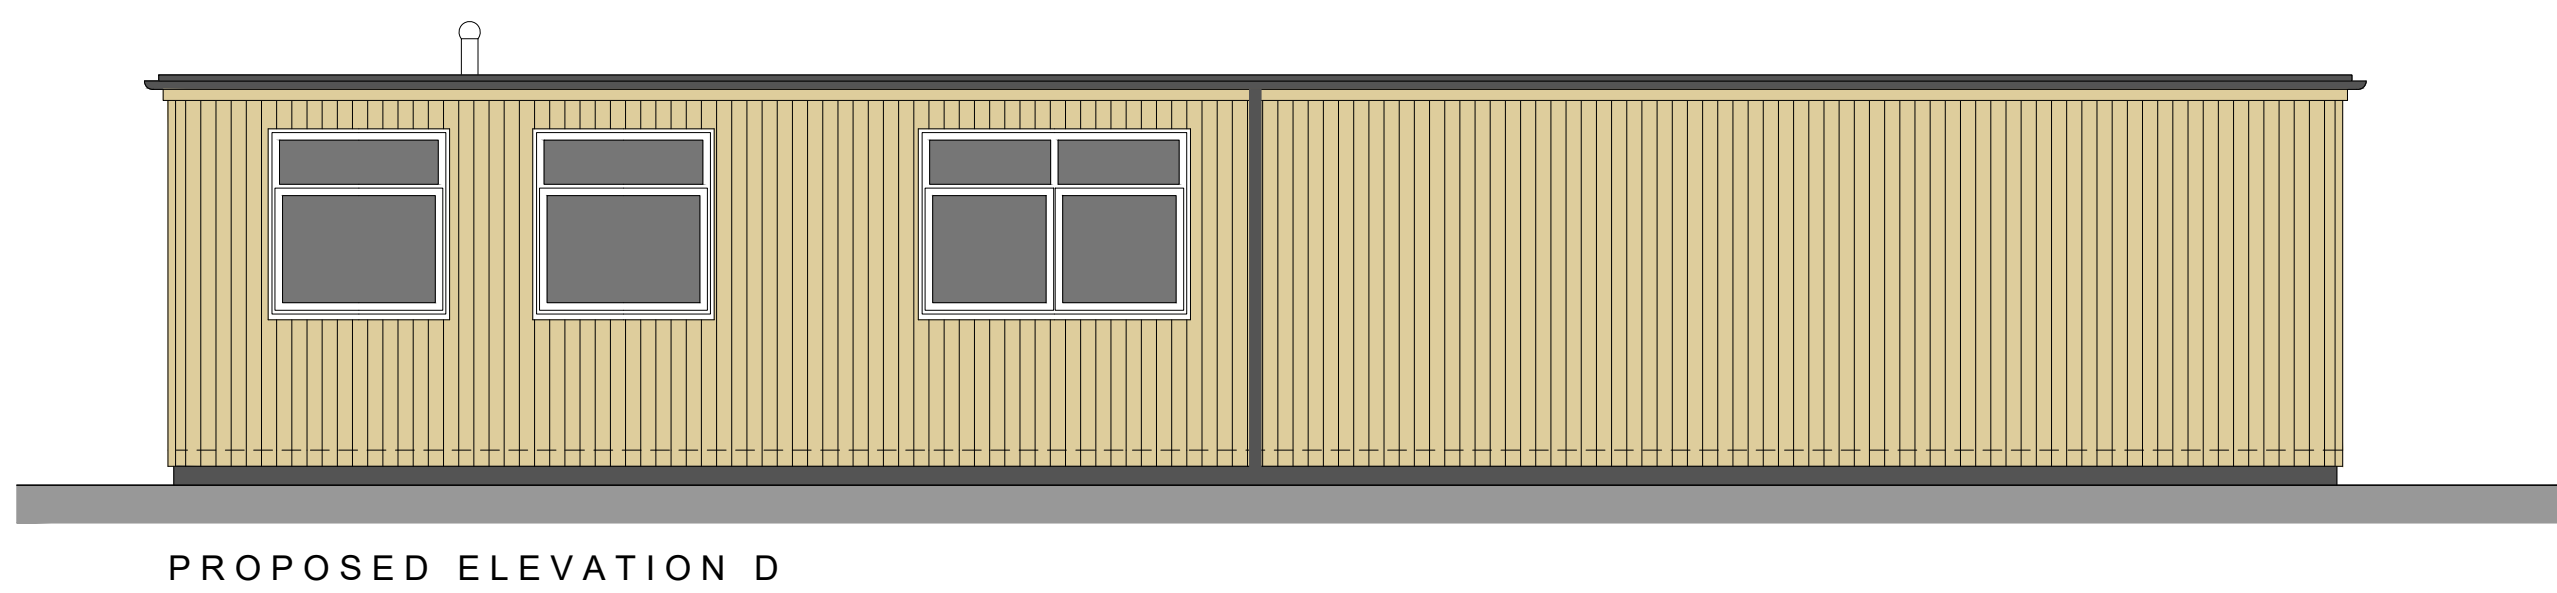
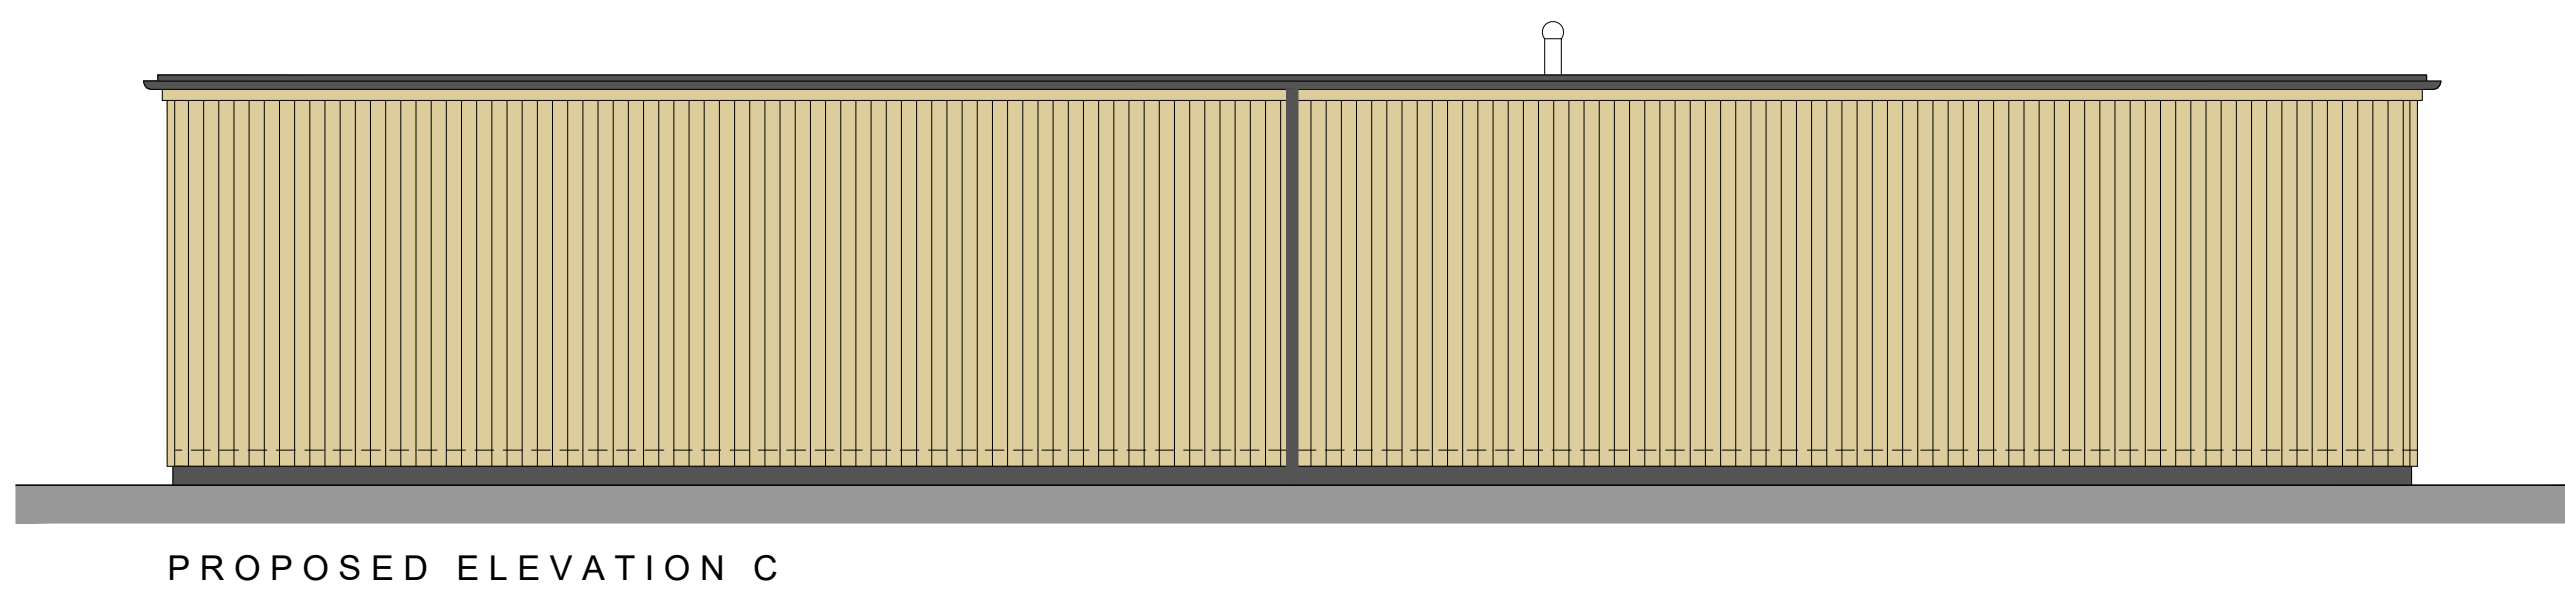
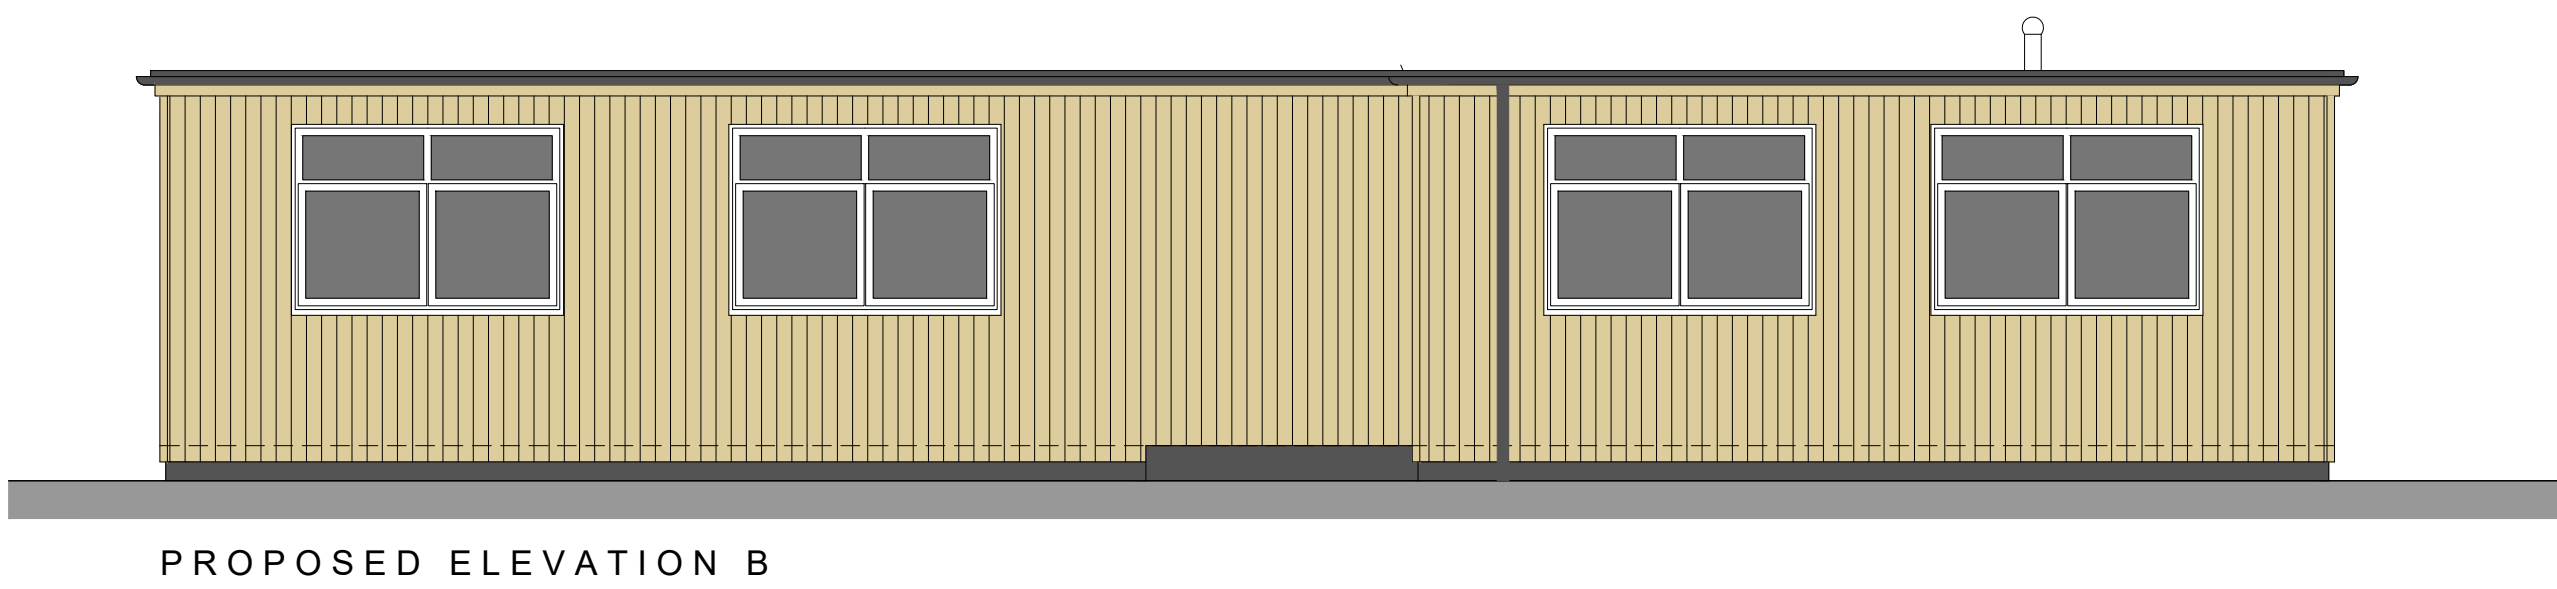
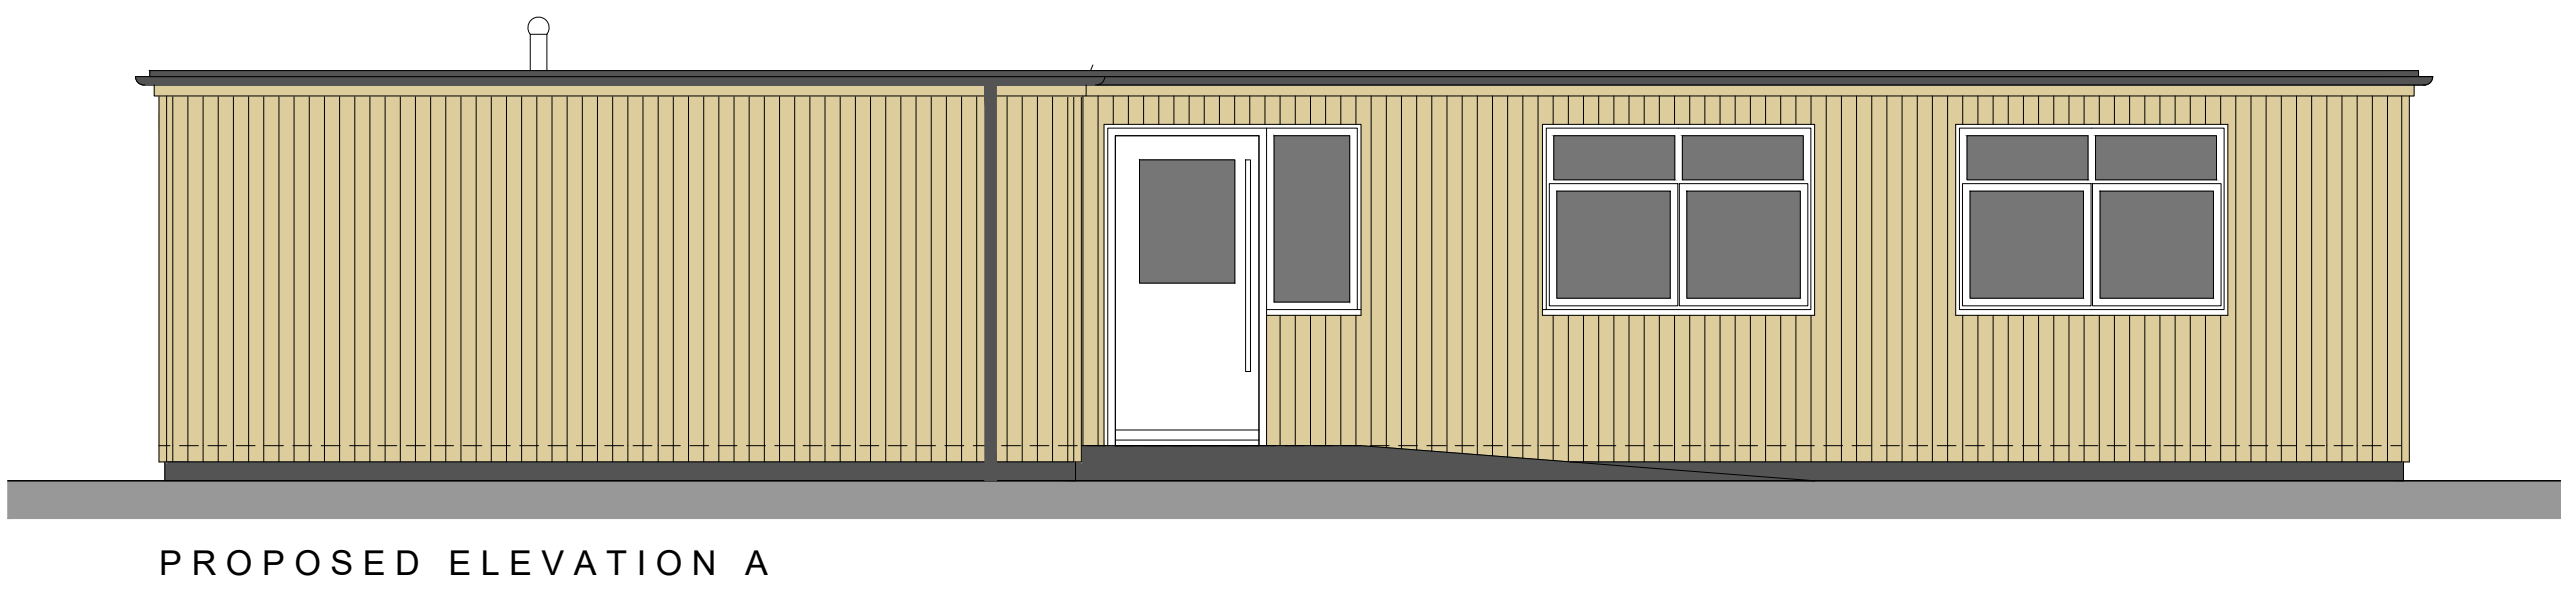
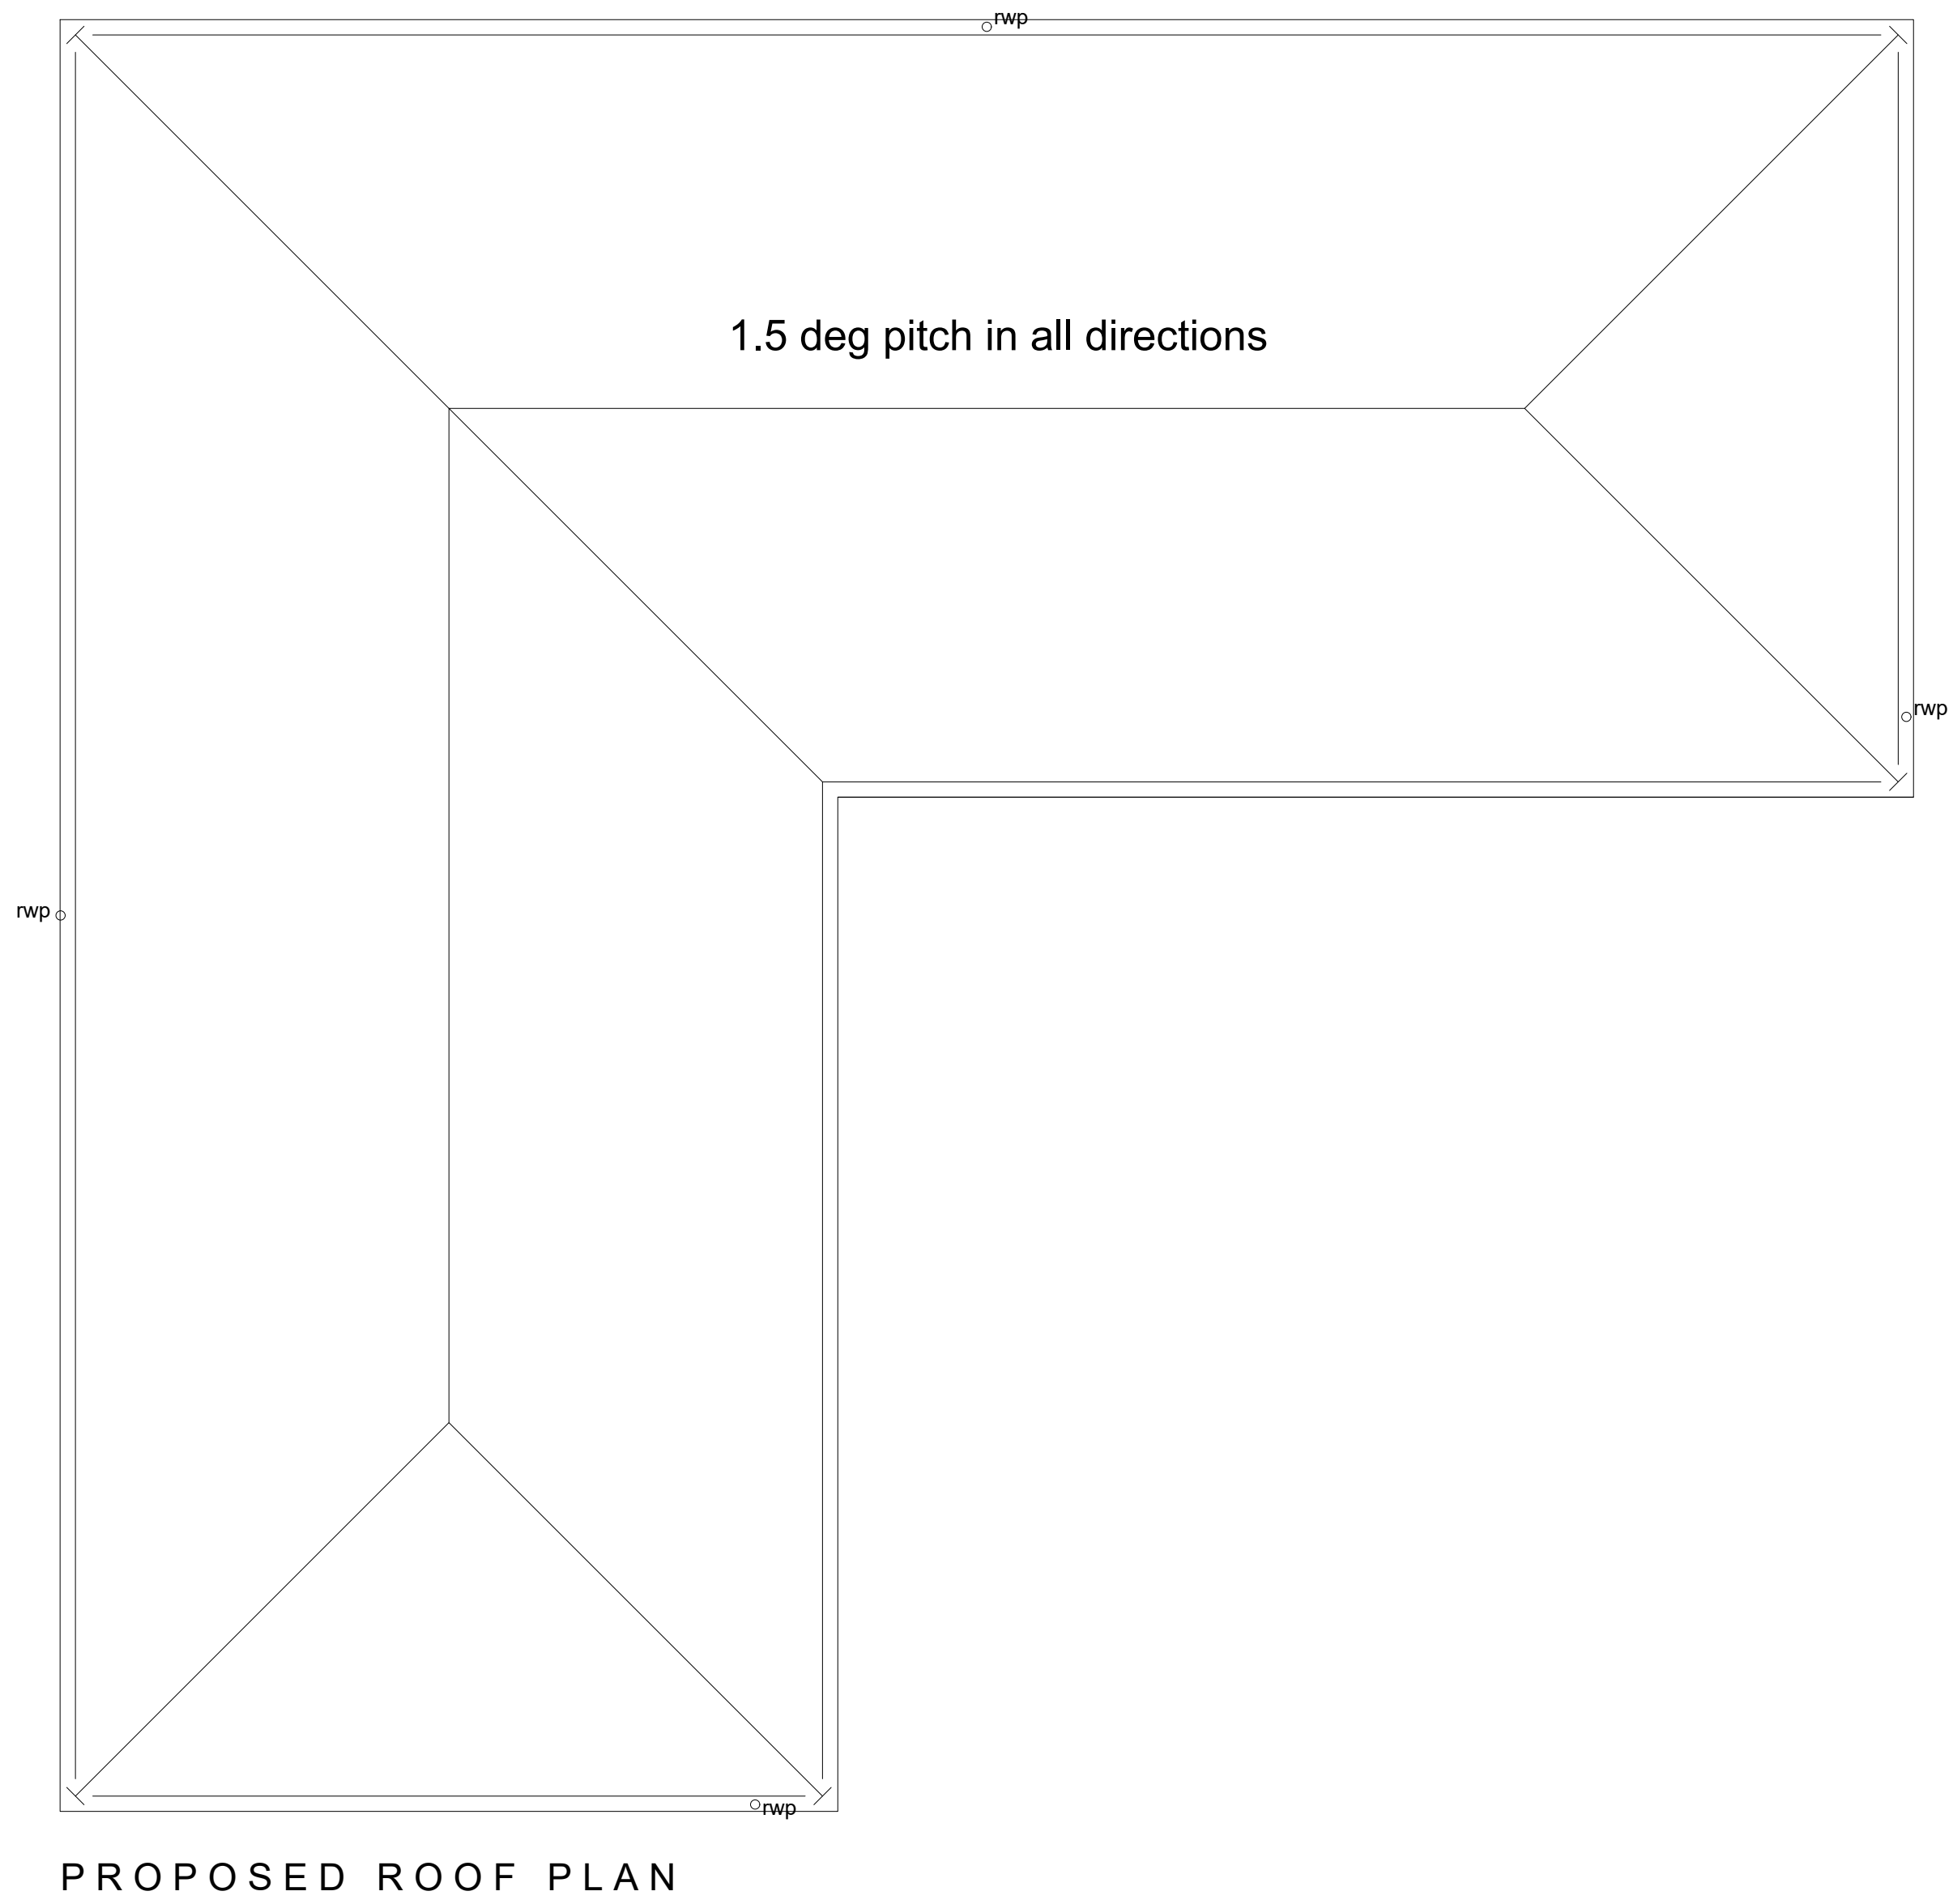


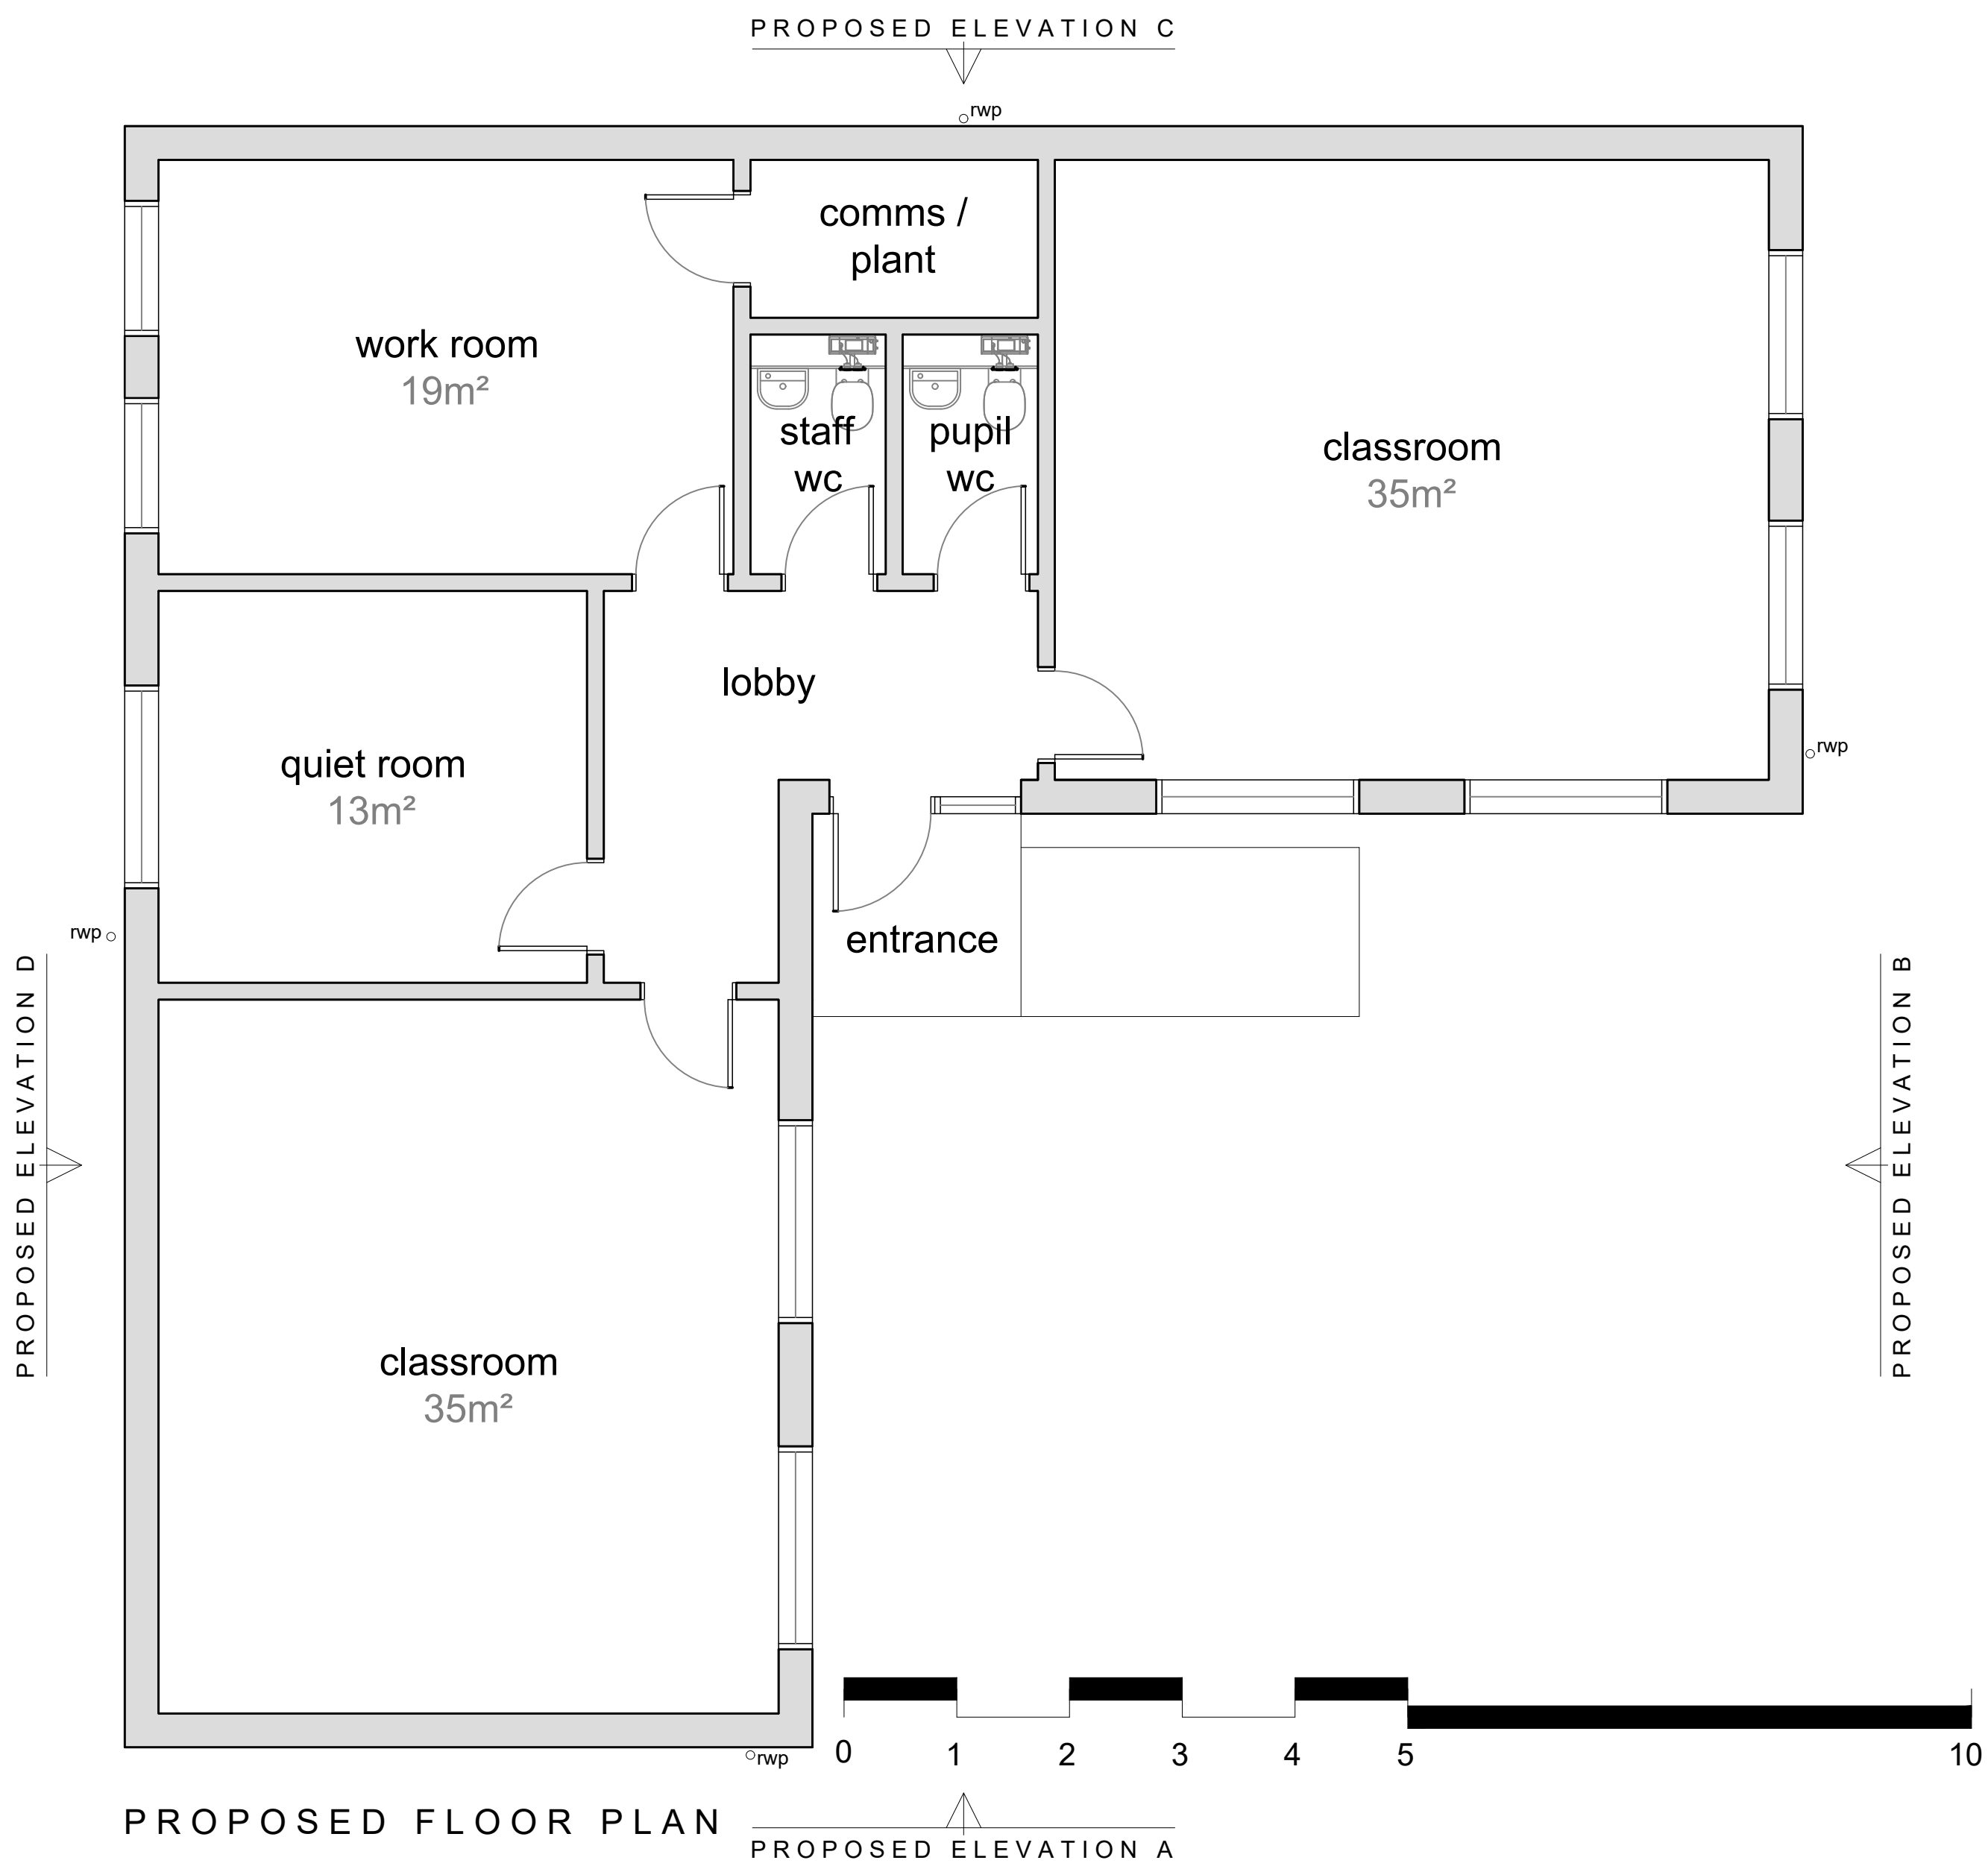

Copyright: All rights reserved. This drawing must not be reproduced without permission.					
Revisions are to be indicated unless otherwise specified.					
no.	description	date	by	checked	revision
A	pitched roof omitted flat roof added	03.04.25	mjd	mjd	

Witherslack Group

PLANNING APPLICATION

space
architecture and design limited

Park Bottom
Littton
Skipton
BD23 5QJ

t: 01756 530104
m: 07785 146905
e: mjd@spacearchitecture.net
w: www.spacearchitecture.net

Client
The Witherslack Group Ltd

Project
Proposed New Classroom Building
Lakeside School, Naylor's Road
Liverpool
L27 2YA

Drawing Title
Proposed Plans and Elevations

Scale: A1	Scale: A3	Date	Drawn	Checked	Drawing Number	Revision
1:150	1:100	26.02.25 MJD	mjd	mjd	25.002(2-3001)	A