



All dimensions to be checked on site




EXISTING PHOTOGRAPHS

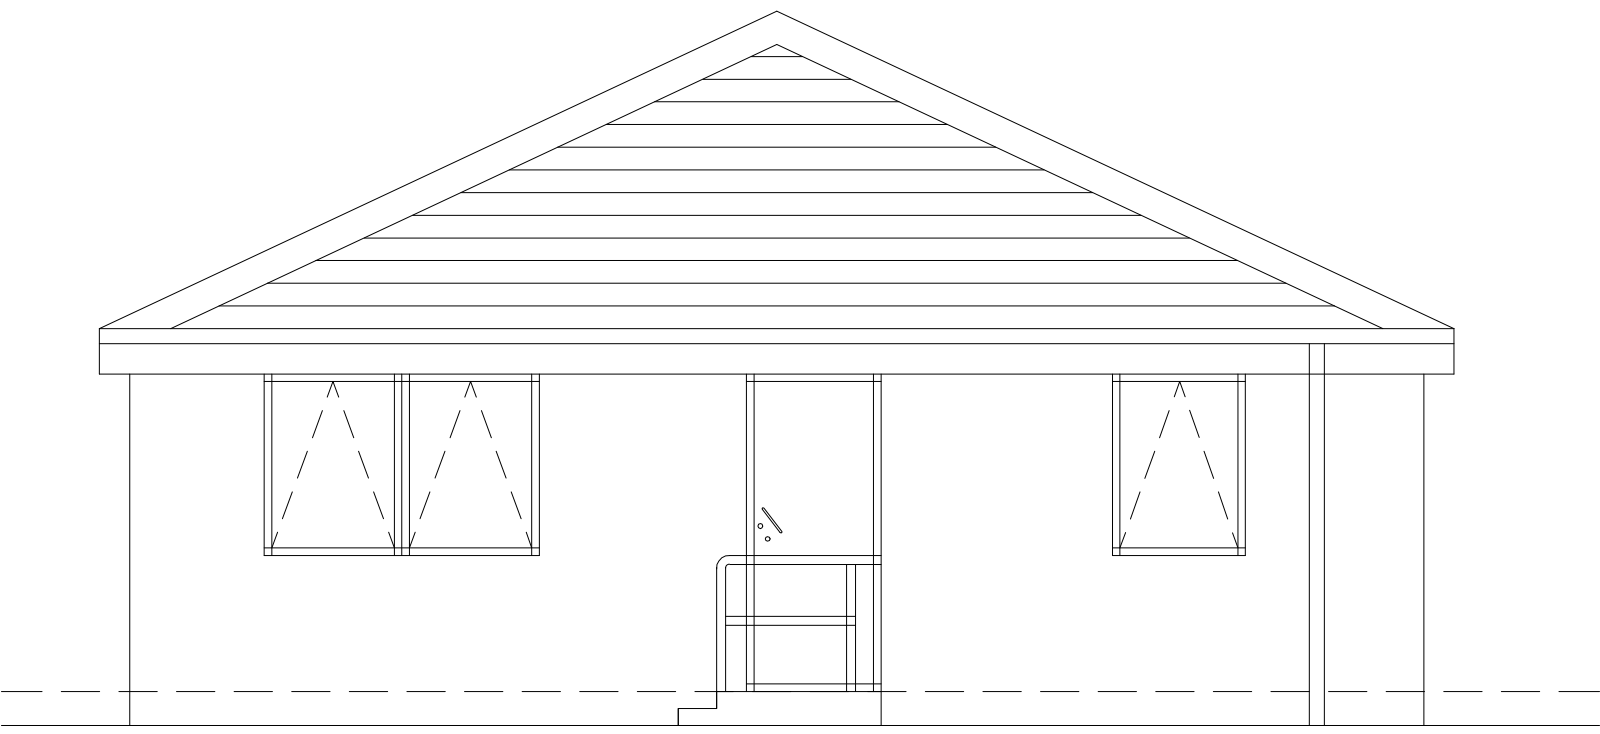


EXISTING REAR ELEVATION

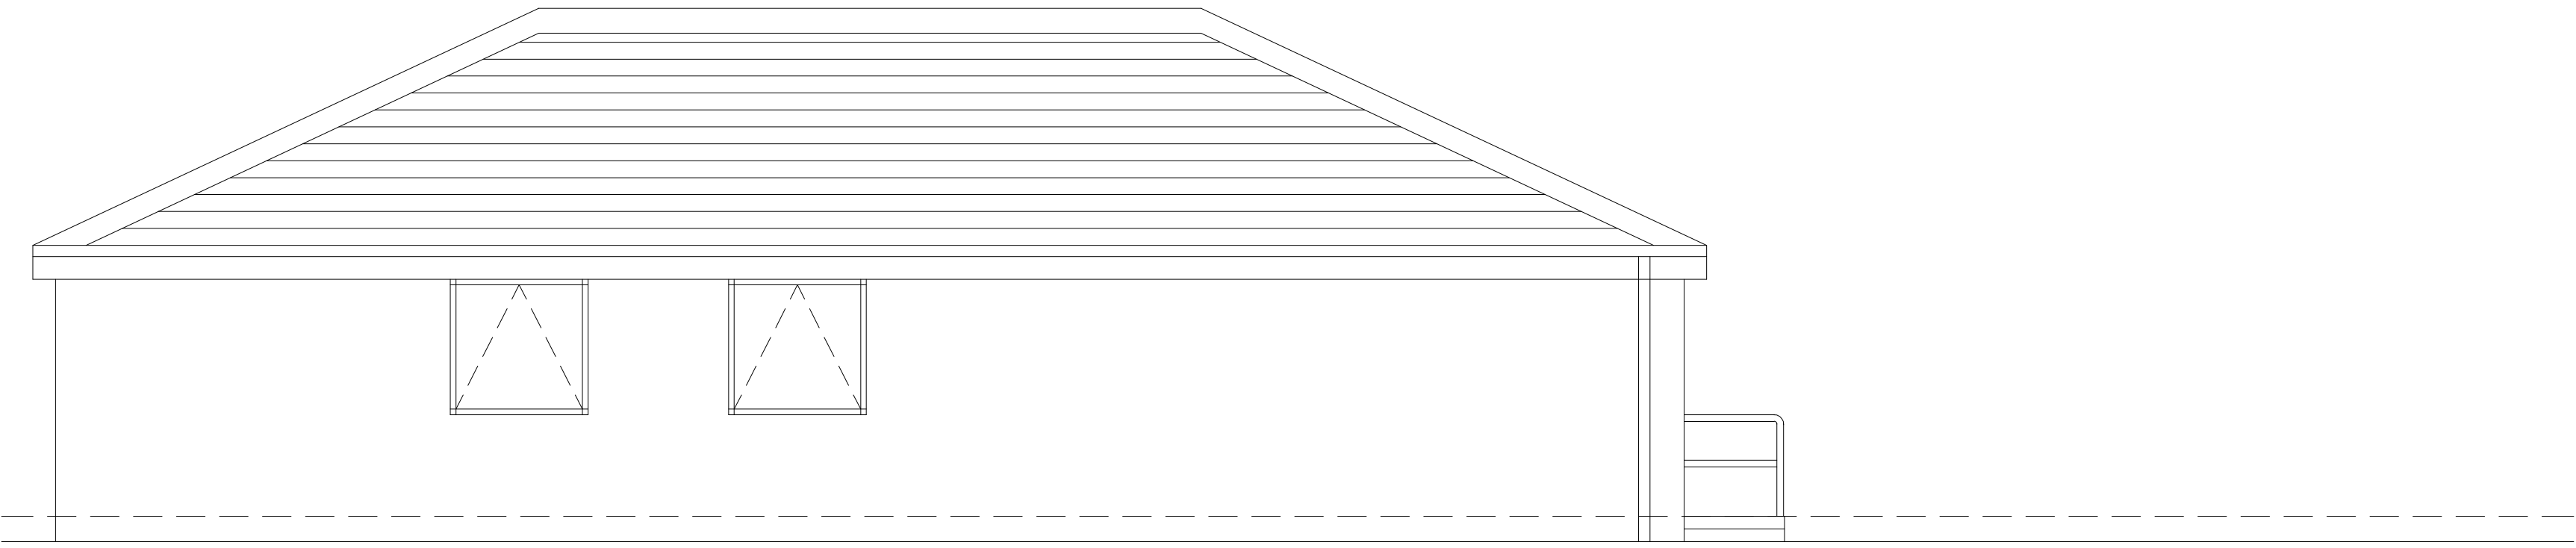


EXISTING SIDE 1 ELEVATION

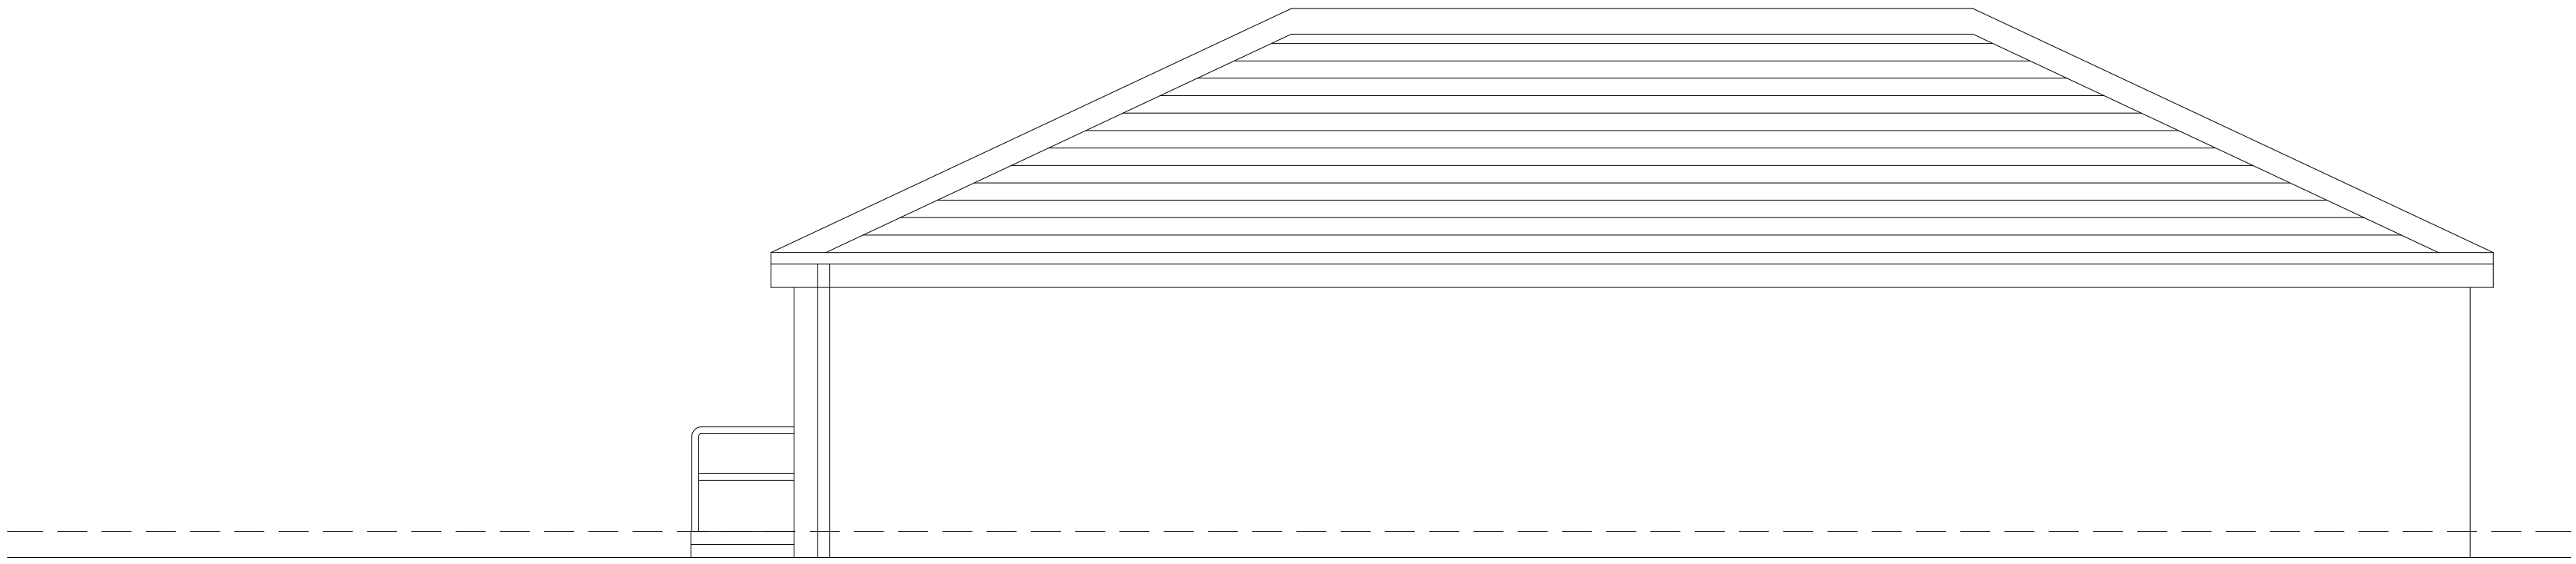


EXISTING SIDE 2 ELEVATION

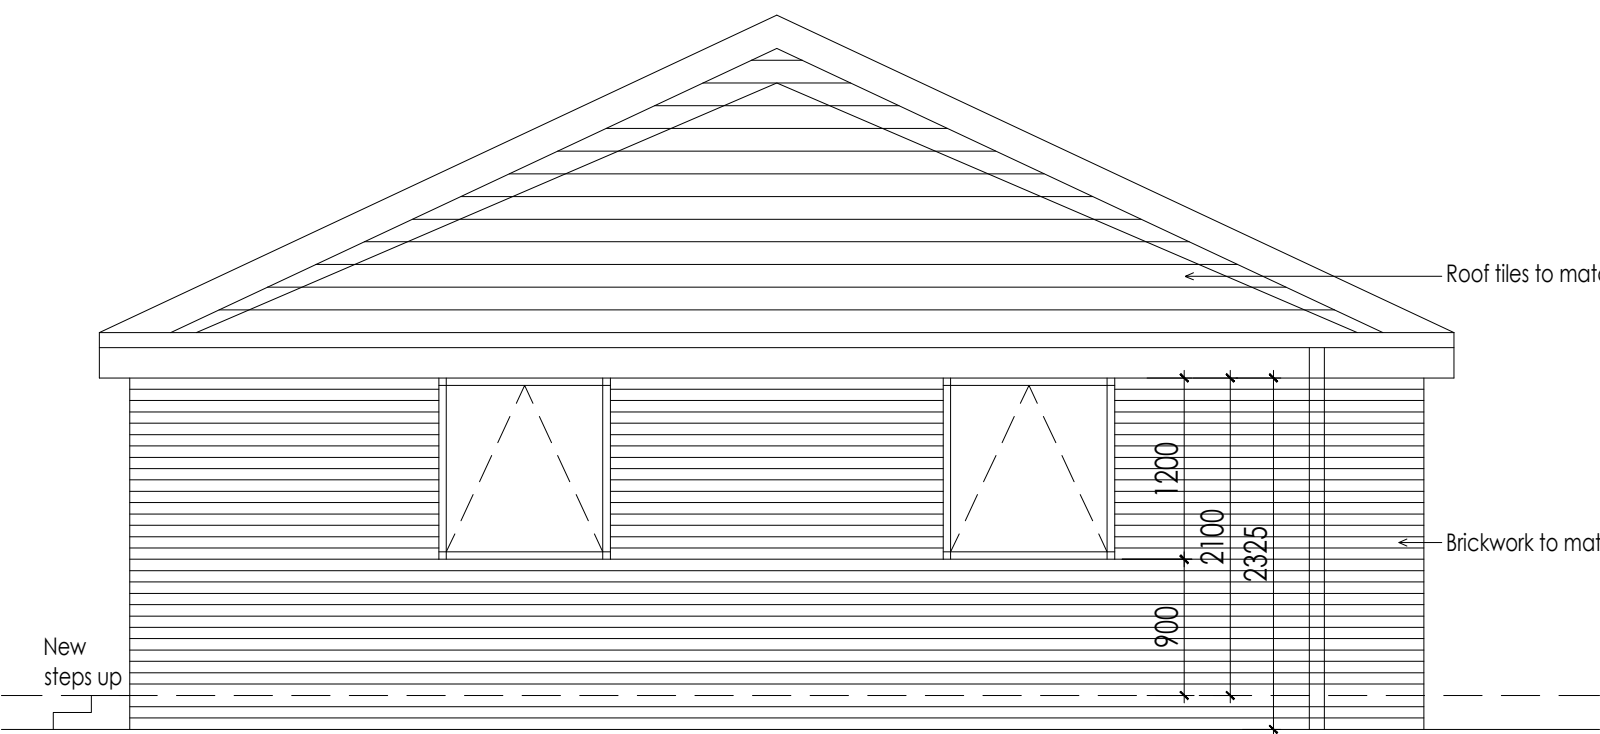


PROPOSED REAR ELEVATION
1:50 @ A1

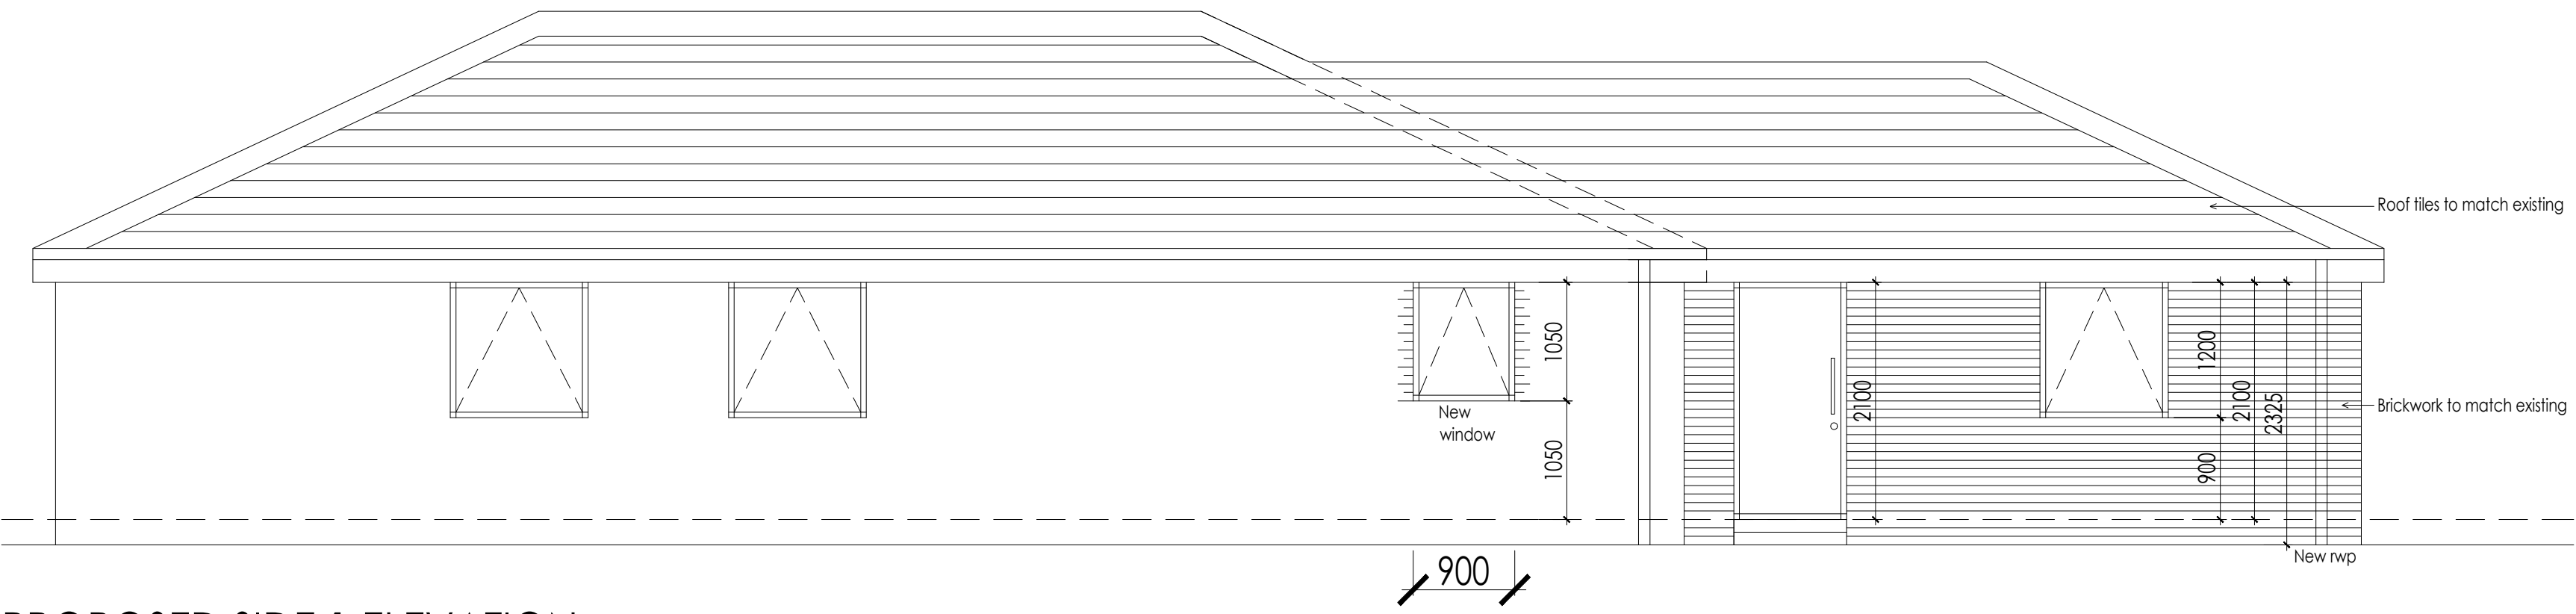

PROPOSED SIDE 1 ELEVATION

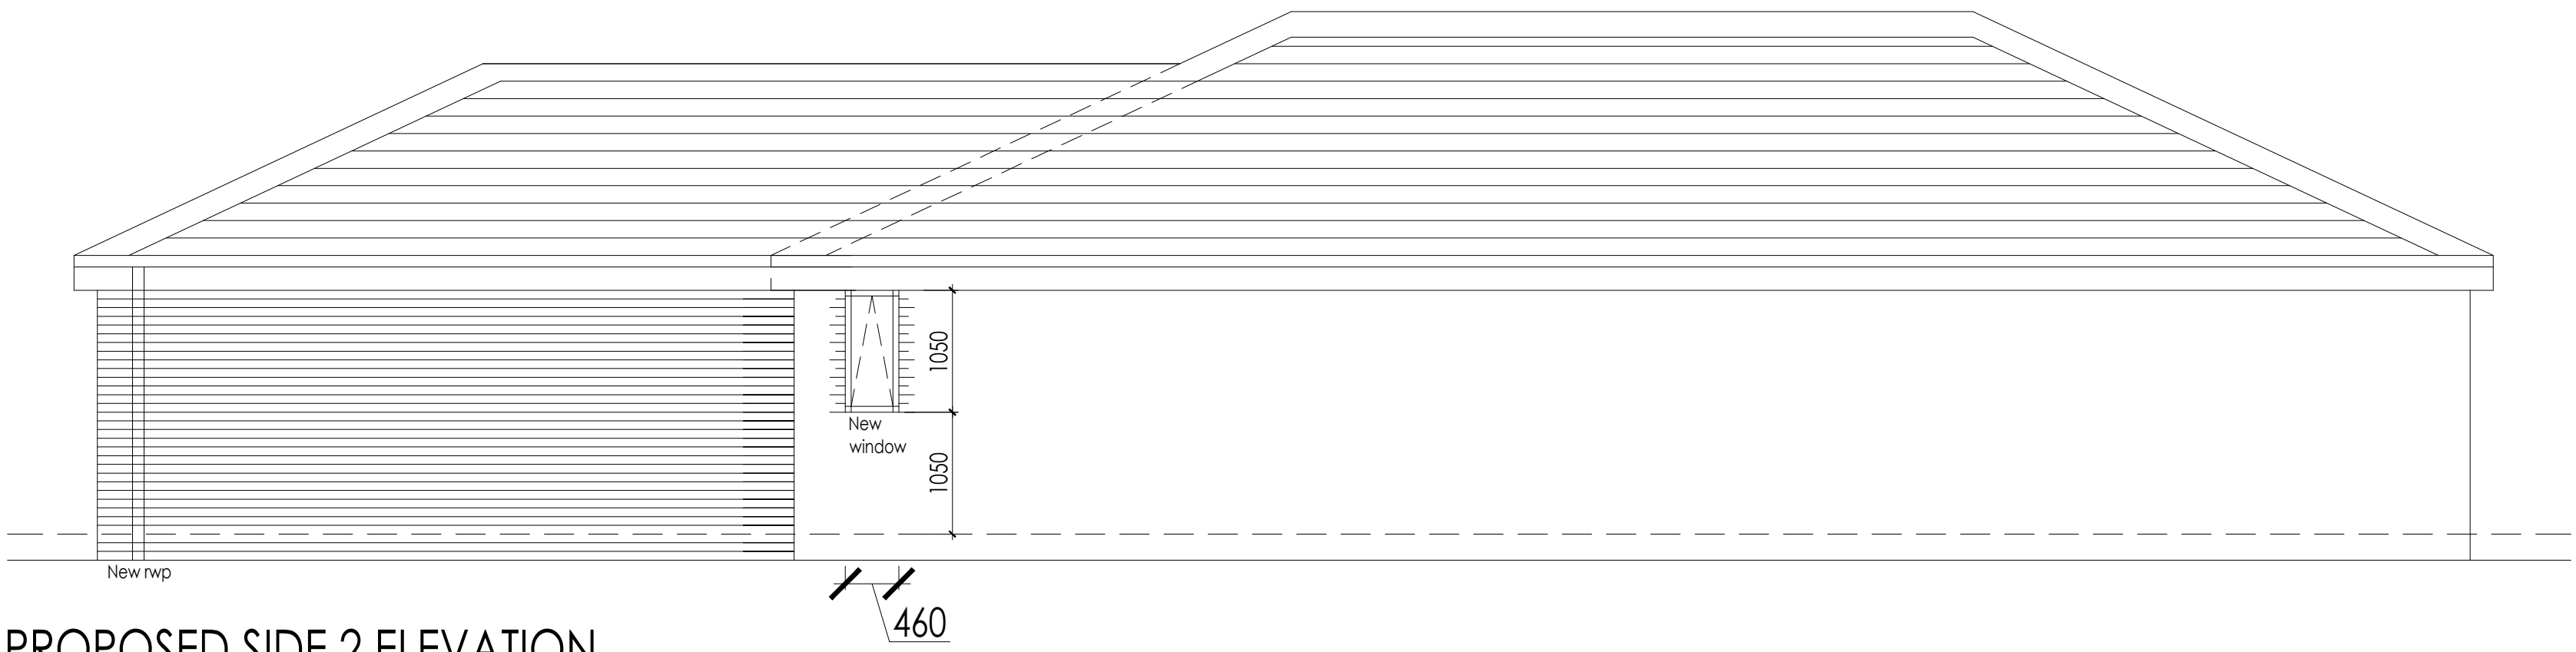

PROPOSED SIDE 2 ELEVATION

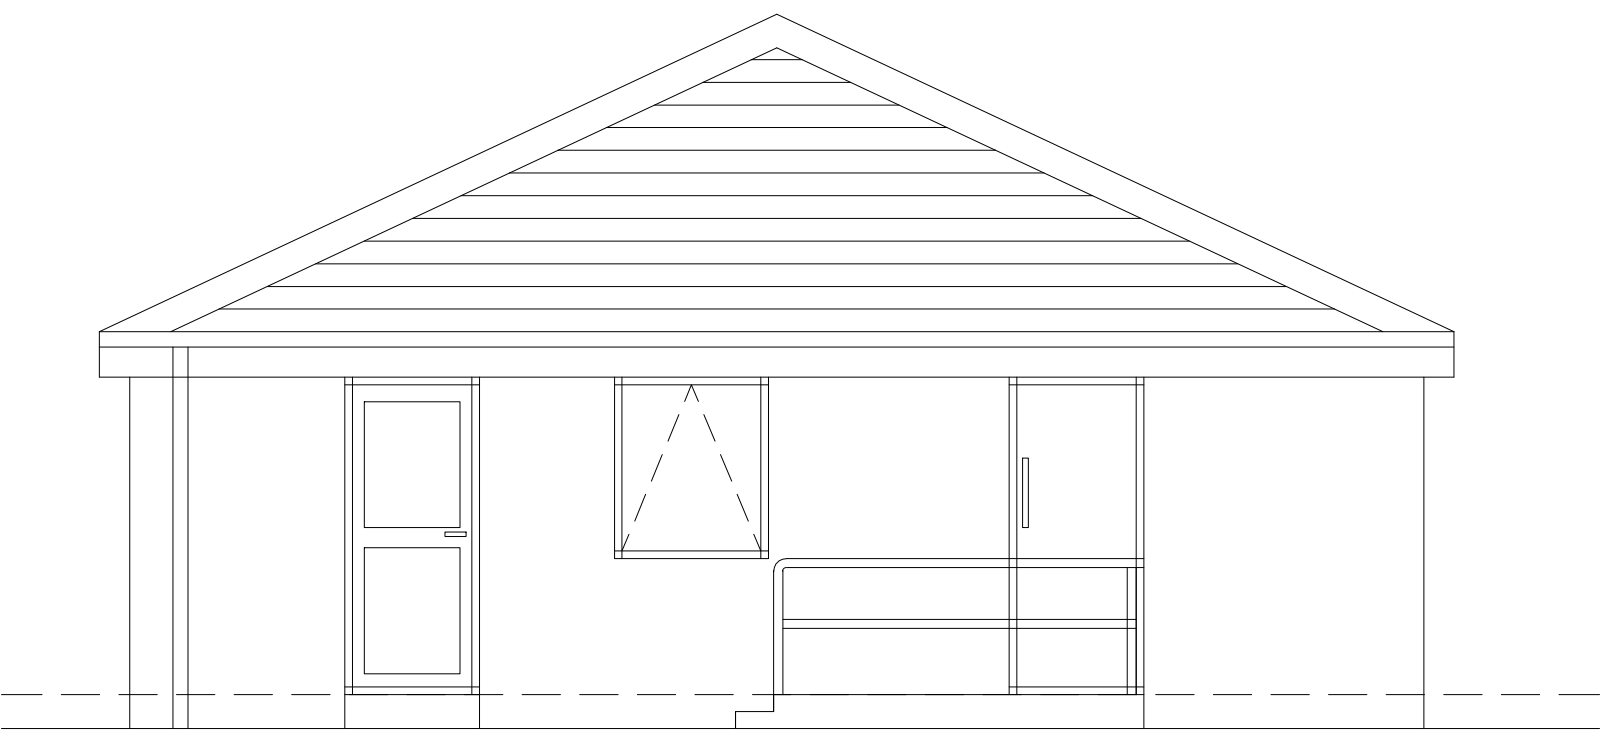

EXISTING & PROPOSED FRONT ELEVATION