



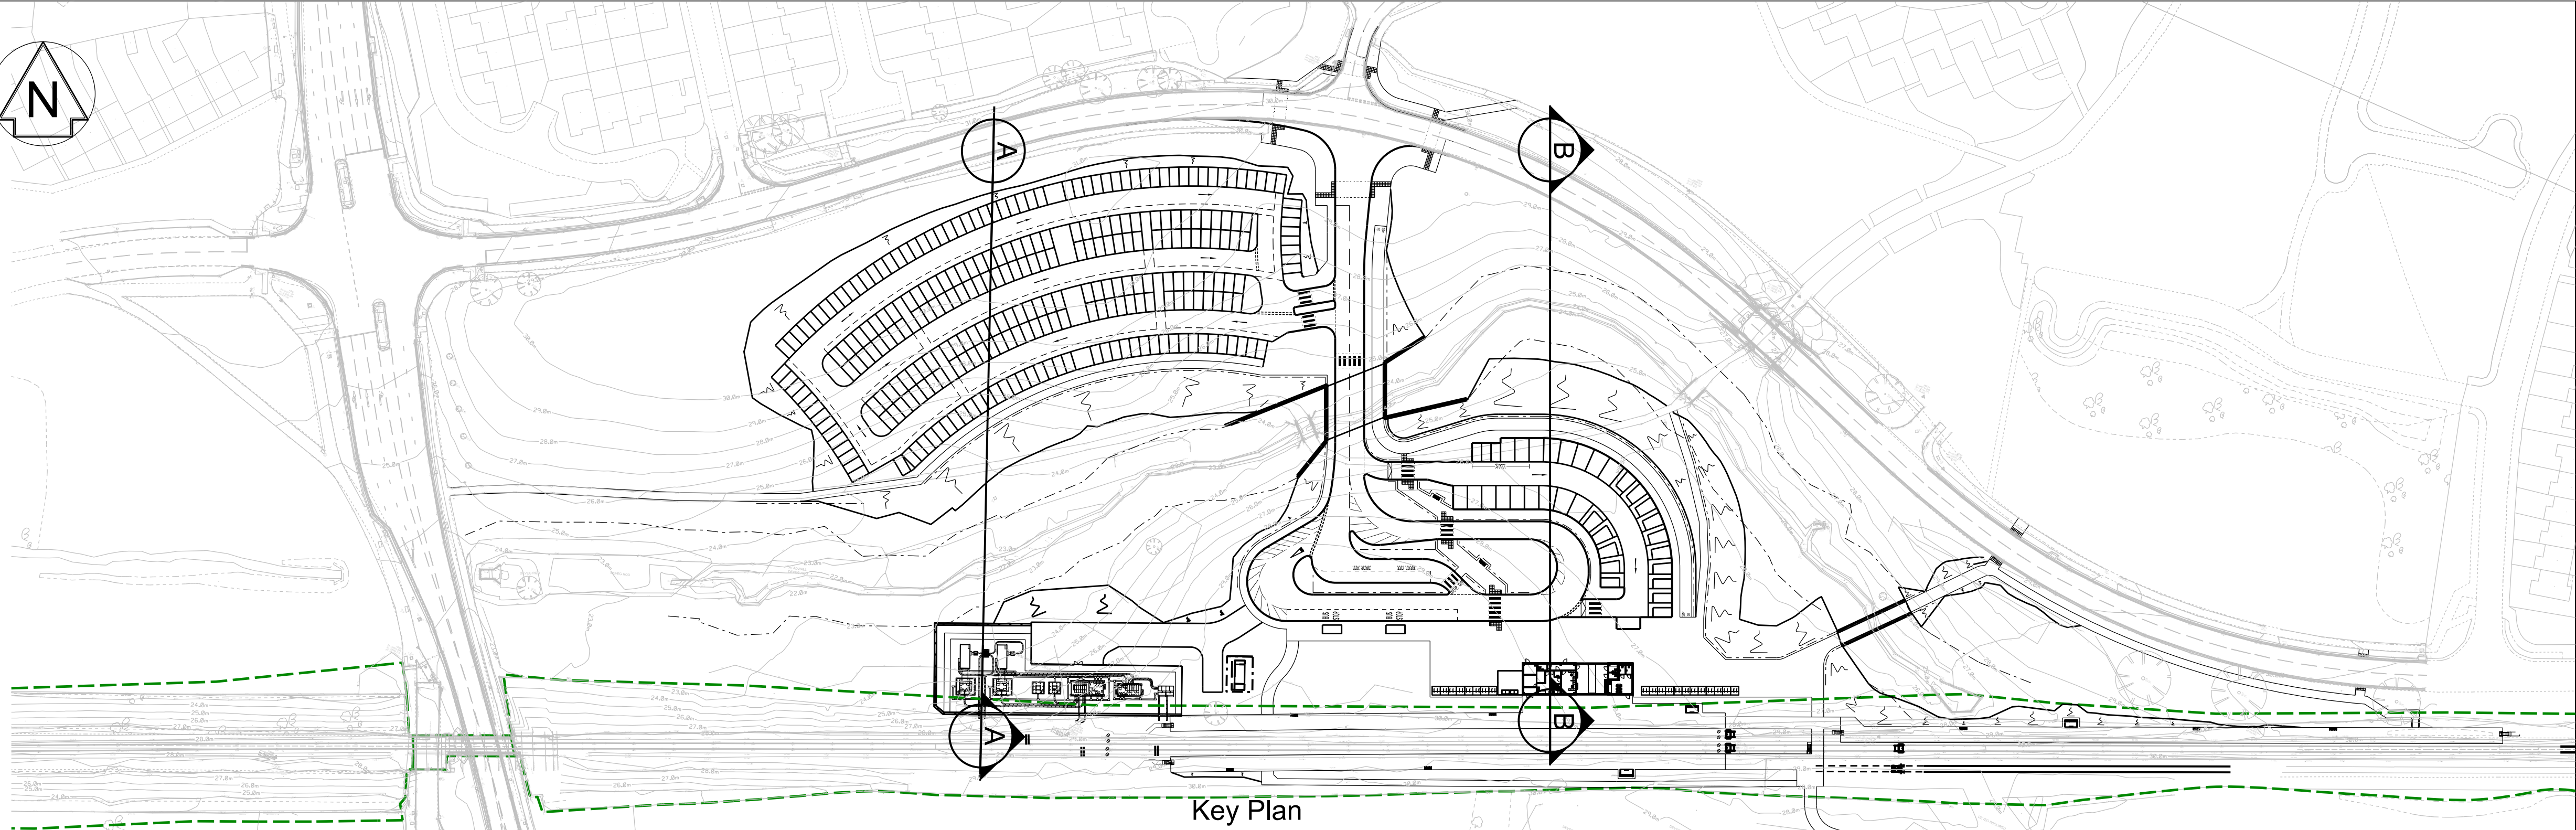


OS MAP DATA REPRODUCED BY PERMISSION OF ORDNANCE SURVEY ON BEHALF OF HMSO. © CROWN COPYRIGHT 2021. ALL RIGHTS RESERVED. ORDNANCE SURVEY LICENCE NUMBER 0100040692

Key Plan

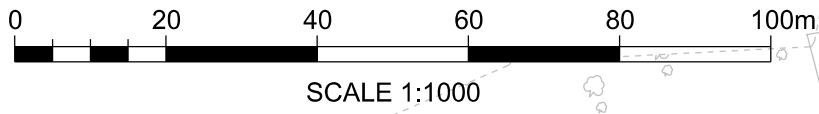


SCALE 1:1000

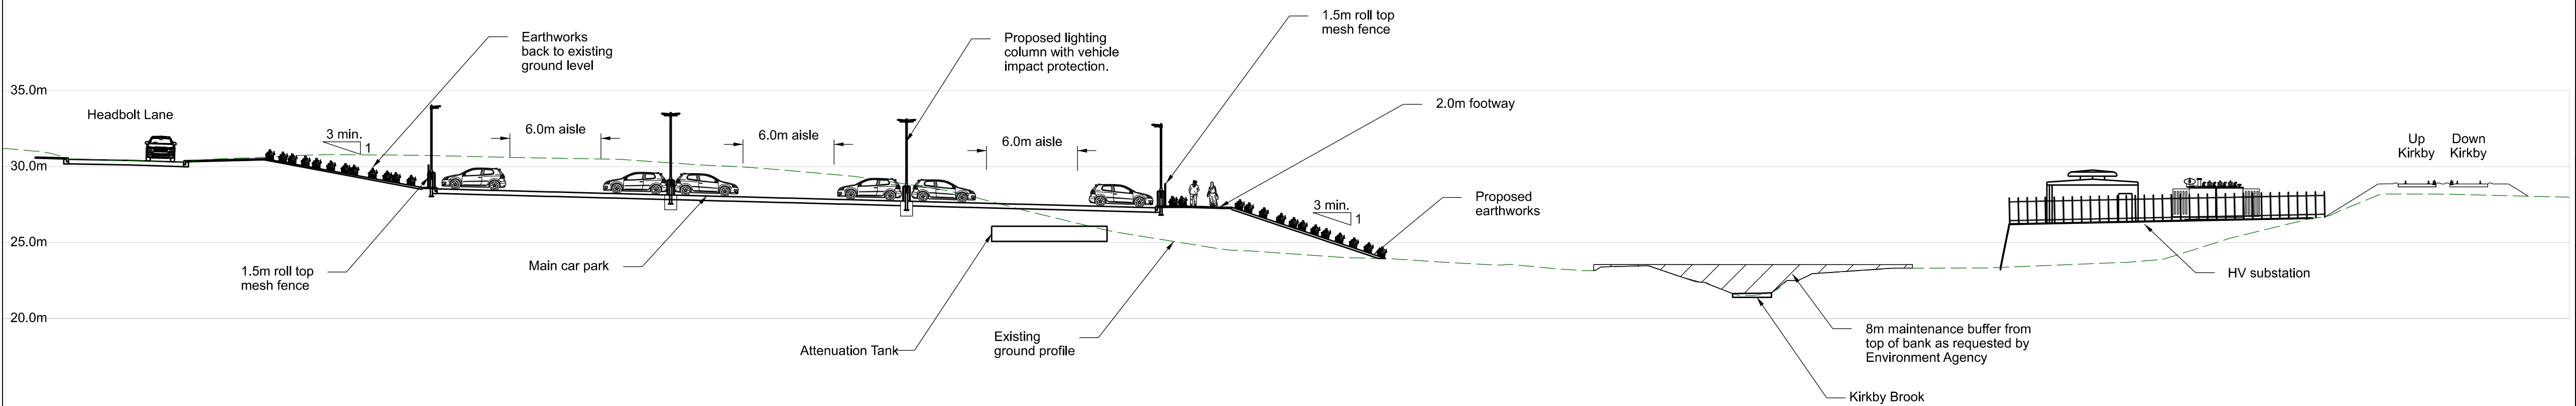

Section A-A



SCALE 1:250

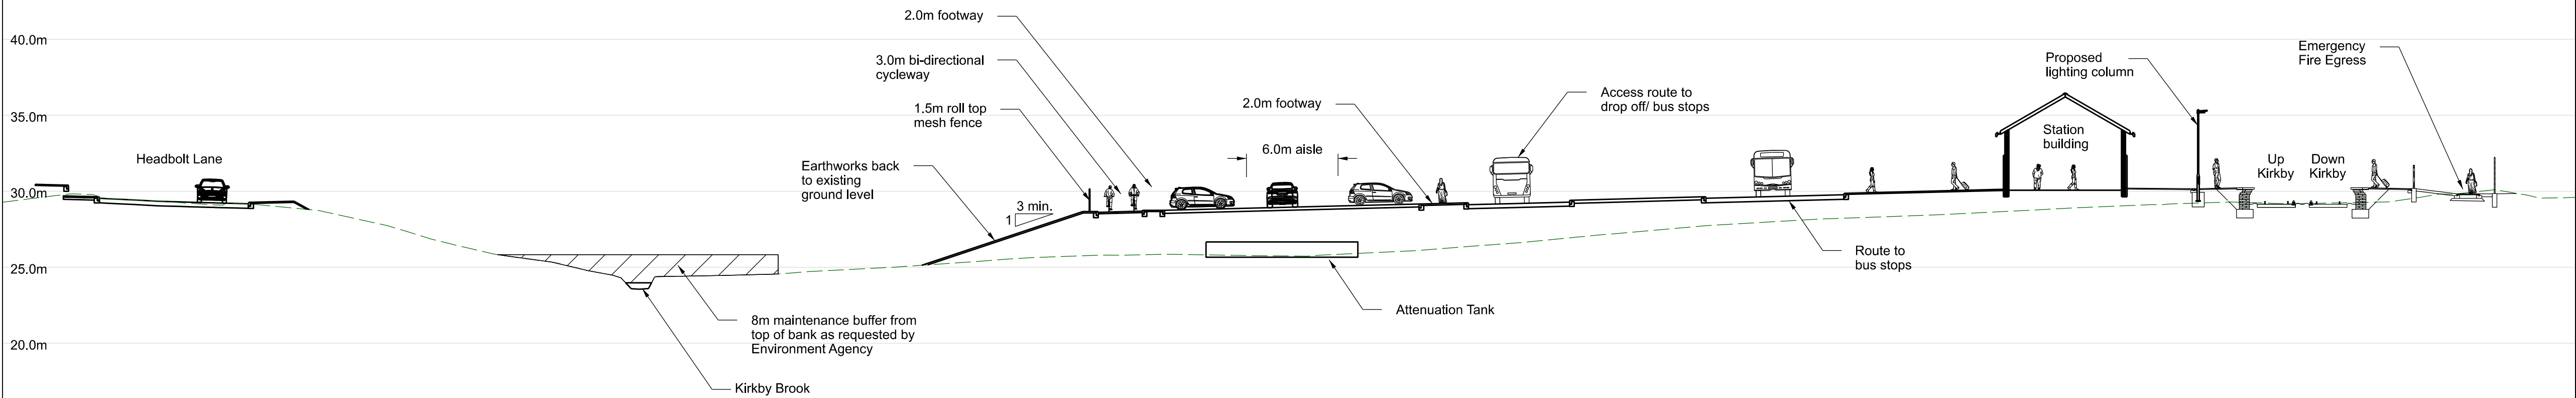

Section B-B



SCALE 1:250

Legend/Notes

1. Do not scale from this drawing.
2. All dimensions are in millimetres unless shown otherwise.
3. Existing ground levels based on InoRail Topographical Survey P-116-089-SUR-DM3-0001 A03.

Key:

- Proposed Works
- Network Rail Boundary

Rev	Date	Description of Revisions	Drawn	Chkd	Appr
P01.2	18/07/21	First Revision	---	---	---

Work in Progress

S0



Authorised	---	Signed	---	Date	
------------	-----	--------	-----	------	--

Contractor(s)

Ove Arup & Partners

Location/Level	No Specific Location		
Type	CAD Drawing	Sub-type	Section
Role	General (non-disciplinary)	Discipline	Multi-Functional
Volume/System	No Specific Volume or System		
Phasing	Proposed	Grip Stage	4
Project			

Headbolt Lane

Contract No.
170248

Contract Title
Headbolt Lane

Drawing Title
Planning Application Drawing
Car Park Sections

Designed		Signed	---	Date	
Drawn	---	Signed	---	Date	
Checked	--	Signed	---	Date	
Approved	--	Signed	---	Date	
Scale(s)	ELR & Mileage WKL2 28.1232 to 29.0913				
Alternative Reference				Sheet	
Drawing Number	170248-15854-ZZ-ZZZ-DRG-Z-MF-243004			of	
				Revision	
				P01.2	