Drawing Number
170248-15854-ZZ-ZZZ-DRG-2-MP-243006 P01.2

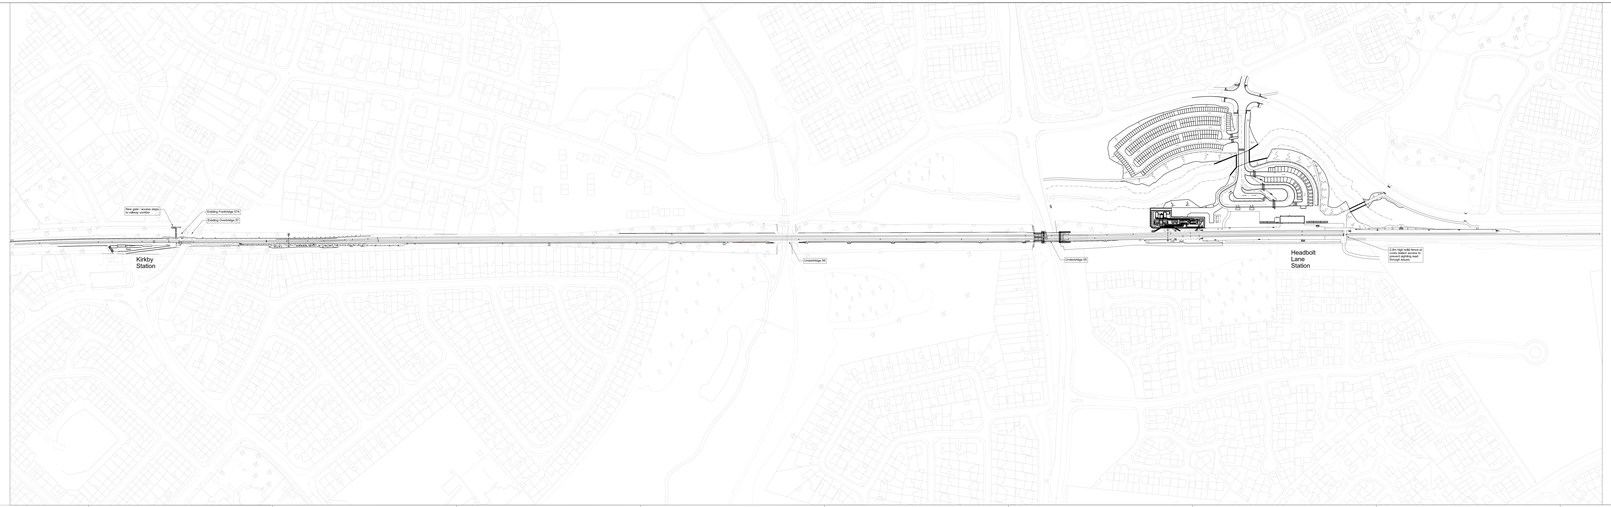

0 5 10 15 20 25 50m
SCALE 1:1250

Notes

1. Do not scale from this drawing.

Rev	Description	Drawn	Chkd	Date
P01.2	Issued for Planning			30.09.24

Issued for Planning S0

NetworkRail

Author Checked Date

Consultant
Ove Arup & Partners

Contract No. 170248 Location
Type CAD Drawing Status Issued for Planning
Scale General (non-dimensional) Suitability Suitable (unofficial)
Purpose No Specific Volume or Symbol
Project Prefixed Only Issue A

Project
Headbolt Lane

Project No.
170248

Drawing Title
Headbolt Lane

Drawing Title
Planning Application Drawing
Railway Corridor Sheet 1

Designed		Checked	Date
Drawn		Checked	Date
Technical		Checked	Date
Approved		Check	Date
Suitability	Issued for Planning		
	AMEC2	30.10.12	30.09.24

Alternate Reference

Resource Number
170248-15854-ZZ-ZZZ-DRG-2-MP-243006

Revision
P01.2

CDS map data reproduced by permission of Ordnance Survey on behalf of HMSO. © Crown copyright 2016. All rights reserved. Ordnance Survey licence number 100020449.

Drawn by Arup on 30-Jan-2024