




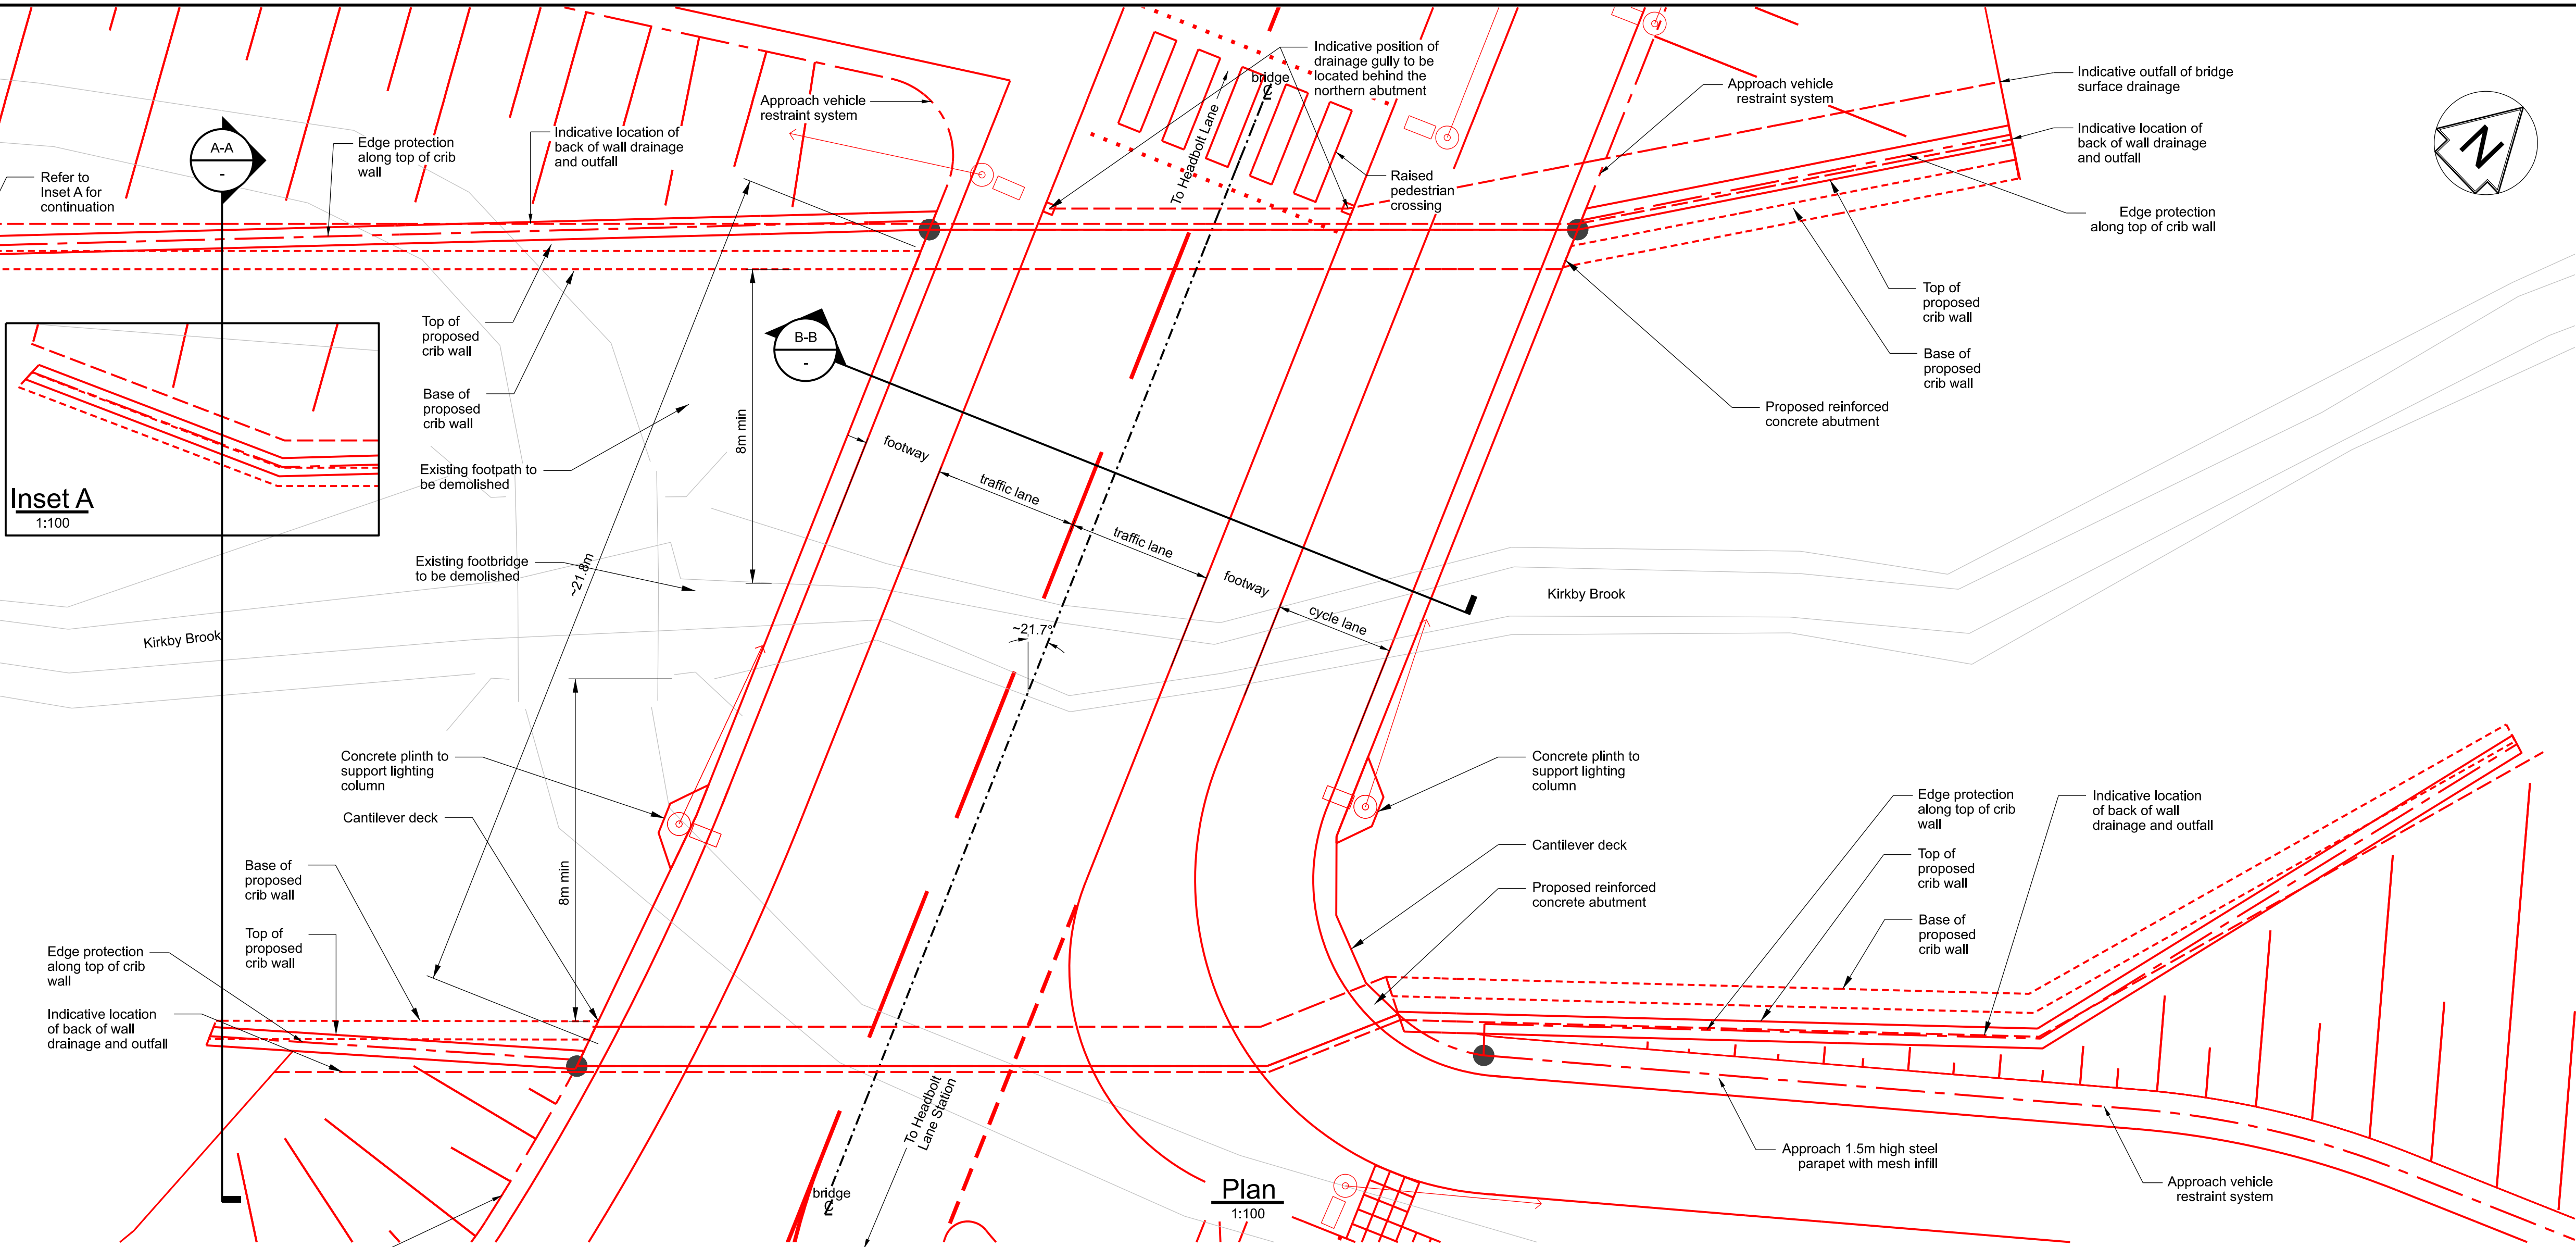


Plan
1:100

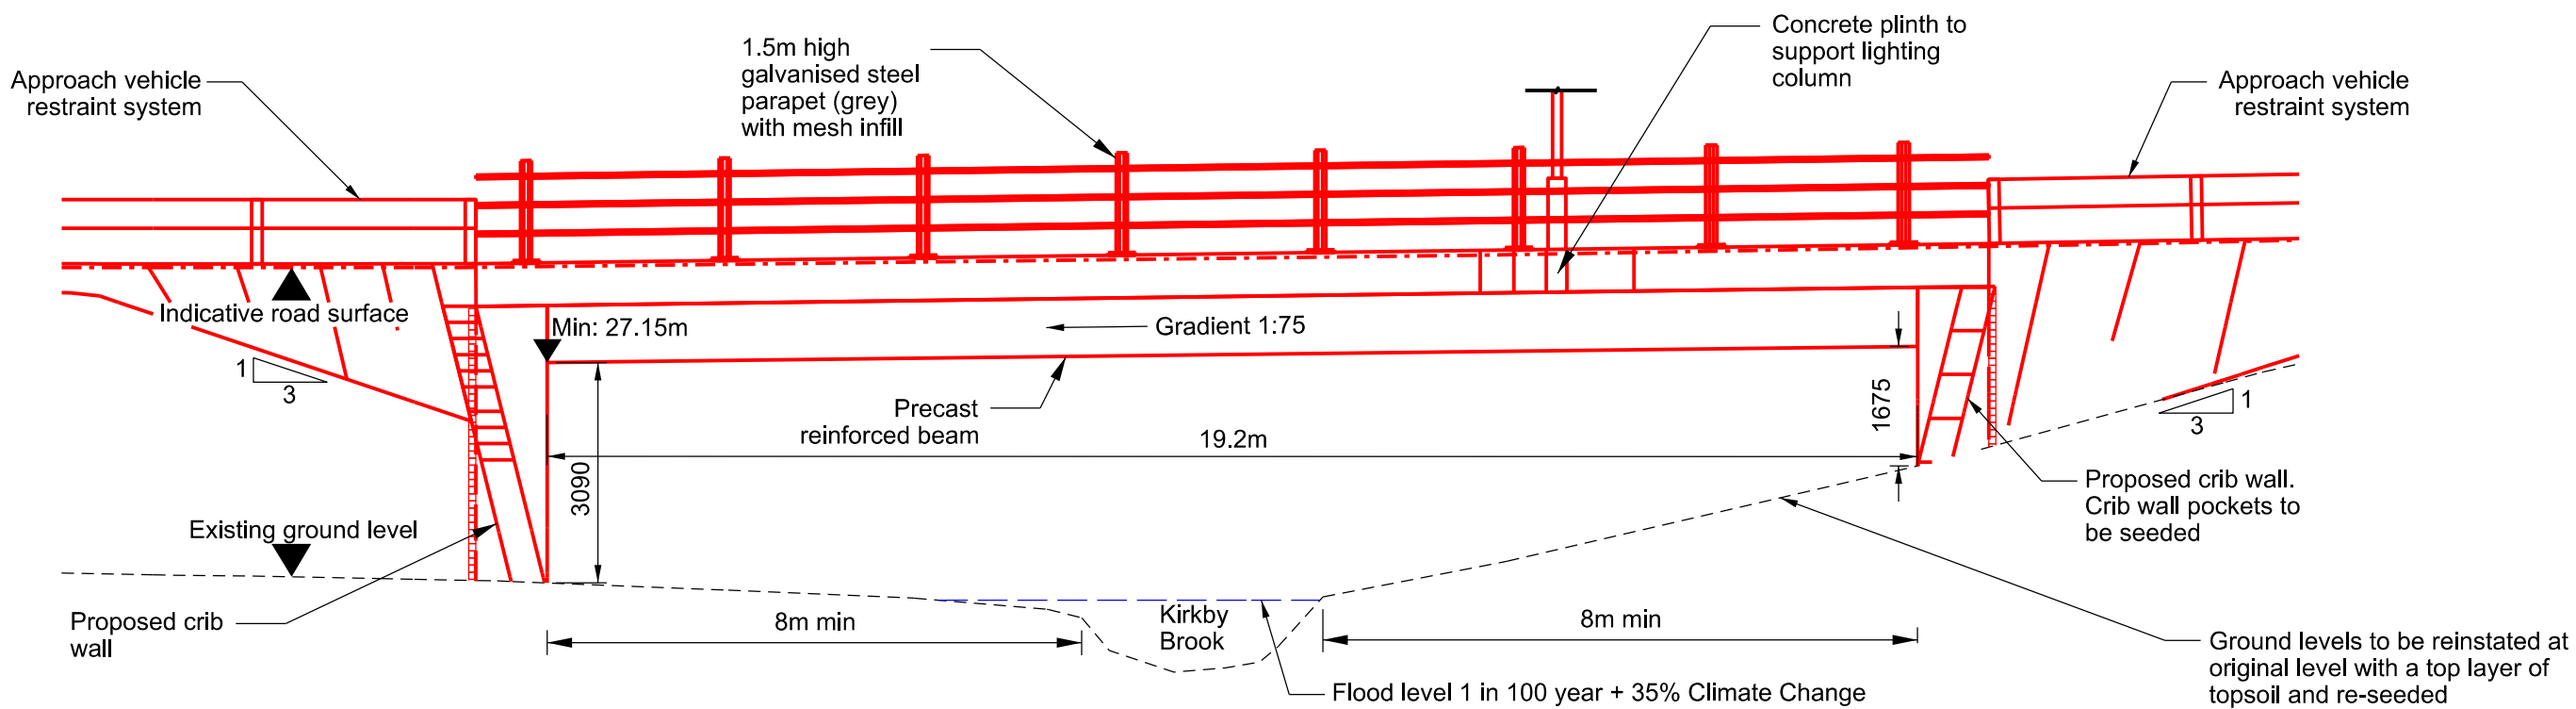

Elevation A-A
1:100

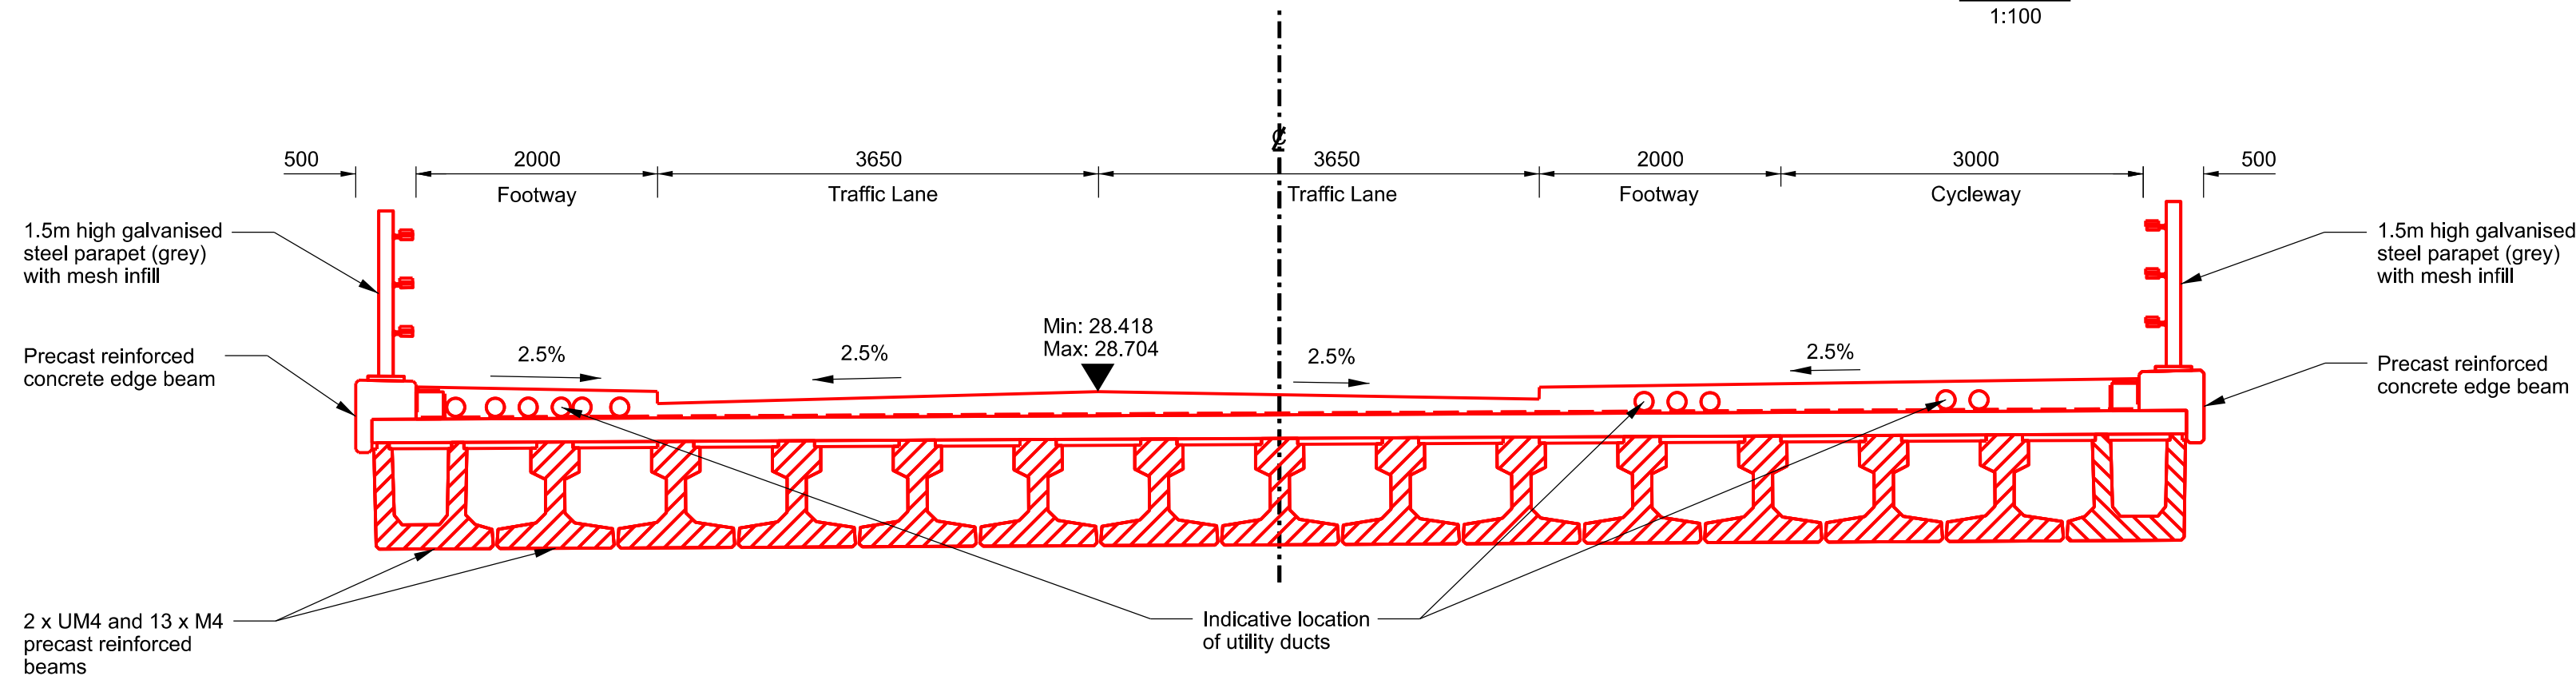

Section B-B
1:50

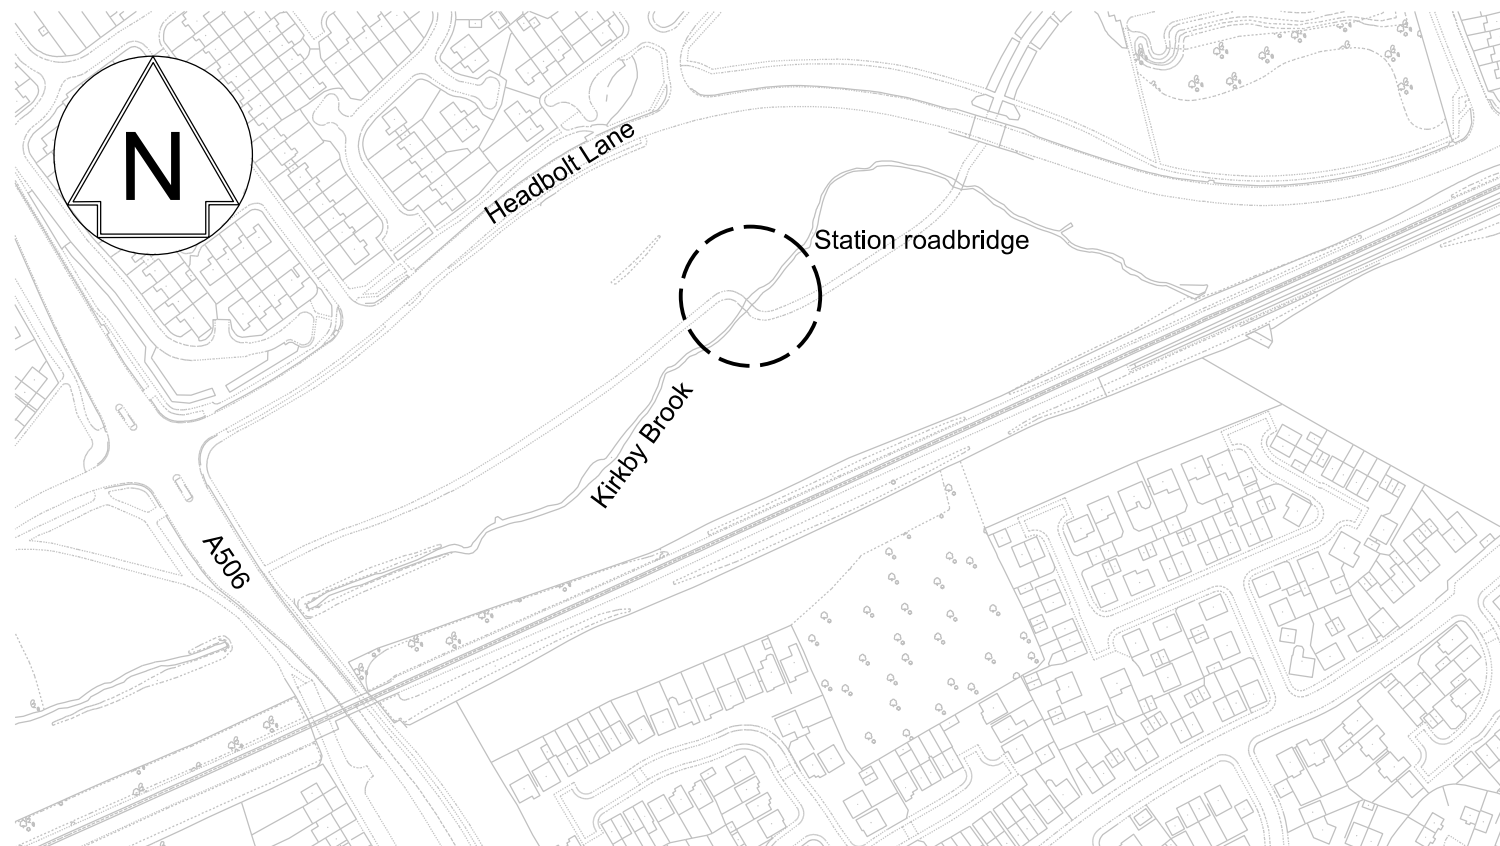

Location Plan
NTS

Legend/Notes

NOTES:

- All dimensions are in mm unless noted otherwise
- All levels are in meters above Ordnance Datum unless noted otherwise.
- Do not scale from this drawing.
- All exposed concrete surfaces to have a smooth concrete finish.
- All lighting columns to be 6m high DW windsor galvanised (grey) columns or equivalent.

LEGEND

- Transition between vehicle barrier and bridge parapet
- Lighting column
- New, proposed or additional
- OS/Survey data

Rev	Date	Description of Revisions	Drawn	Chkd	Appr
P01.1	20/07/21	First Revision	---	---	---

Status Issued for Planning S0



Authorised --- Signed --- Date ---

Contractor(s) ---

Ove Arup & Partners

Location/Level No Specific Location

Type CAD Drawing Sub-type Plan

Role General (non-disciplinary) Discipline Multi-Functional

Volume/System No Specific Volume or System

Phasing Proposed Grip Stage 4

Project

Headbolt Lane

Contract No.
170248

Contract Title
Headbolt Lane

Drawing Title
Planning Application Drawing
Station Roadbridge

Designed	Signed	Date
Drawn	Signed	Date
Checked	Signed	Date
Approved	Signed	Date
Scale(s)	ELR & Mileage WK L2 28.1232 to 29.0913	
Alternative Reference	Sheet	of
Drawing Number 170248-15854-ZZ-ZZZ-DRG-Z-MF-243017	Revision P01.1	