
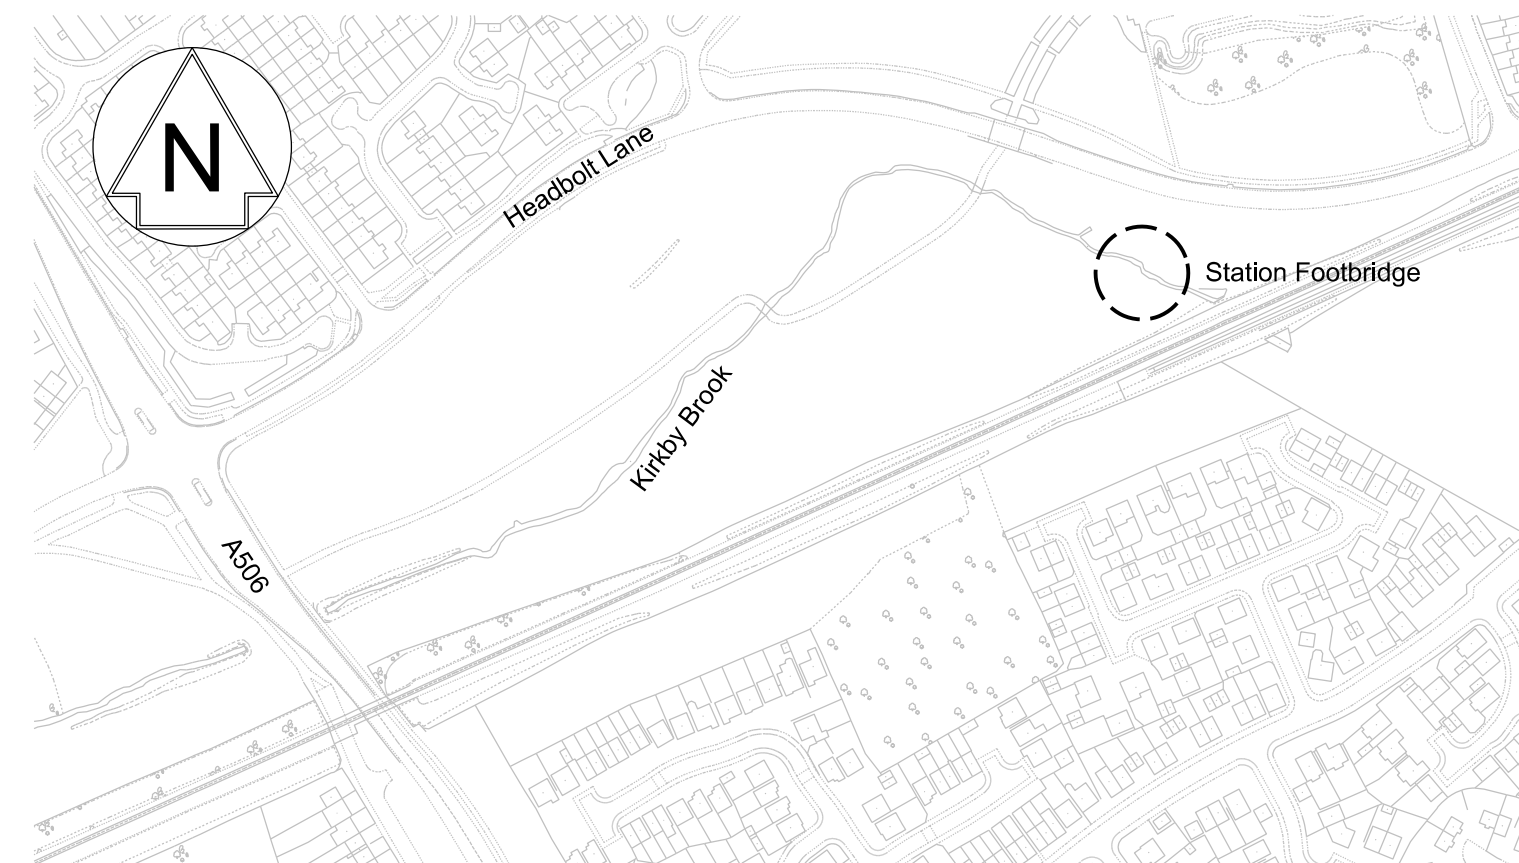
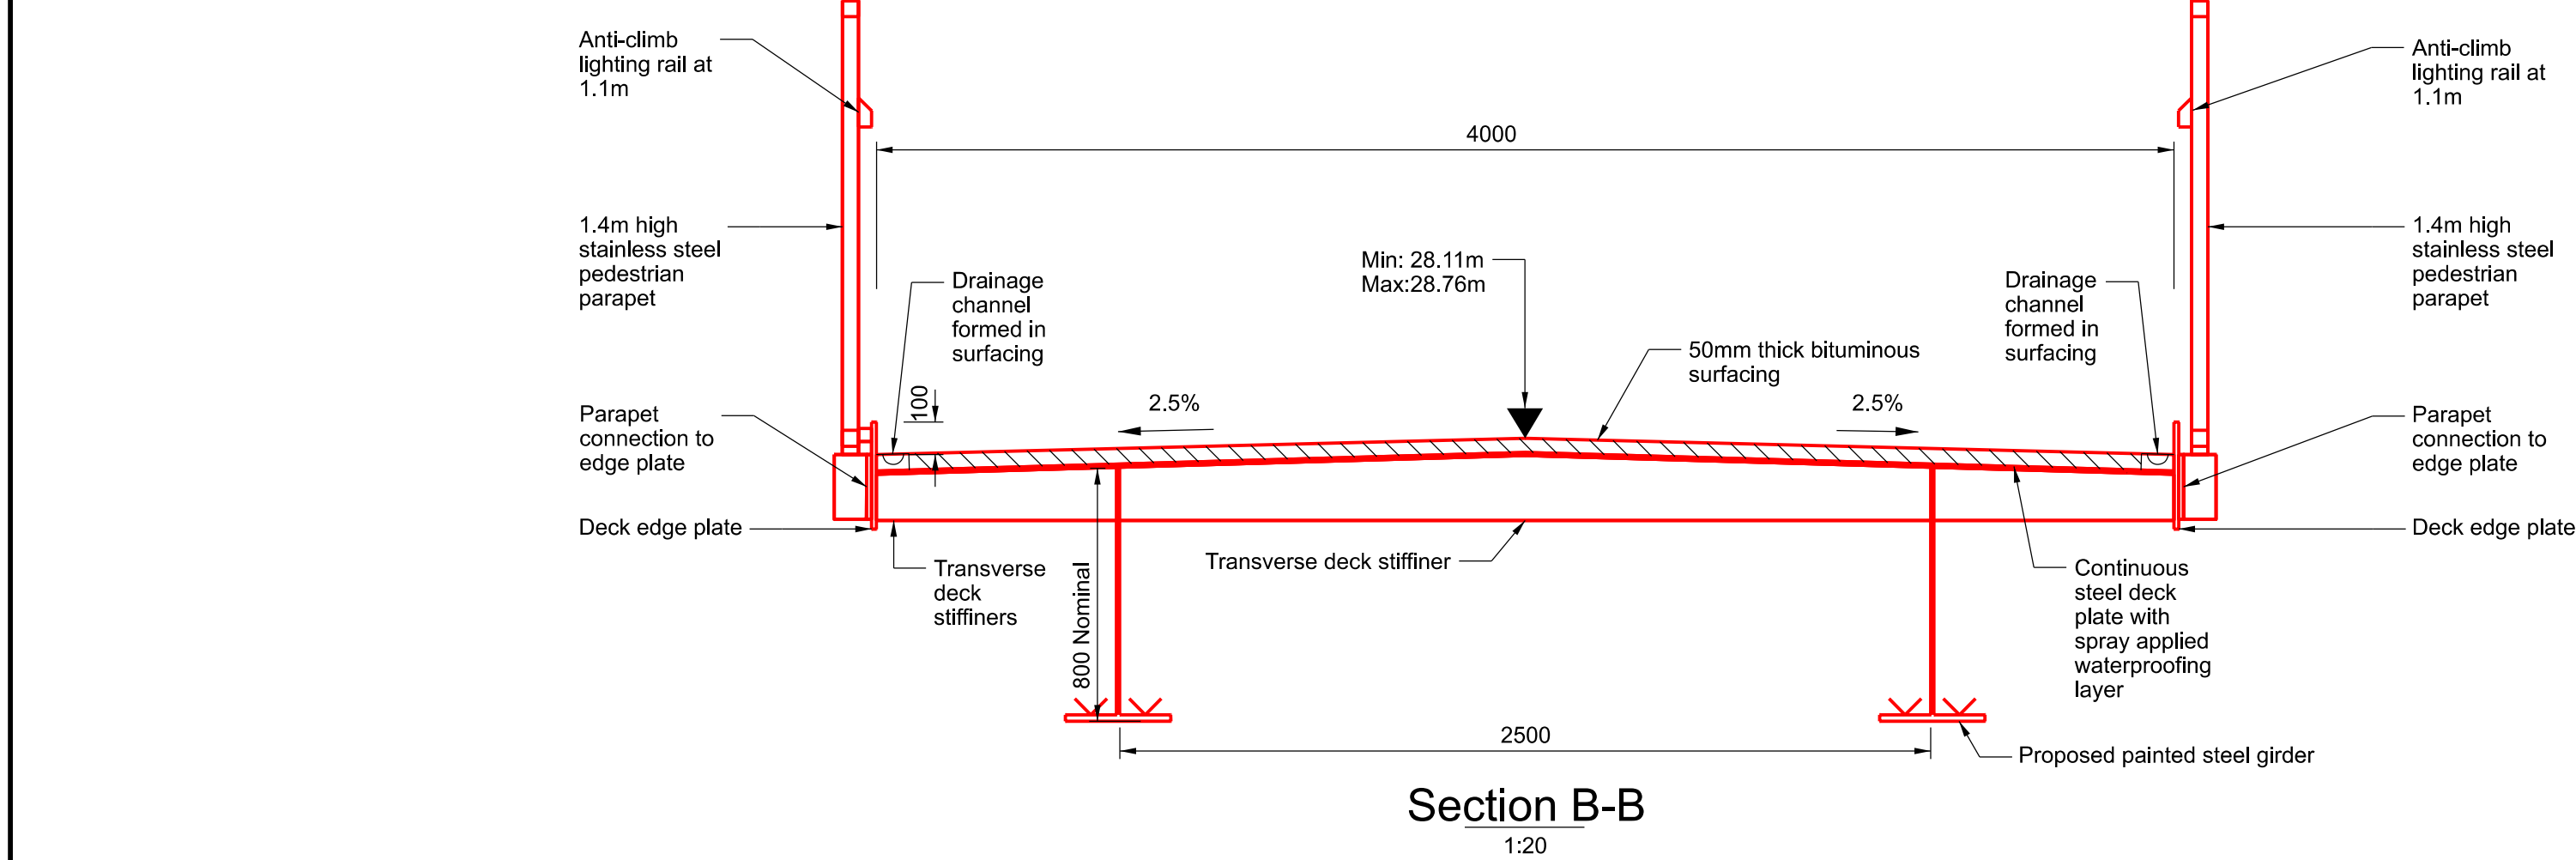
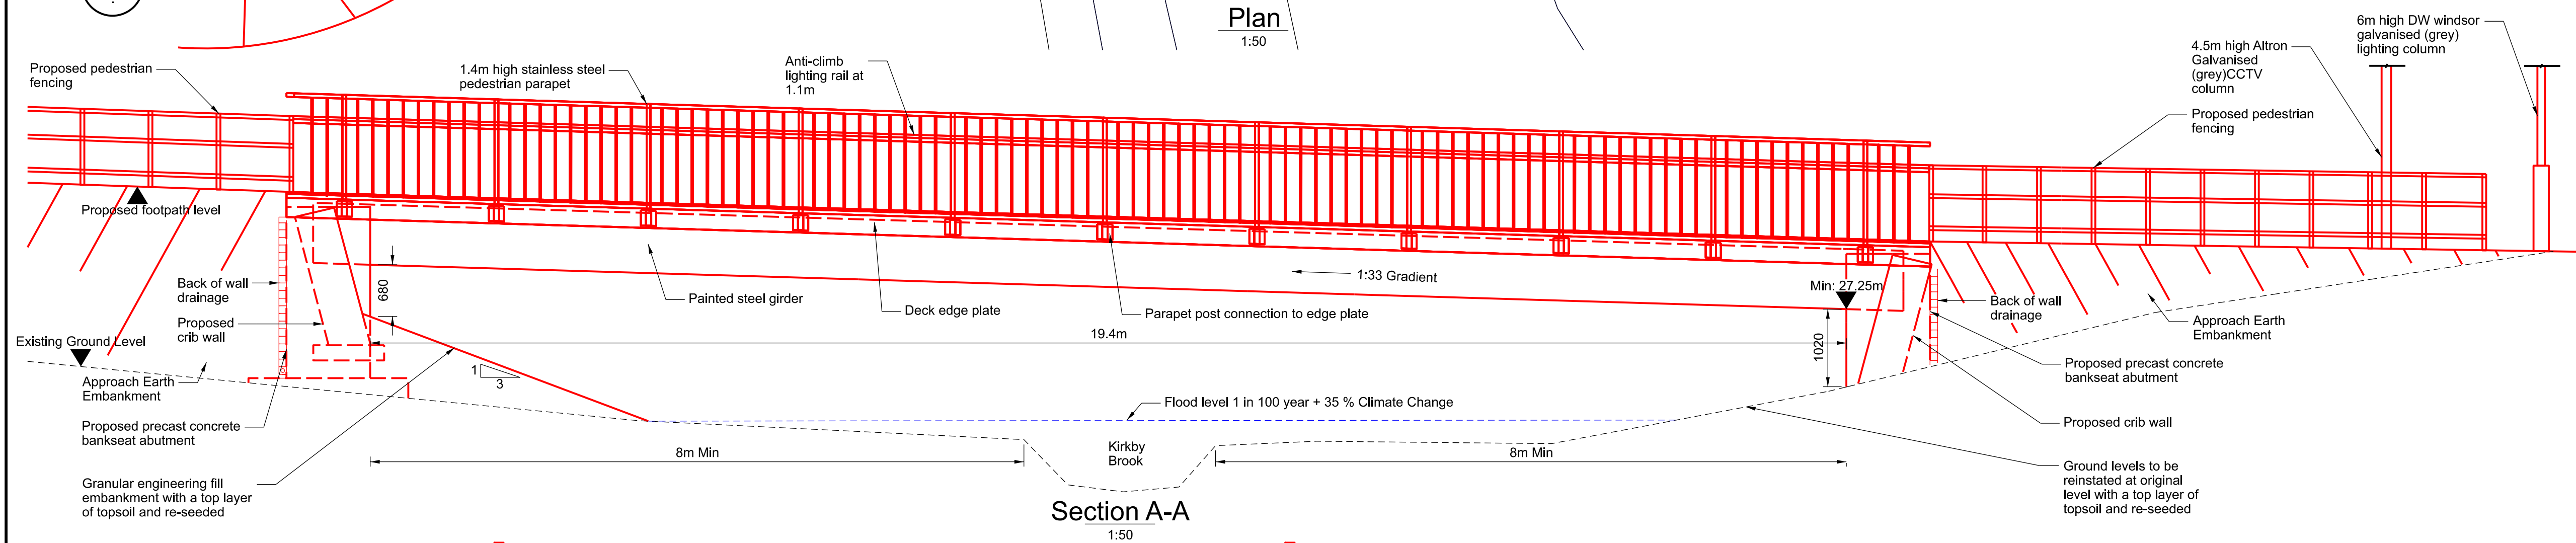


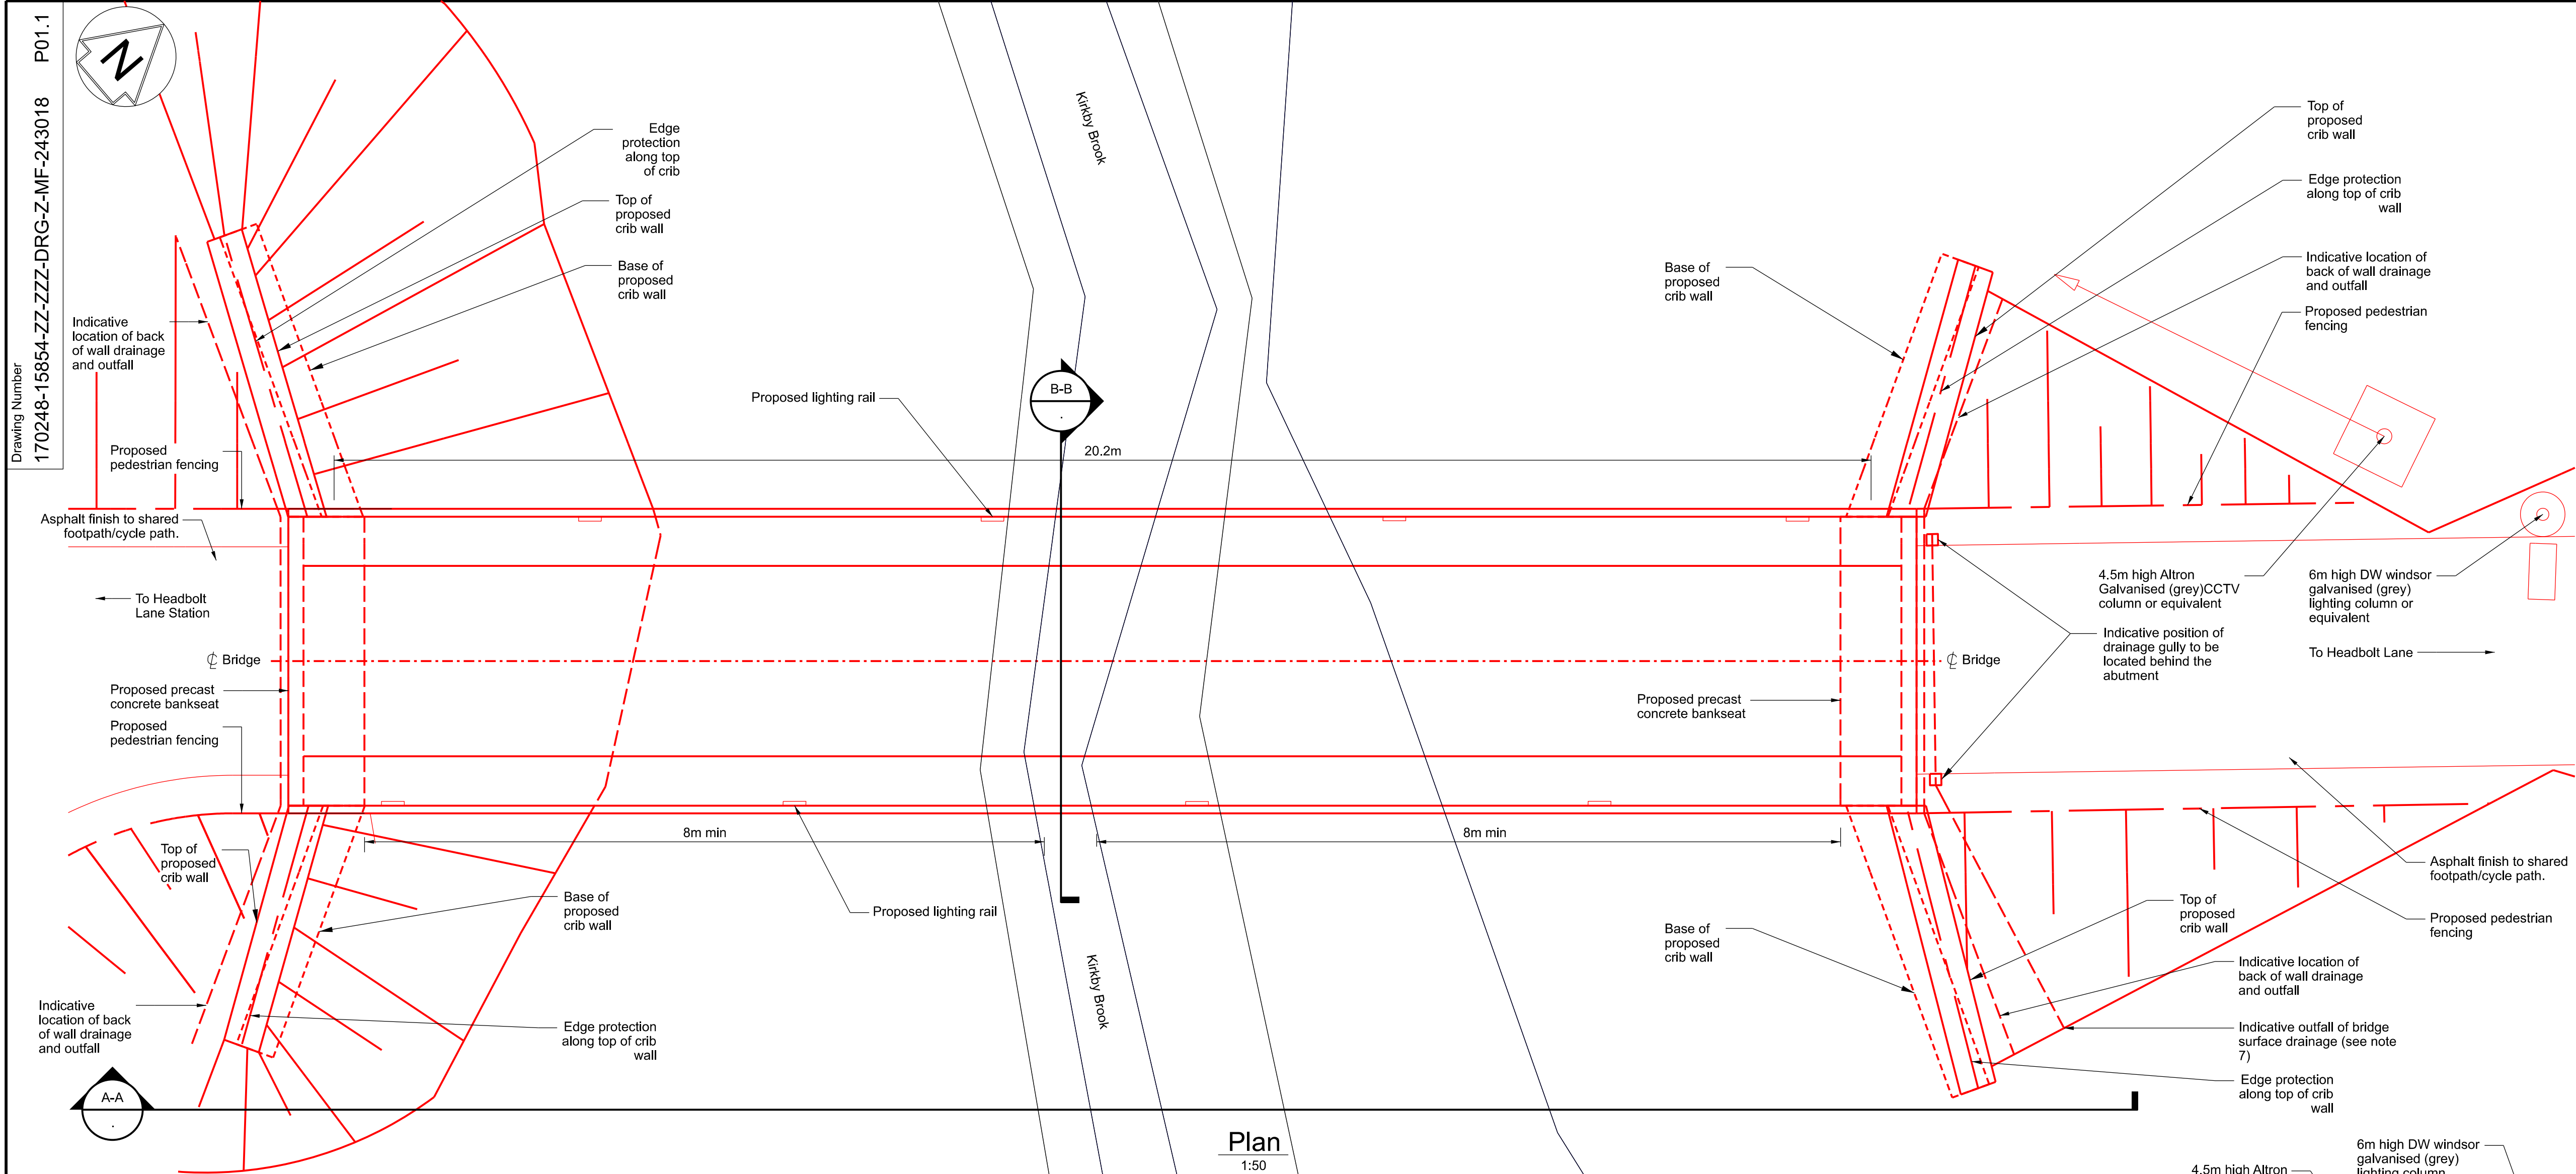

Legend/Notes

NOTES:

- All dimensions are in mm unless noted otherwise
- All levels are in mm above Ordnance Datum unless noted otherwise.
- Do not scale from this drawing.

LEGEND

— New, proposed or additional

— OS/Survey data

Rev	Date	Description of Revisions	Drawn	Chkd	Appr
P01.1	20/07/21	First Revision	---	---	---

Status: Issued for Planning

Suitability: S0

NetworkRail

Authorised: --- Signed: --- Date: ---

Contractor(s):

Ove Arup & Partners

Location/Level: No Specific Location

Type: CAD Drawing

Sub-type Plan

Role: General (non-disciplinary)

Discipline Multi-Functional

Volume/System: No Specific Volume or System

Phasing: Proposed

Grip Stage: 4

Project: Headbolt Lane

Contract No.: 170248

Contract Title: Headbolt Lane

Drawing Title: Planning Application Drawing Station Footbridge

Designed	Signed	Date
---	Signed	---
---	Signed	---
---	Signed	---
---	Signed	---

Scale(s): ELR & Mileage WKL2 28.1232 to 29.0913

Alternative Reference: Sheet of Revision

Drawing Number: 170248-15854-ZZ-ZZZ-DRG-Z-MF-243018

P01.1

Sheet Size A1 594 x 841