



KEY

GENERAL INFORMATION

- PLANNING APP BOUNDARY
Wider Works by Others
- WATERCOURSE

HARDWORKS

- PAVING TYPE A
TO PEDESTRIAN AREAS
- GREEN GAP PAVING
TO SERVICE AREA
- MACADAM
TO VEHICULAR AREAS
- MACADAM
TO PEDESTRIAN AREAS

SOFTWORKS

- EXISTING TREE REMOVED /RETAINED
REFER TO TREE SURVEY/ ARB REPORT
- CLEAR-STEM SPECIMEN TREE PLANTING
TO STATION & CAR PARK
REFER TO PLANTING SCHEDULE
- MULTI-STEM SPECIMEN TREE PLANTING
TO STATION & CAR PARK
REFER TO PLANTING SCHEDULE
- NATIVE TREE PLANTING
TO HABITAT AREAS
REFER TO PLANTING SCHEDULE
- SUB CANOPY & UNDERSTORY PLANTING
TO NATIVE TREE PLANTING
REFER TO PLANTING SCHEDULE
- ORNAMENTAL SHRUB & GRASSES
REFER TO PLANTING SCHEDULE
- WILDFLOWER MEADOW
REFER TO PLANTING SCHEDULE
- NATIVE HEDGE
REFER TO PLANTING SCHEDULE
- CLIMBER PLANTING
REFER TO PLANTING SCHEDULE
- NEUTRAL GRASSLAND ENHANCEMENT
HABITAT AREAS
REFER TO PLANTING SCHEDULE / SHEET 3004
- NEUTRAL GRASSLAND CREATION
HABITAT AREAS
REFER TO PLANTING SCHEDULE / SHEET 3004
- MODIFIED GRASSLAND PLANTING
HABITAT AREAS
REFER TO PLANTING SCHEDULE / SHEET 3004
- RETAINED HABITATS

FURNITURE

- FEATURE SEATING
SUBJECT TO FUTURE DETAIL
- BIN
SUBJECT TO FUTURE DETAIL
- LIGHTING LOCATIONS
REFER TO LIGHTING STRATEGY (ARUP)

Rev	Date	Description of Revisions	Drawn	Chkd	Appr
P01.2	11/08/21	Updated for planning			
P01.1	21/07/21	Issued for planning			
Status	Issued for Planning				



Contractor(s)

SEED Architects

LAYER studio

W layer.studio
T 01625 523 157
E manchester or newcastle@layer.studio

Location/ Level	No Specific Location		
Type	Drawing	Sub Type	Plan
Role	Architect	Dicipline	Architecture
Volume/ System	No specific volume or system		
Phasing	Proposed	Grip Stage	4


Project

Headbolt Lane Station

Drawing Title

**Planning Application Drawing
Landscape Plan Zoom in 1 of 3**

Designed		Signed	Date
Drawn		Signed	Date
Checked		Signed	Date
Approved		Signed	Date
Scale(s)	1:400	ELR & Mileage	
Alternative Reference		Sheet	1 of 3
Drawing Number	170248-1584-ZZ-ZZZ-DRG-A-AR-013030	Revision	P01.2

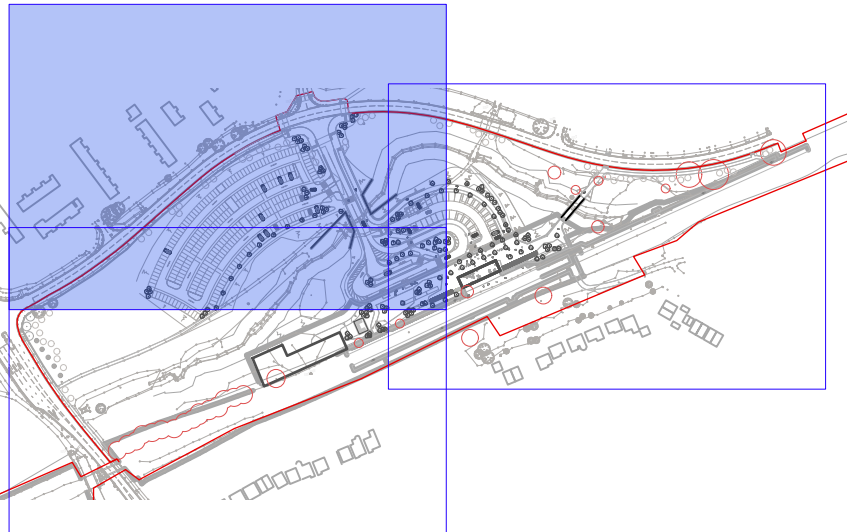

LOCATION PLAN

SCALE 1:5000 @ A1

Habitat areas refer to Landscape Management & Maintenance Plan /Drawing 000013 Landscape and Ecology Strategy

Indicitave locations of trees removed, for further detail refer to Headbolt Lane Tree Survey Plan Figures 1.1 &2