


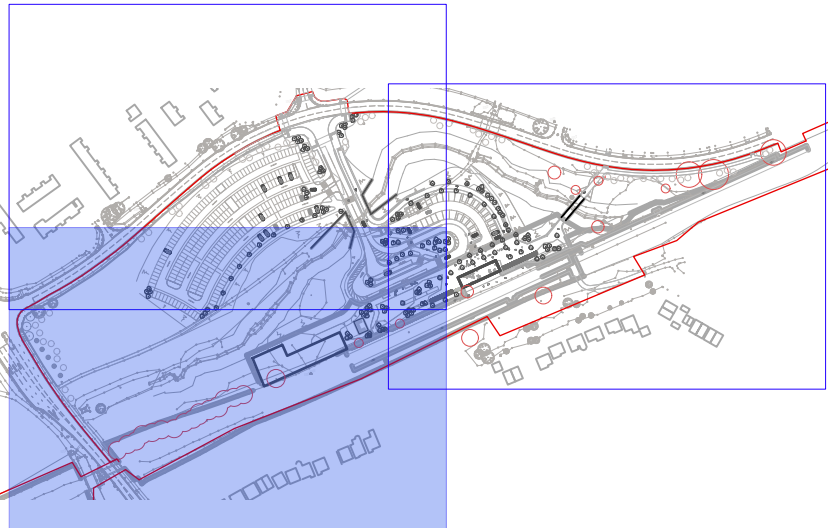

SCALE 1:5000 @ A1

-For wider track works refer to engineering drawings

Habitat areas refer to Landscape Management & Maintenance Plan /Drawing 000013 Landscape and Ecology Strategy

Indicative locations of
trees removed, for further
detail refer to Headbolt
Lane Tree Survey Plan
Figures 1.1 & 2

P01.2	11/08/21	Updated for planning				
P01.1	21/07/21	Issued for planning				
Rev	Date	Description of Revisions	Drawn	Chkd	Appr	Suitability
Status Issued for Planning						



Contractor(s)

SEED
Architects.



W layer.studio
T 01625 523 157
E manchester or
newcastle@layer.studio

Location/ Level	No Specific Location
-----------------	----------------------

Type Drawing

Sub Type Plan

Role	Architect
------	-----------

Discipline **Architecture**

Volume/ System

No specific volume or system

Phasing	Proposed

Grip Stage 4

Projec

Headbolt Lane Station

Drawing Title

Planning Application Drawing
Landscape Plan Zoom in 2 of 3

Designed		Signed	Date
Drawn		Signed	Date
Checked		Signed	Date
Approved		Signed	Date
Scale(s) 1:400		ELR & Mileage	
Alternative Reference			Sheet 2 of 3
Drawing Number 170248-1584-ZZ-ZZZ-DRG-A-AR-013031			Revision P01.2