




date	revision	by	no.
26.7.24	Revised elevation added	E.L.	A
26.7.24	Revised elevation added to include floor plates	E.L.	B

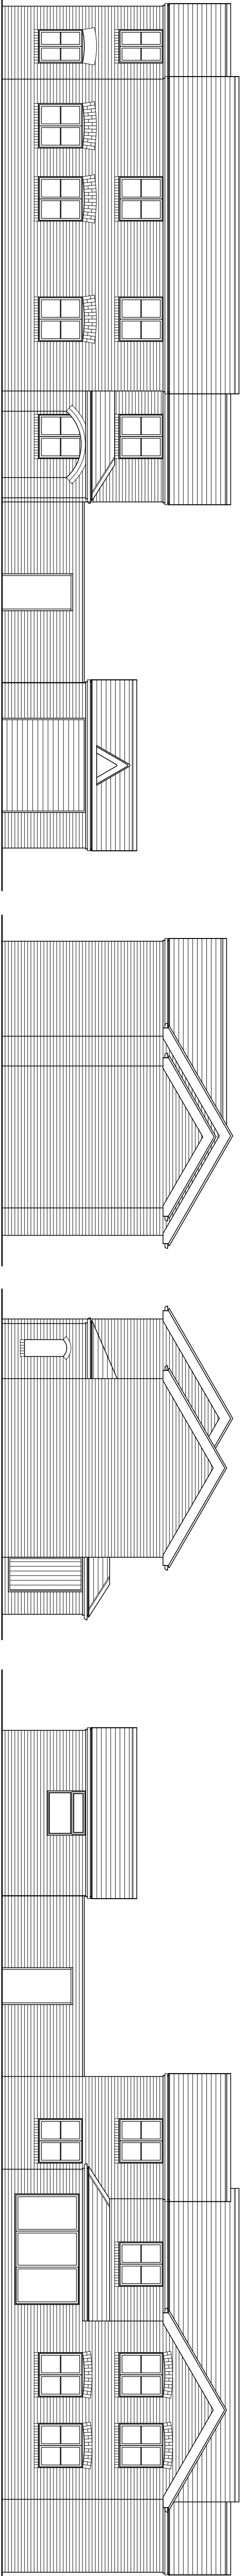

EASTERN ELEVATION
EXISTING ELEVATIONS (MAIN HOUSE)

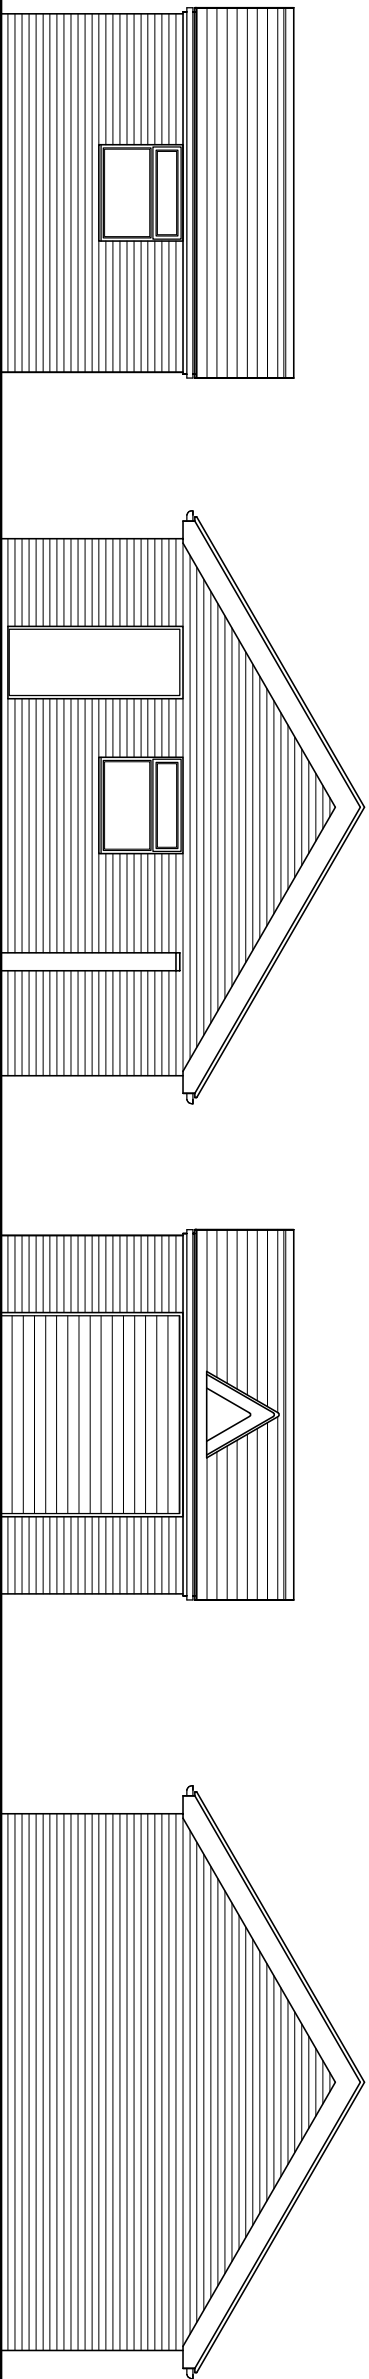

WESTERN ELEVATION
SOUTHERN ELEVATION
EASTERN ELEVATION
NORTHERN ELEVATION
EXISTING ELEVATIONS (DETACHED GARAGE)

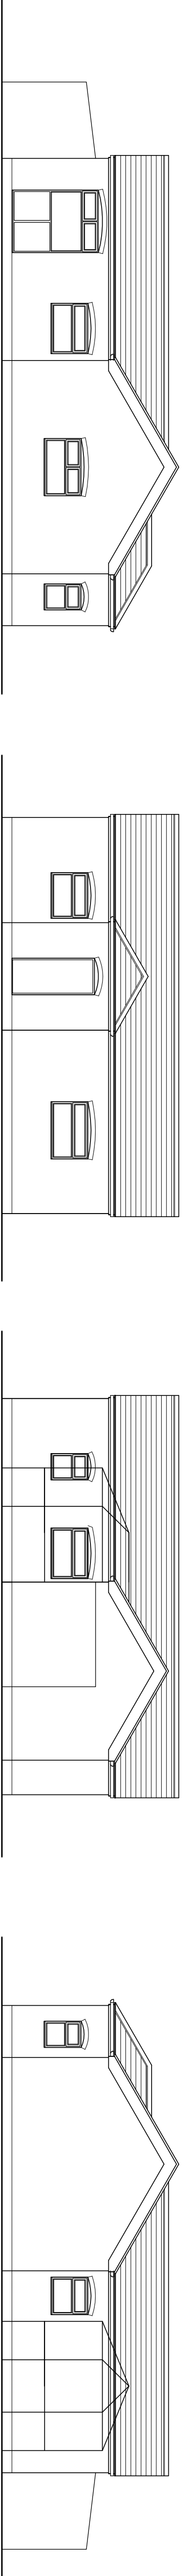

EASTERN ELEVATION
NORTHERN ELEVATION
SOUTHERN ELEVATION
WESTERN ELEVATION
EXISTING ELEVATIONS (COTTAGE)

1:50	mm	1:500	mm	1:500	mm	1:2500	mm
1:100	mm	1:1000	mm	1:3000	mm	1:5000	mm
1:200	mm	1:2000	mm	1:5000	mm	1:7500	mm
1:300	mm	1:3000	mm	1:7500	mm	1:25	mm
1:250	mm	1:2500	mm	1:50	mm	1:70	mm

the design room
Architecture & Interiors

14 KINGSWAY / ALTRINCHAM, CHESHIRE, WA14 1PJ
0161 660 9505
info@thedesigndroom.co.uk

Weston House Cottage, North End Lane

Existing Elevations

N.L. Planning

April 2026 1:100 @ A1 25118-P-102 B