


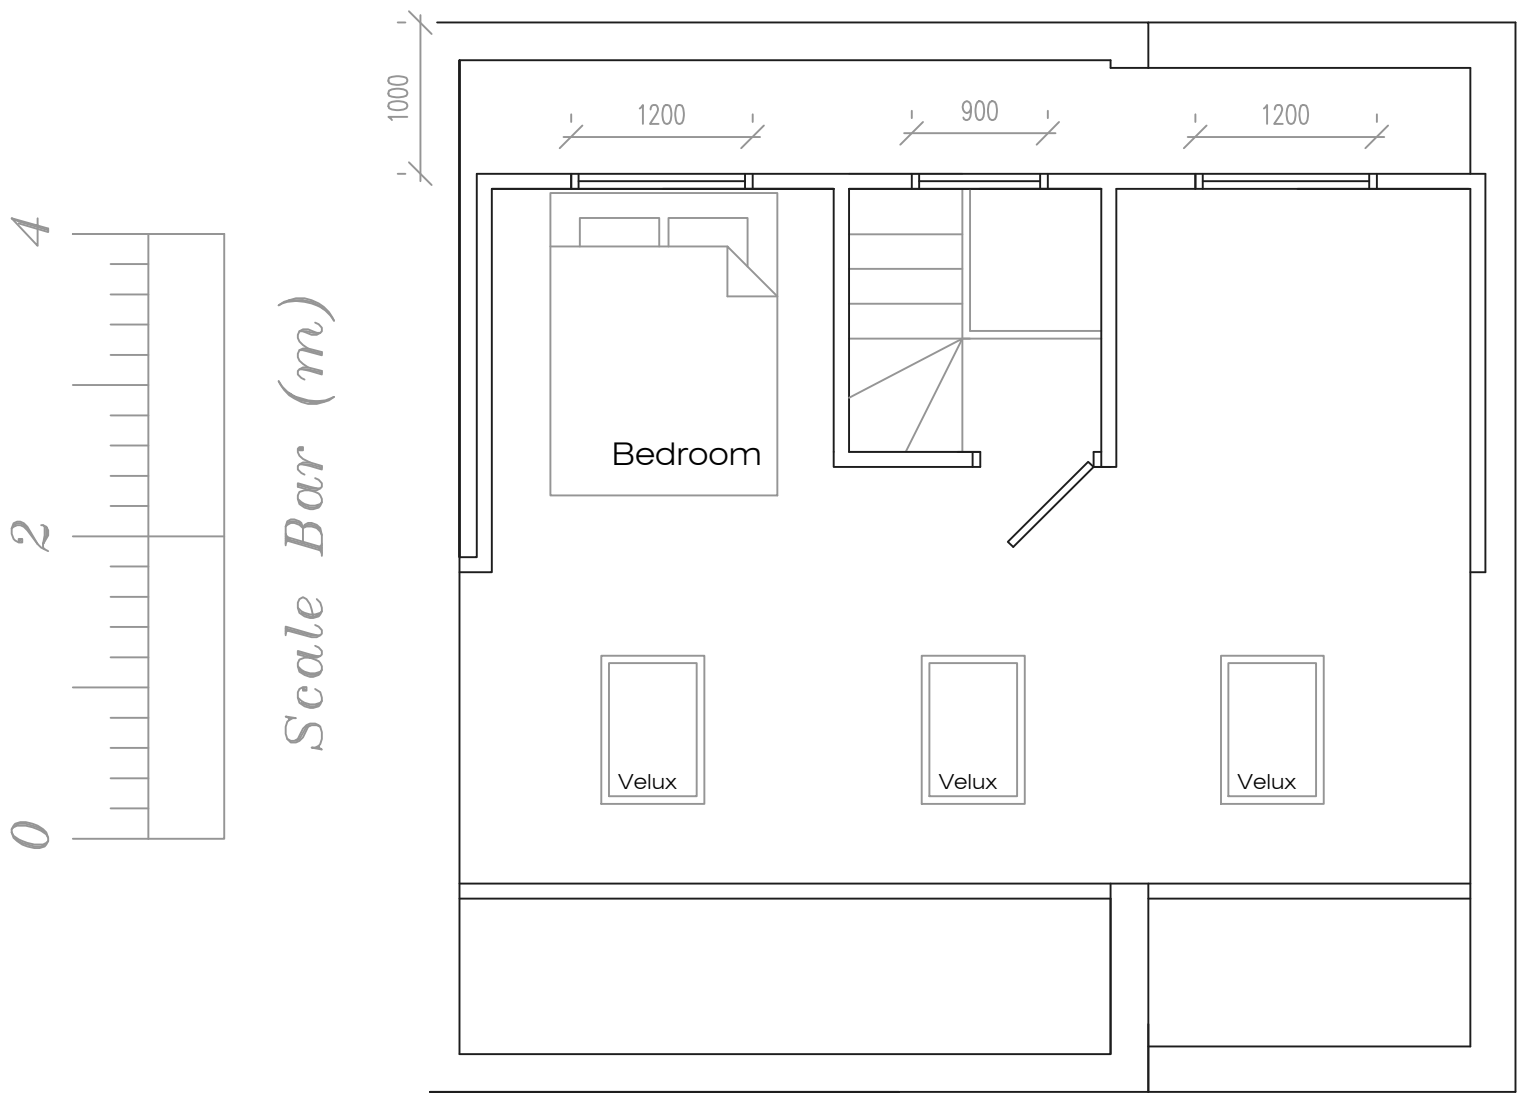

Proposed Loft Plan

|                                                     |       |          |           |         |
|-----------------------------------------------------|-------|----------|-----------|---------|
| Address                                             |       |          |           |         |
| 49 Pottery Close, L35                               |       |          |           |         |
| Job Title                                           |       |          |           |         |
| Two storey side/rear extension with loft conversion |       |          |           |         |
| Drawing title                                       |       |          |           |         |
| Proposed Loft                                       |       |          |           |         |
| Chkd                                                | Appvd | date     | scale     | dwg no. |
|                                                     |       | July '21 | 1:50 @ A3 | 004     |