



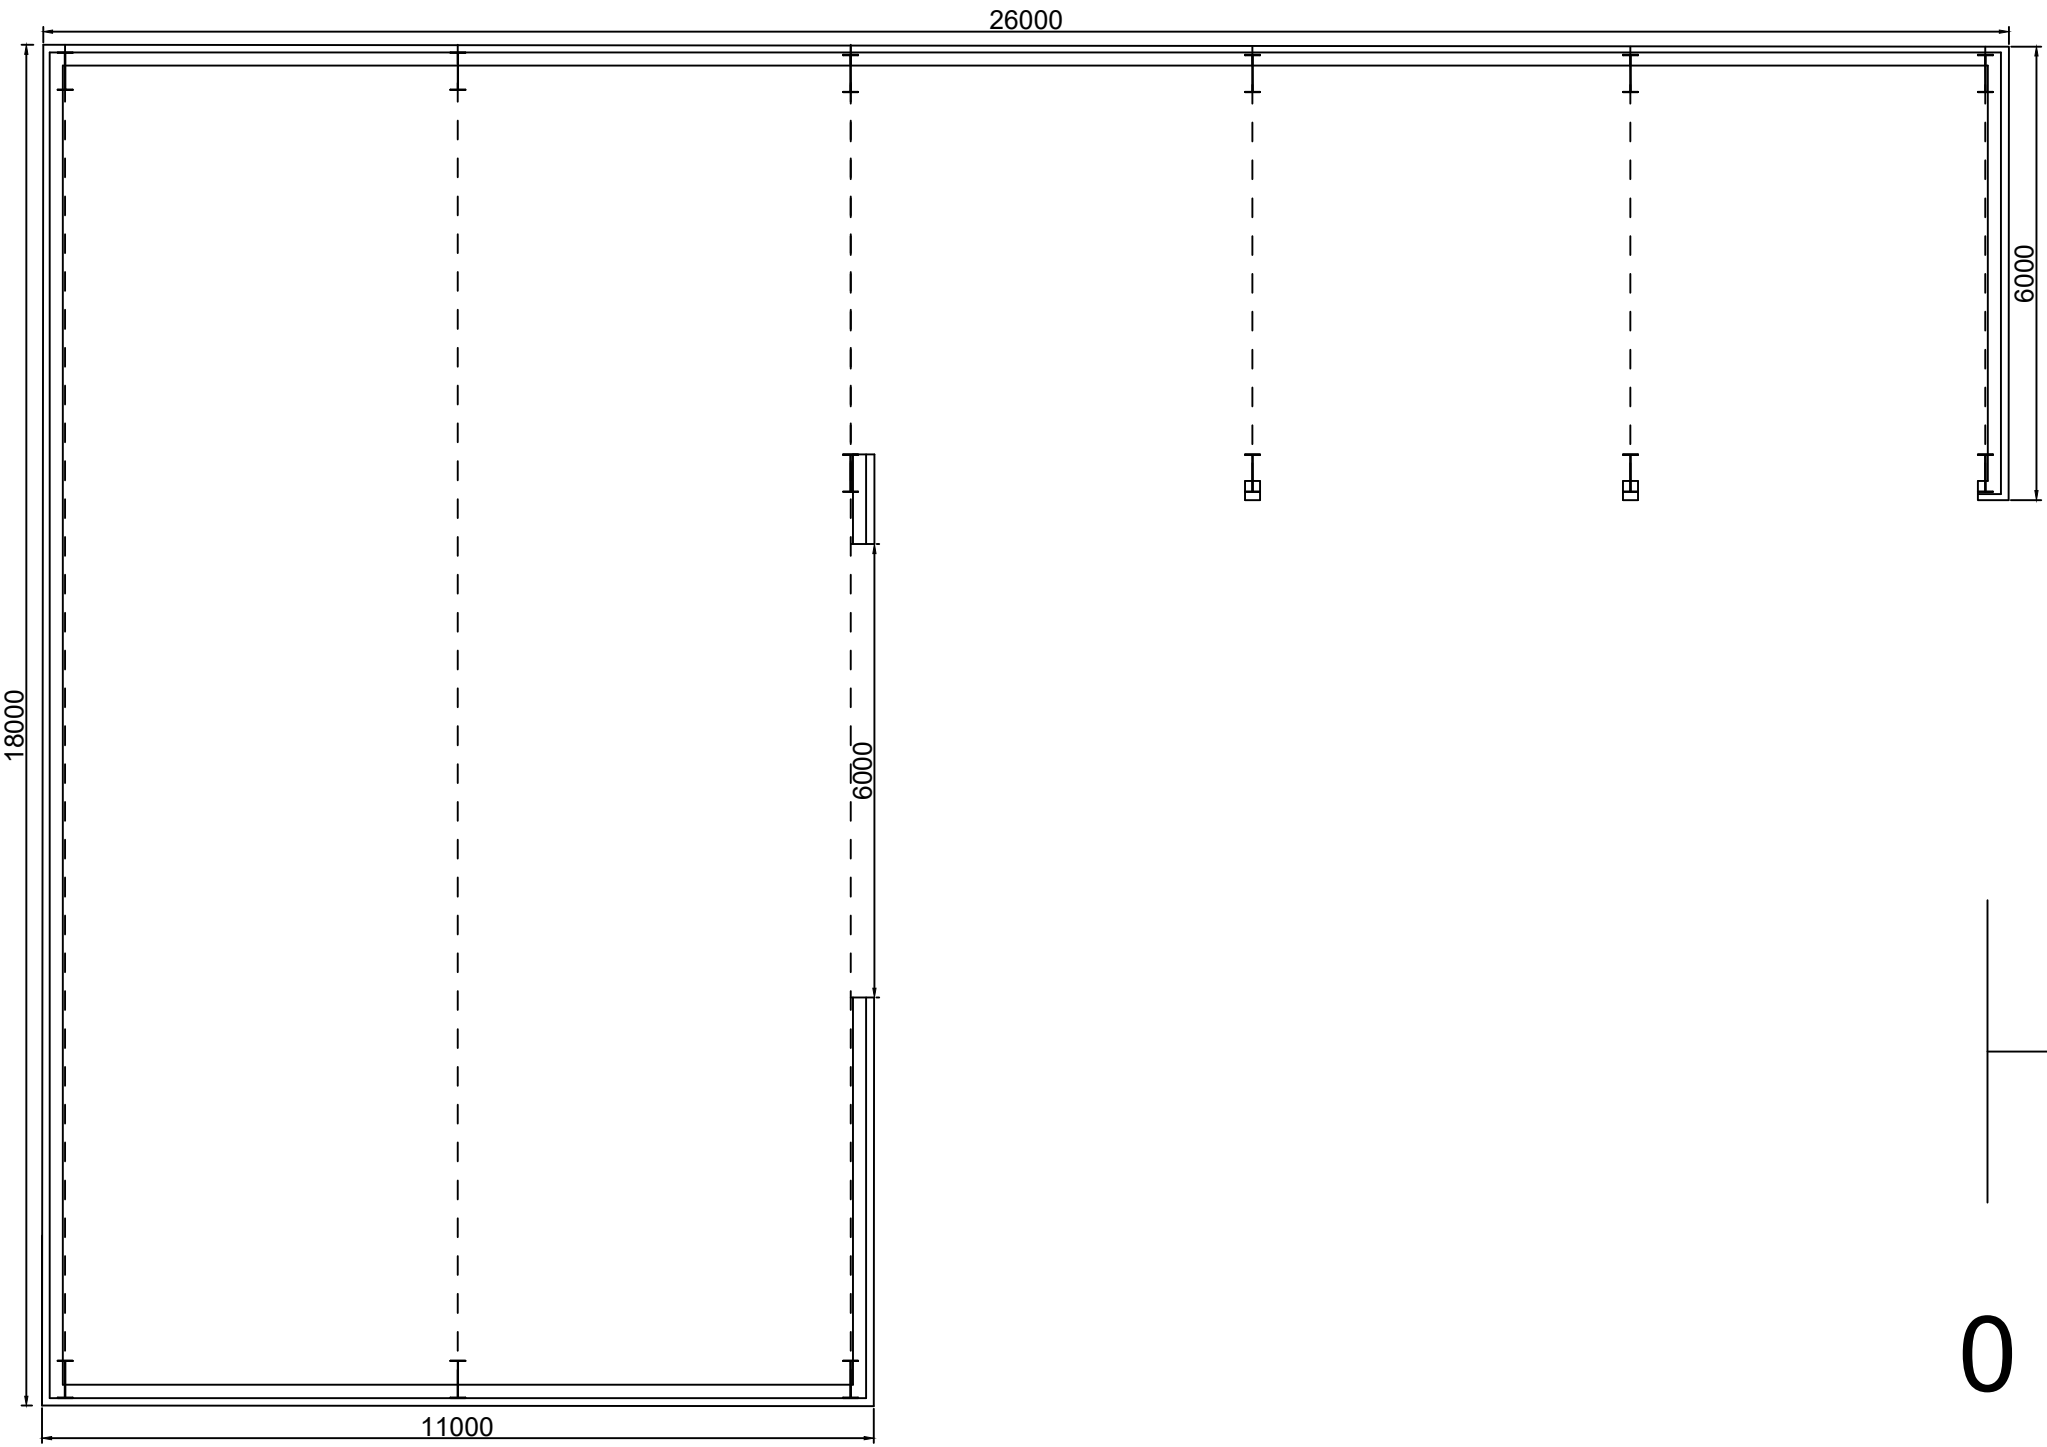


delete as necessary
form new building as shown
Steel frame to be designed by specialist.
Adjust existing yard drainage to accommodate new gullies
this drawing is to be used only for
planning/building regulation submission not as a
"working drawing" if used as such all dimensions
to be checked on site by contractor
all work to be carried out to satisfaction
of local authority.
prior to commencement of work on site
principal contractor/building owner to produce a
method statement with regard to safety of occupiers/
employees during building operations
builder to allow for safe support of existing/new
structure during contract.

All electrical work to be carried out to BS7671:2001
and be installed and tested by a competent person.
The Local Authority may request a test certificate
under the above BS.

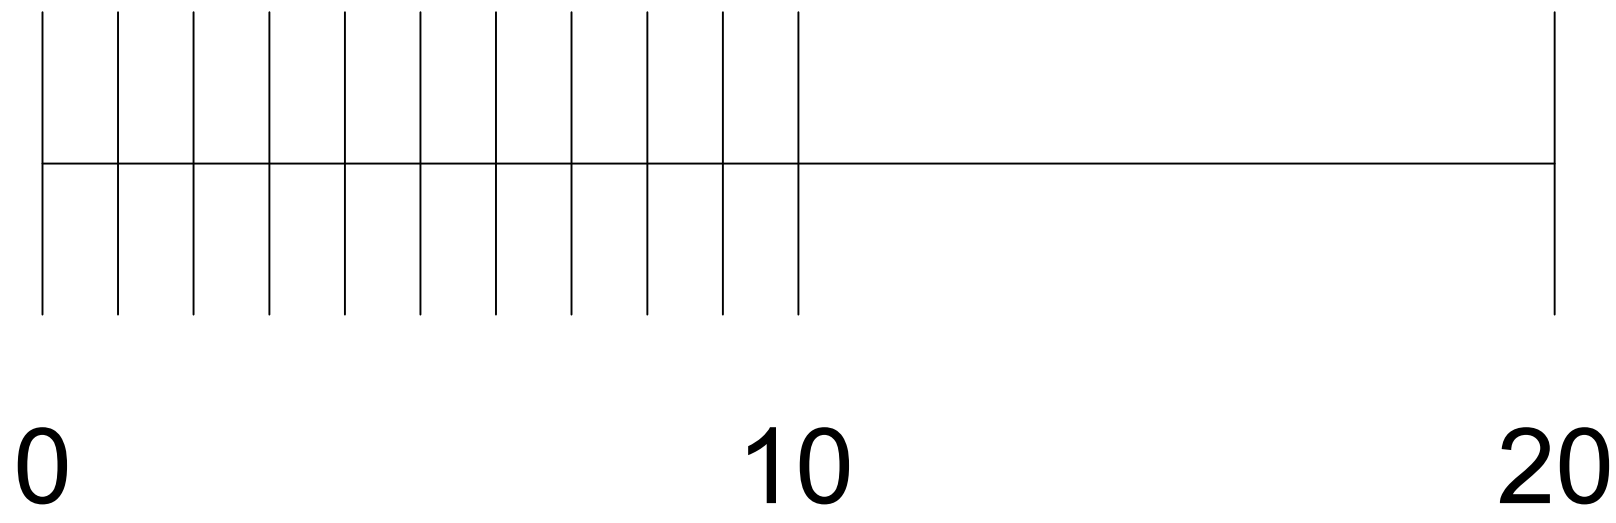


PROPOSED STORAGE BUILDING


metres

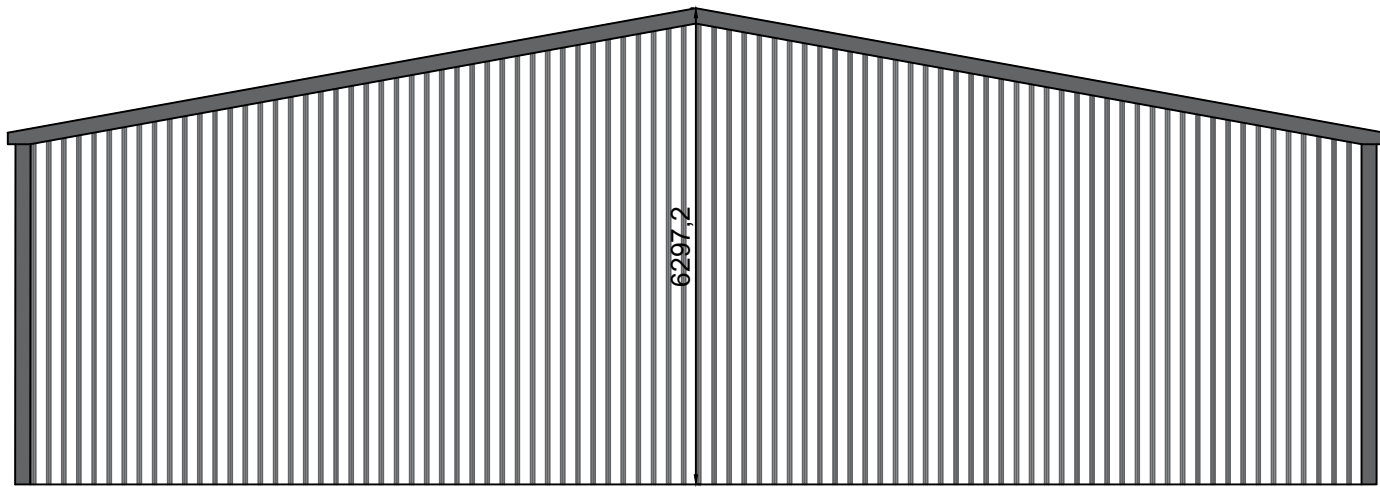


PROPOSED REAR

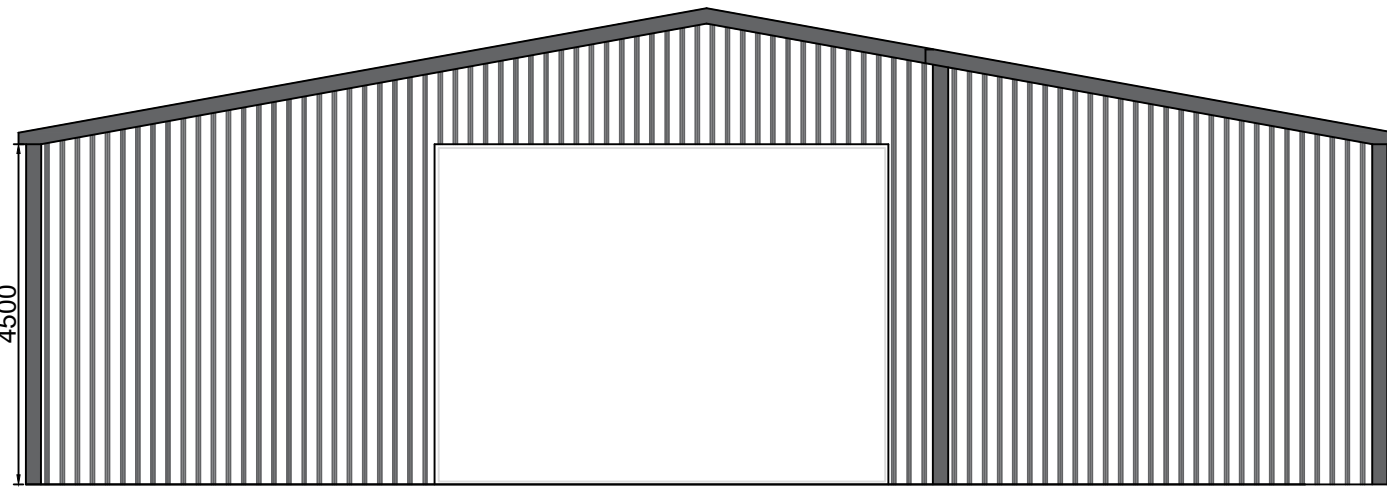

PROPOSED FRONT

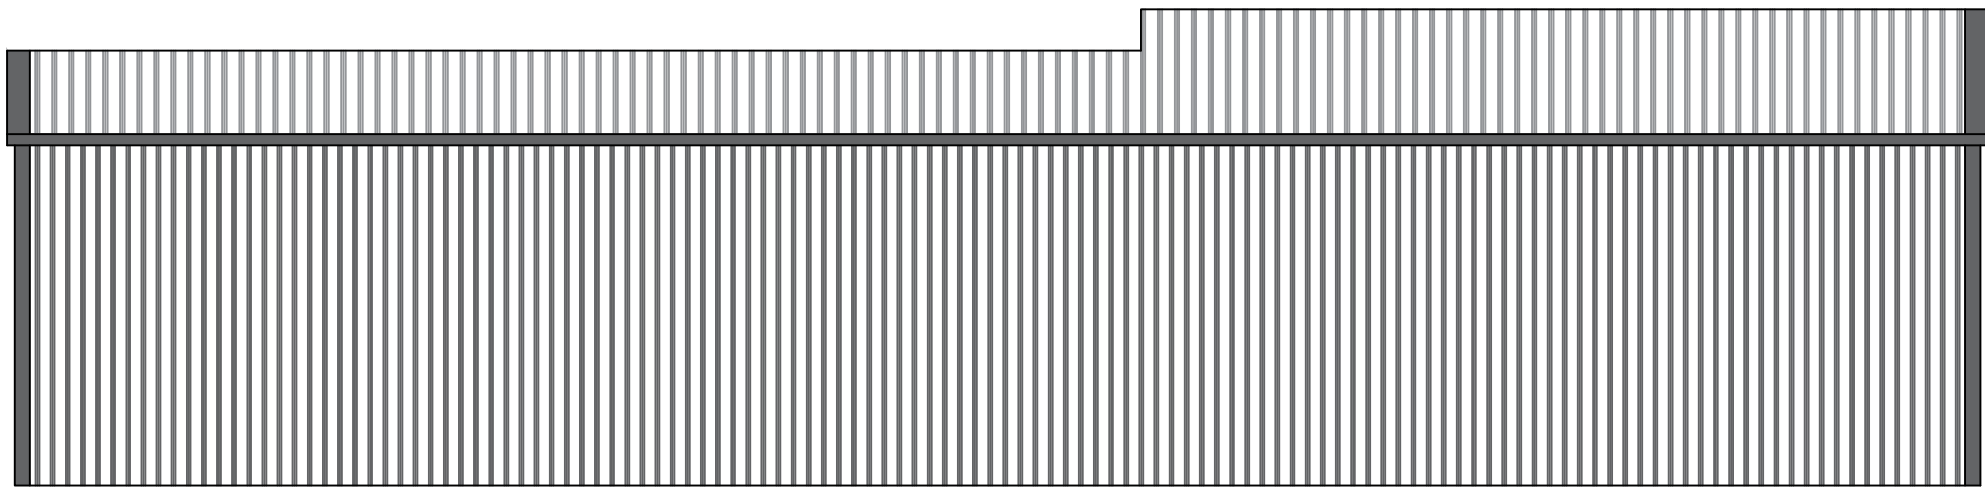

PROPOSED SIDE

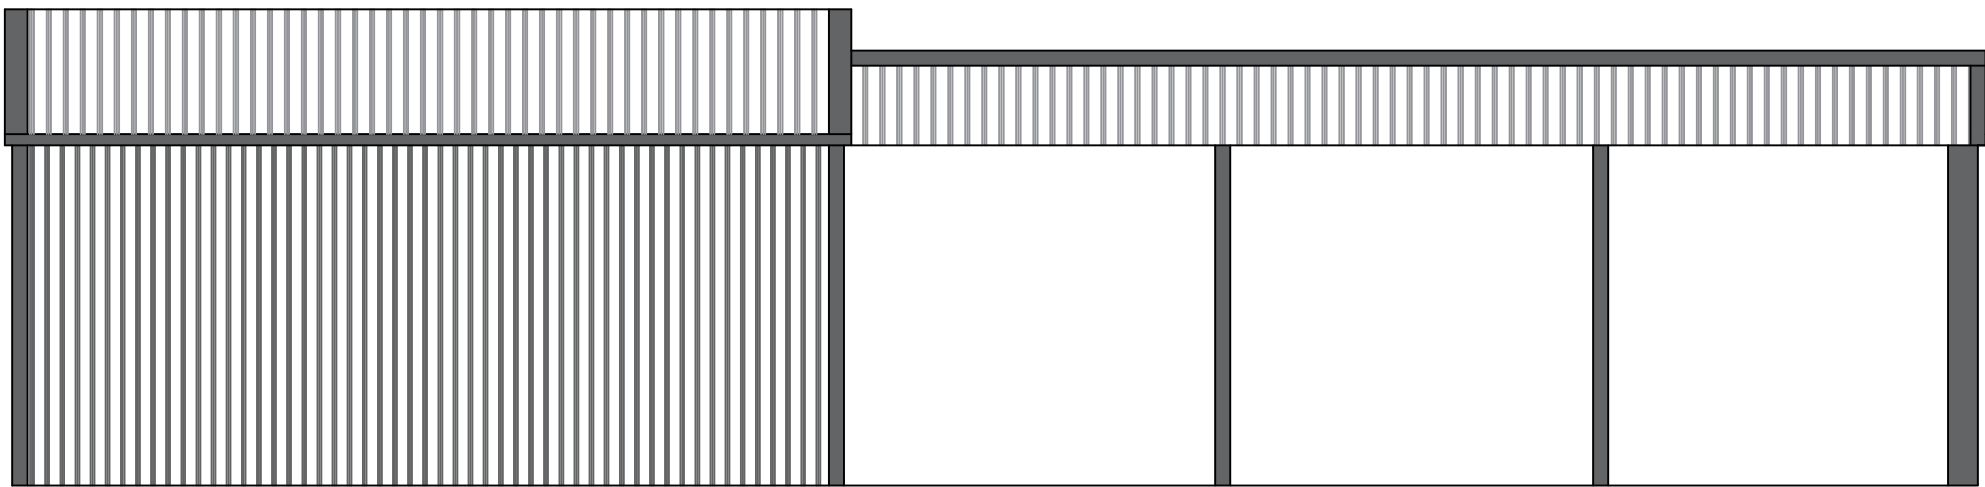

PROPOSED SIDE

Proposed storage building at : Cases For Industry Ltd Stockpit Road Knowsley Park Liverpool L33 7TQ		
CLIENT:	Cases For Industry Ltd	
DATE:	June 2021	
SCALE:	1:100 @ A1	
DWG No:	Layouts & Elevations drawing 1 of 2	
L.A:		
AMENDMENTS:		DATE:
ENTWISTLE DESIGN SERVICES		
7 Edgefield Astley Village Chorley PR7 1XH		Tel:01257 274976 E-Mail entwistledesign@aol.com