


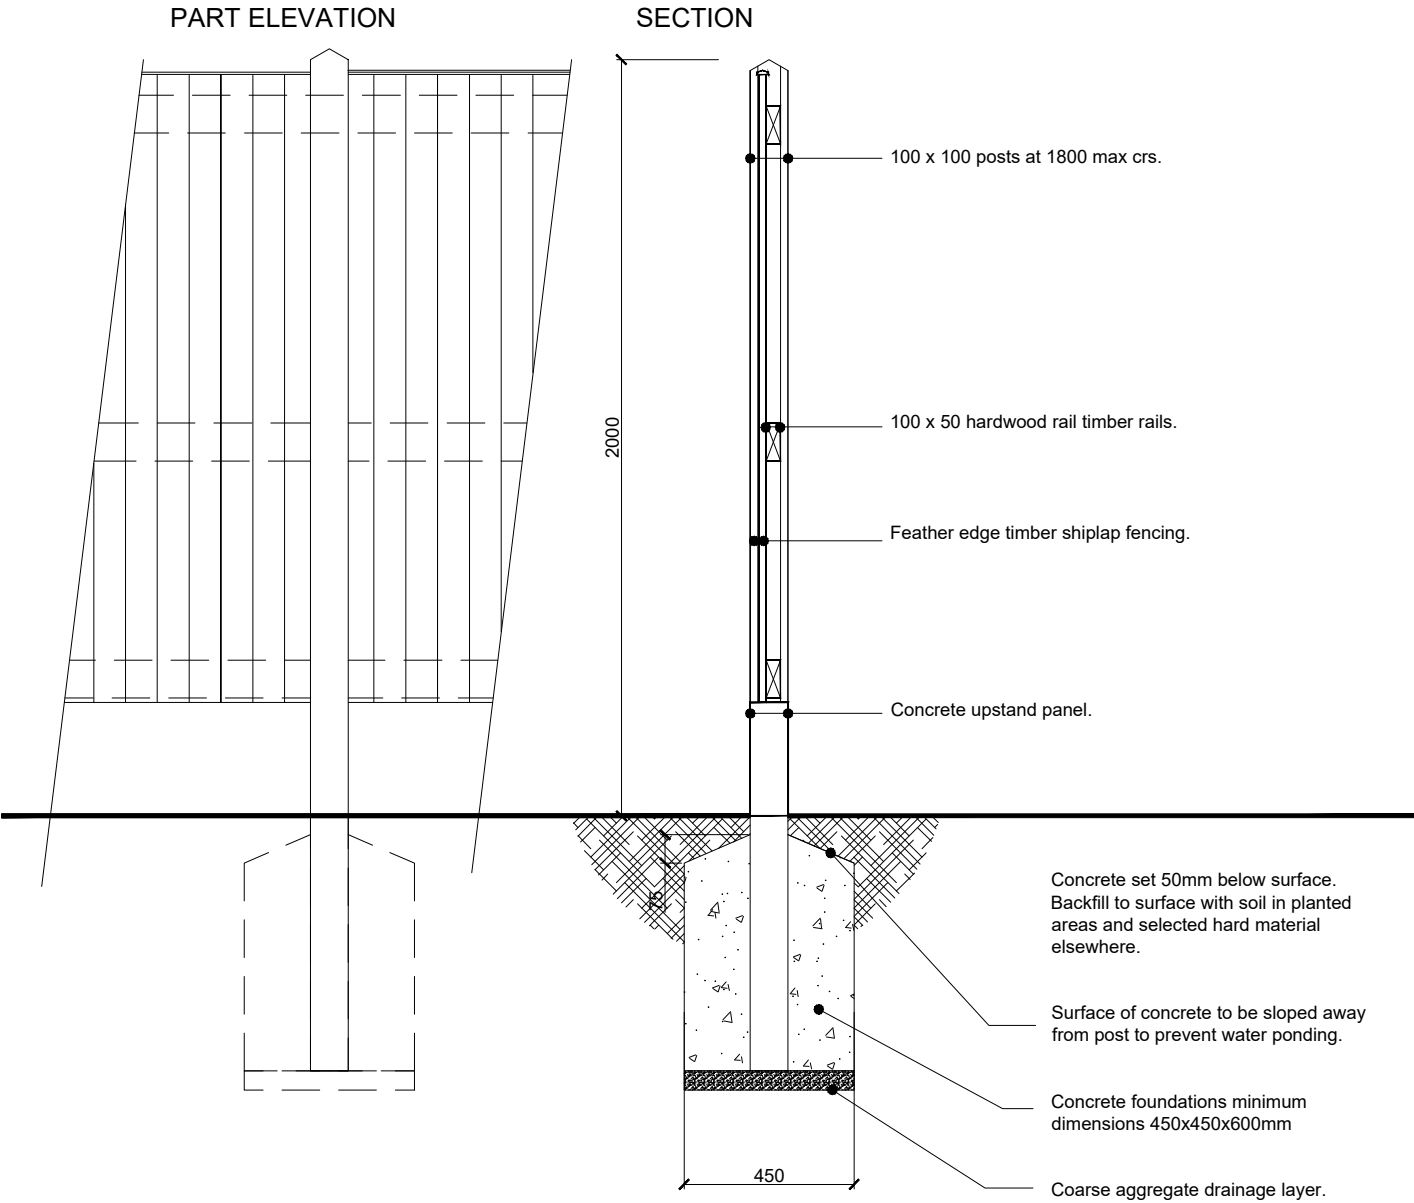


Proposed Fence Detail
Scale 1:20

All dimensions to be checked on site.
Figured dimensions to be read in preference to scaled.

This drawing is copyright and remains the property of SMITH YOUNG Architecture Ltd unless otherwise agreed.

SMITH YOUNG Architecture Ltd accepts no responsibility for any unauthorised amendments to the drawing and does not permit unauthorised copying of the drawing.

Revisions / Notes:

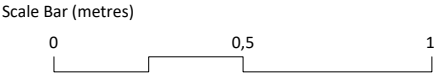

Job Title:	Okell Drive		
Purpose:	Planning		
Client:	Rockbourne Day Nursery		
Date:	DATE		
Drawing Title:	Proposed Fence Detail		
Drawn By:	VWJJ	Checked By:	INIT
Scale:	1:20	Paper Size:	A3
Job Number:	25.011	Drwg No:	003
		Rev:	