



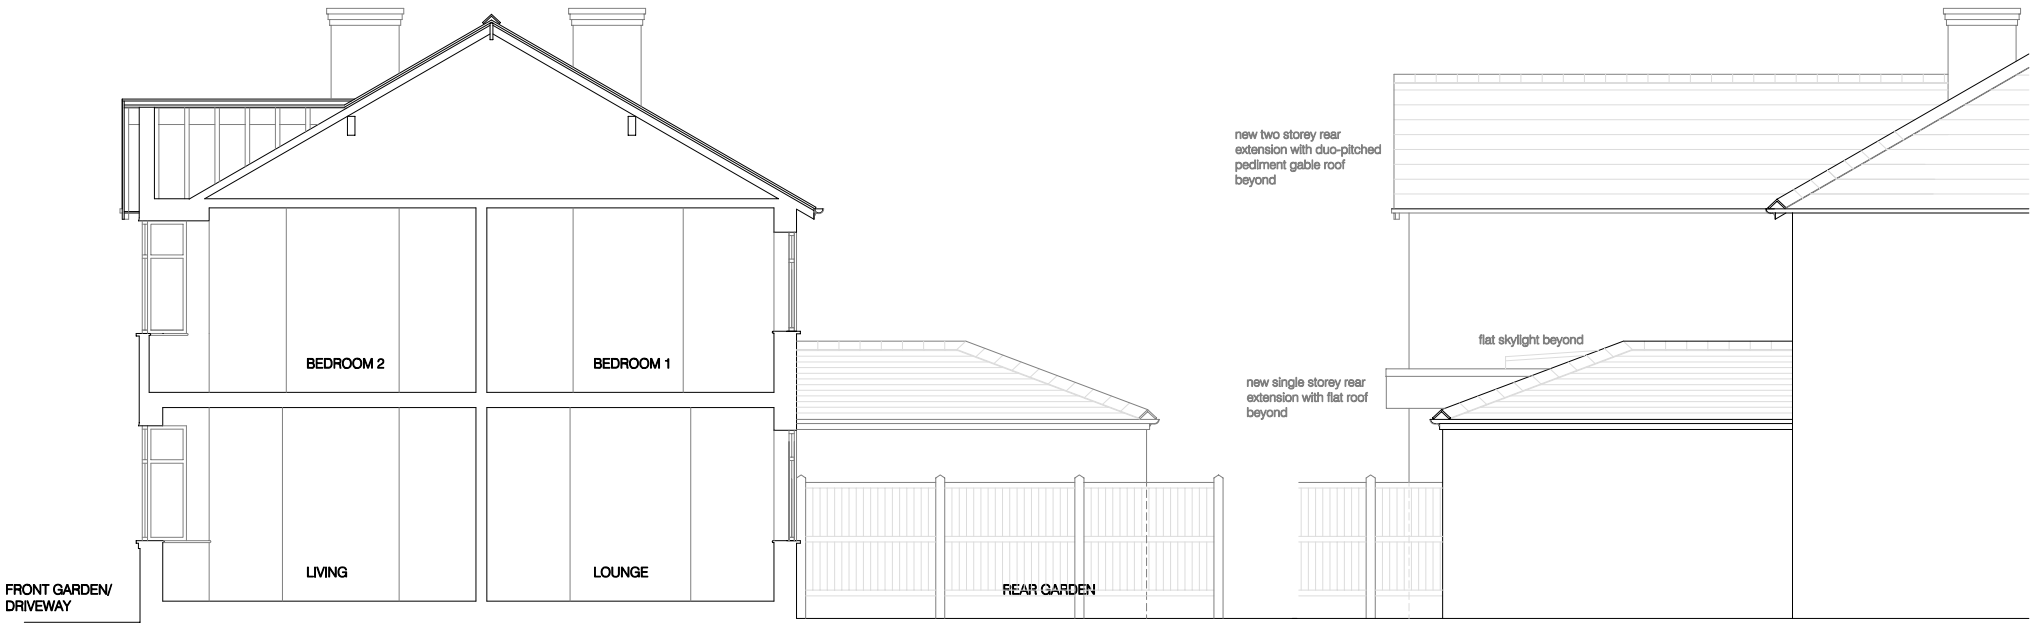

SECTION (EXISTING)

FLANK ELEVATION (PROPOSED) - No. 87 Higher Road side

◀ (No. 87 Higher Road) - Single storey rear extension 4828 approx ▶ (No. 87 Higher Road) - MAIN HOUSE ▶  
◀ (No. 89 Higher Road) - Single/two storey rear extension beyond 5062.5 ▶

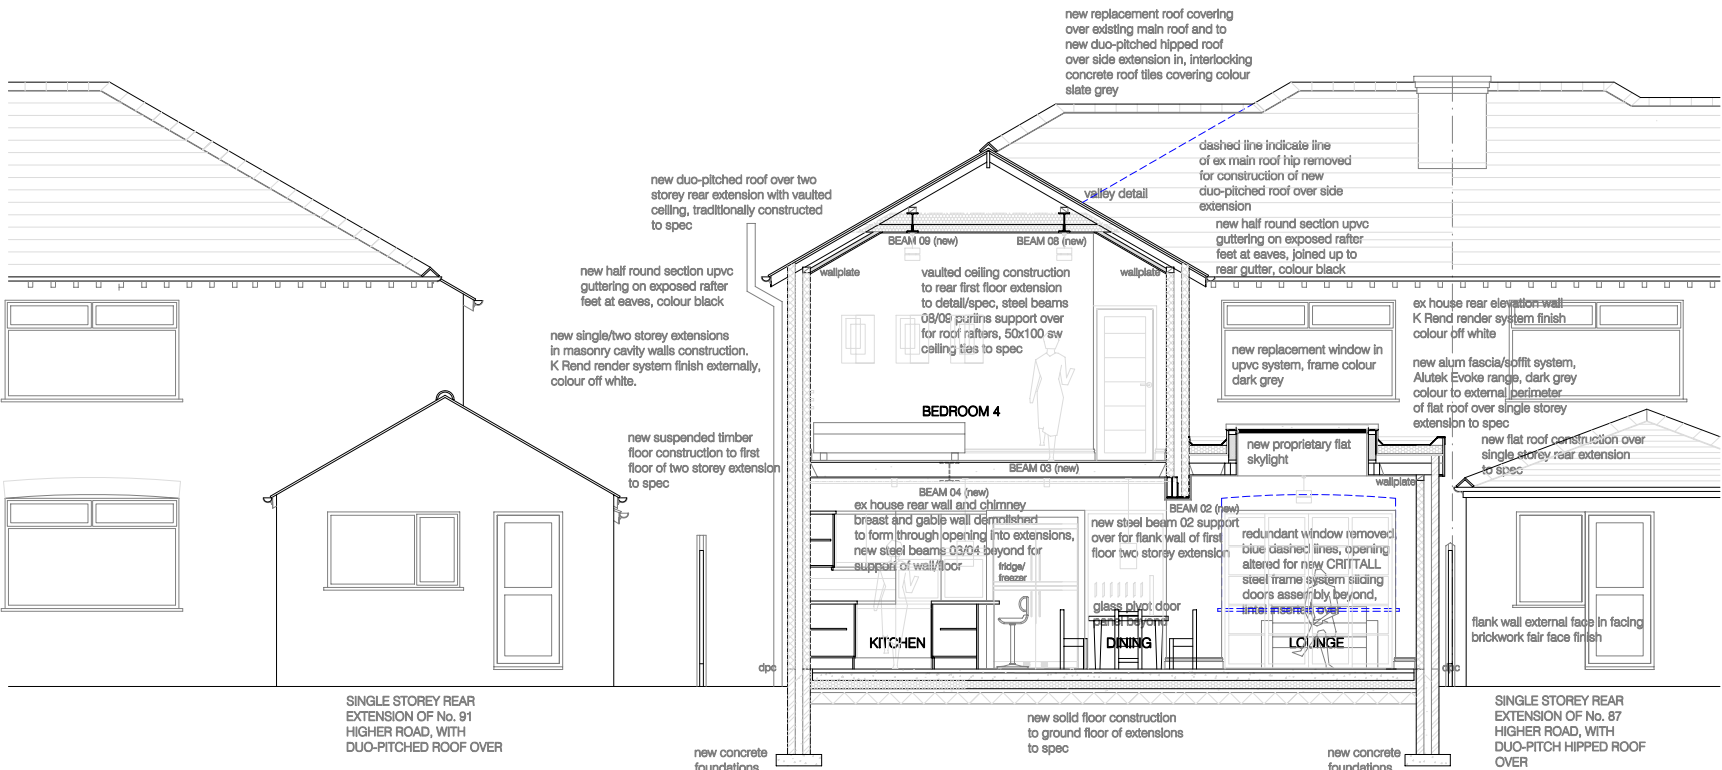


SECTION A - A (PROPOSED)

◀ two storey rear extension 5310 approx ▶ single storey rear extension 3305 approx ▶

(No. 91 Higher Road)

(No. 89 Higher Road)

(No. 87 Higher Road)

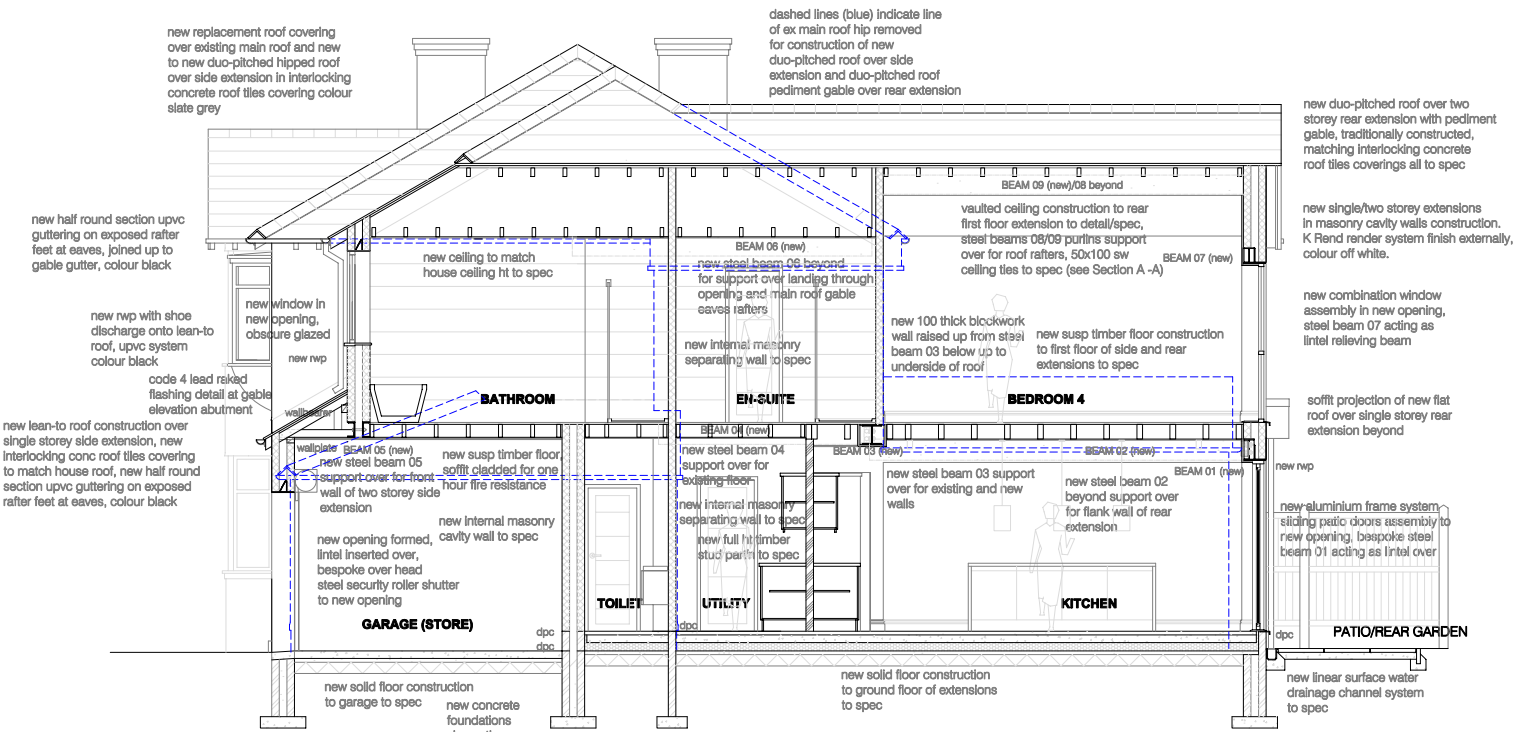

SECTION B - B (PROPOSED)

◀ single storey side extension 1000 ▶ two storey side extension 7069 approx ▶ single/two storey rear extension 5062.5 ▶



**T2D (Team2Design)**  
Architectural and Structural Design Consultancy  
email: team2design@btinternet.com  
tel: 07930 607827 (mobile)

client:  
Mrs Ciara/Mr Michael DOUGLAS

project:  
Proposed demolition of single storey side (garage) and single storey rear (kitchen) additions, erect single/two storey extensions to side and rear at:  
89 HIGHER ROAD, HALEWOOD LIVERPOOL, MERSEYSIDE L26 1TB

drawing title:  
SECTIONS AS EXISTING AND PROPOSED

scale: 1:100 @ A3 date: Oct 2023 drawing number: 89HR/05