

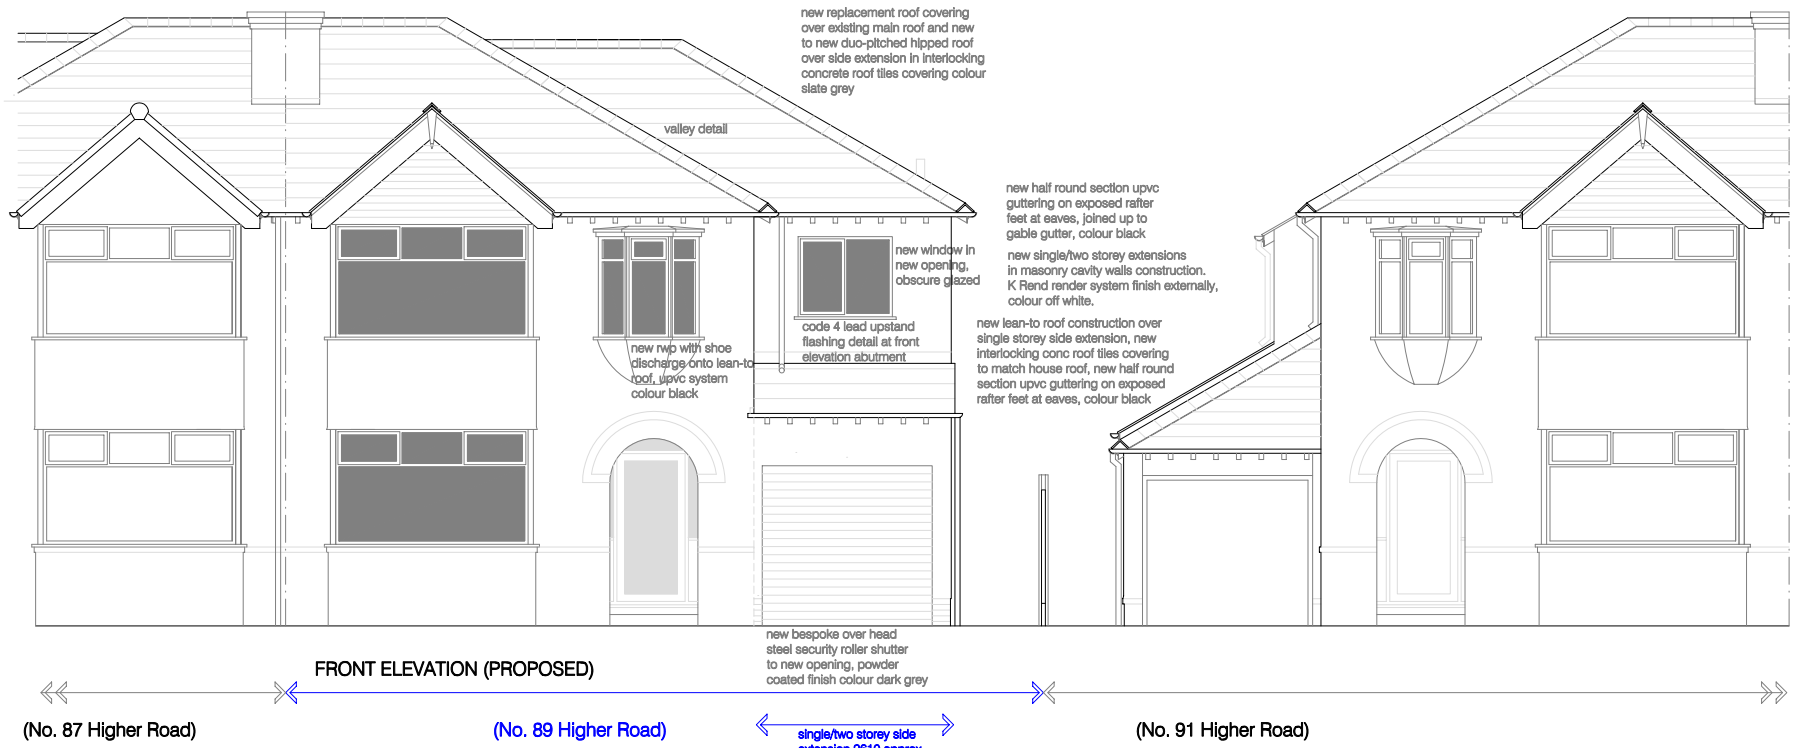


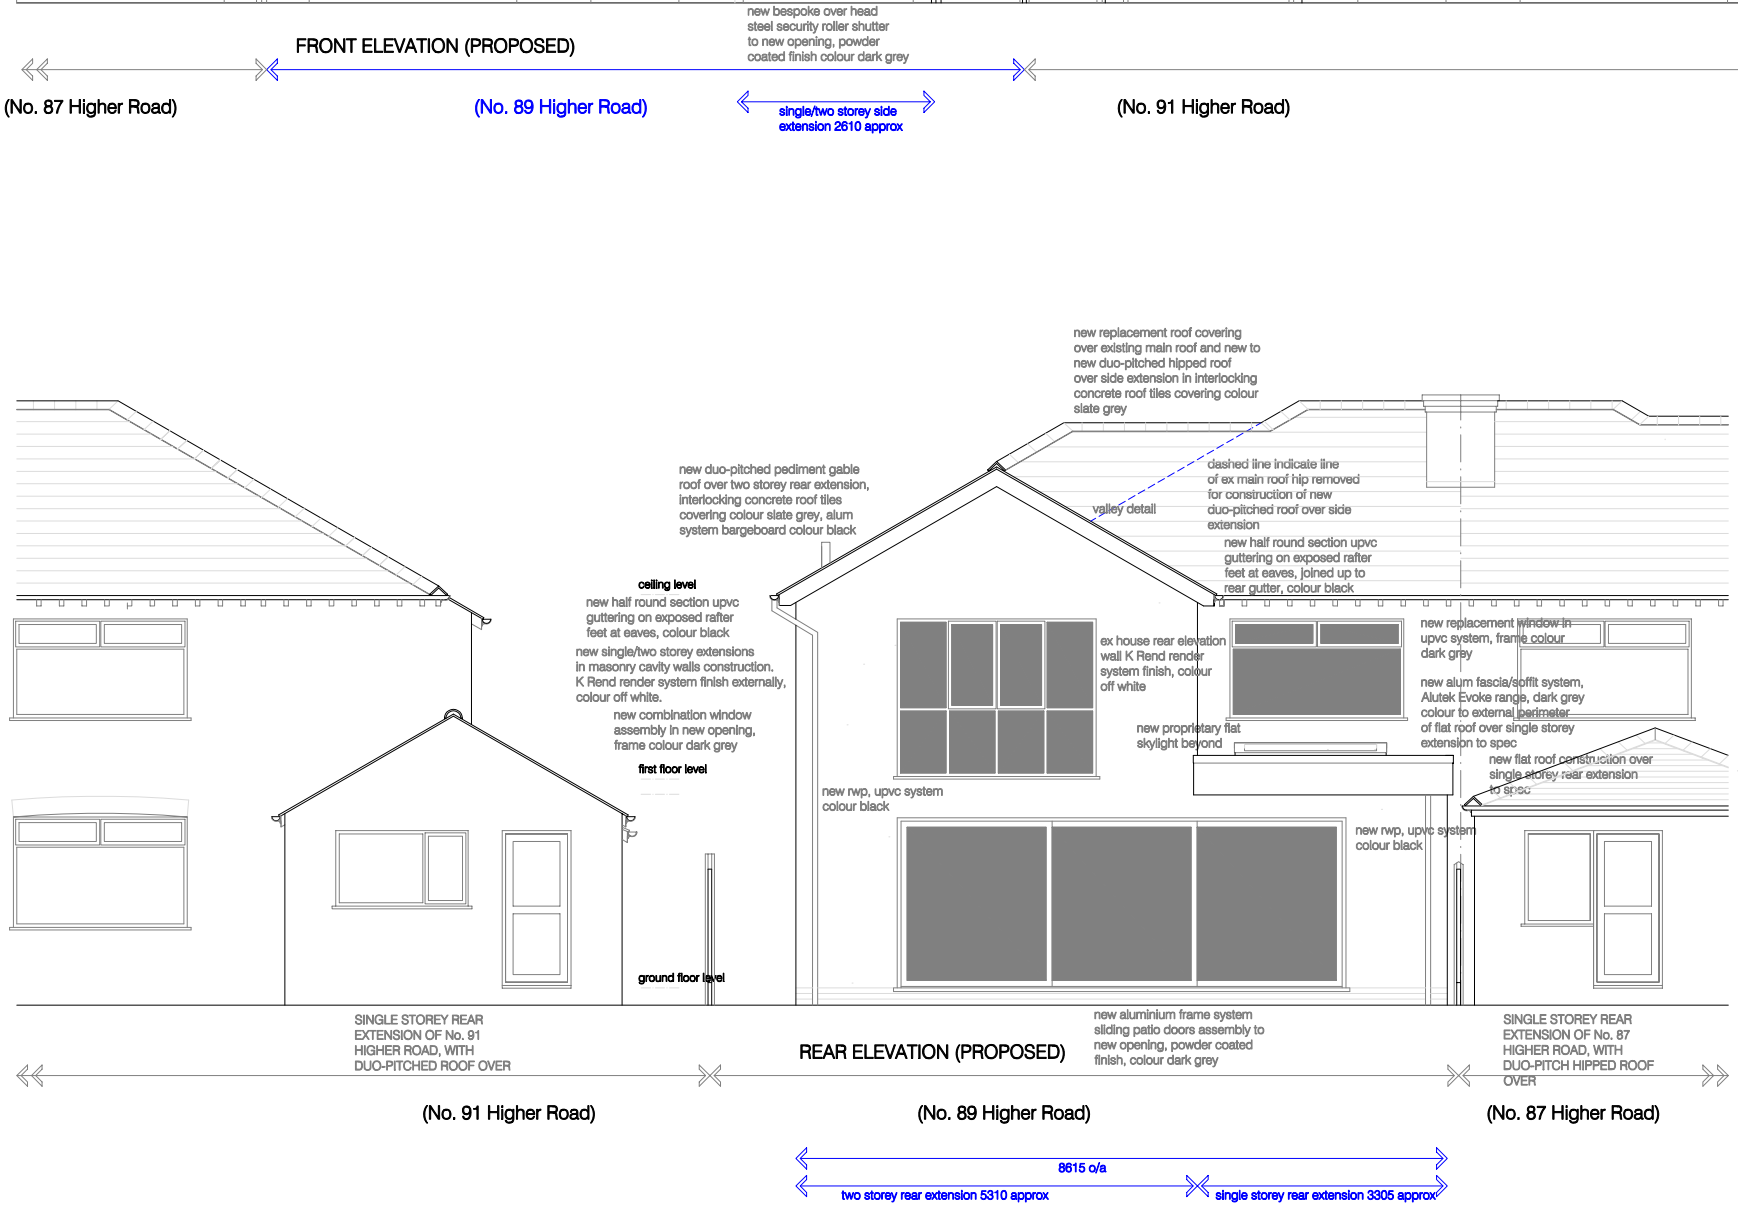

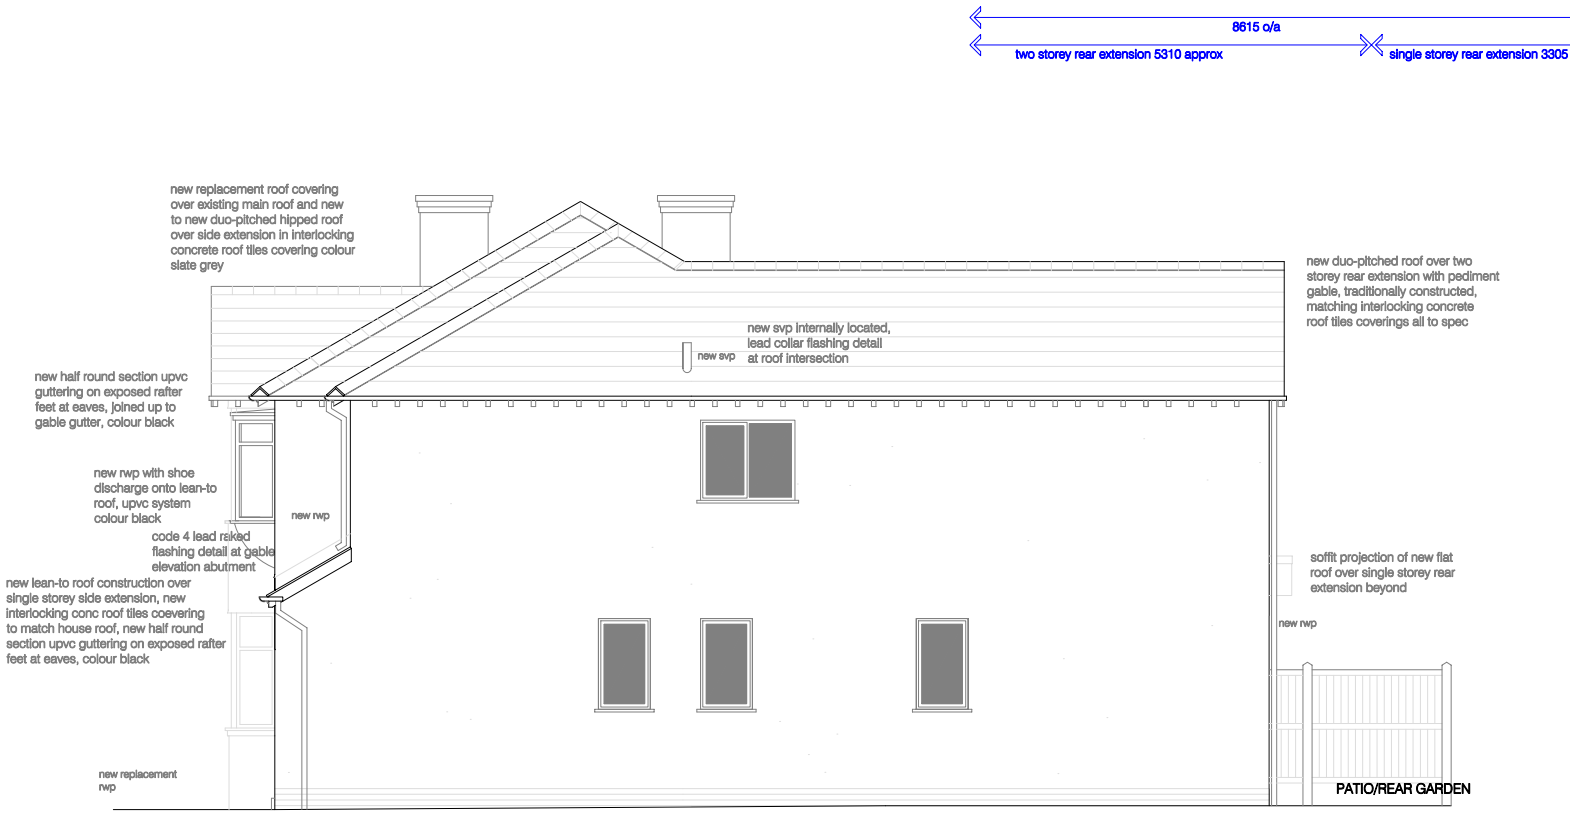

T2D (Team2Design)
Architectural and Structural Design Consultancy
email: team2design@btinternet.com
tel: 07930 607627 (mobile)

client:
Mrs Clara/Mr Michael DOUGLAS

project:
Proposed demolition of single storey side (garage) and single storey rear (kitchen) additiona, erect single/two storey extensions to side and rear at:
89 HIGHER ROAD, HALEWOOD
LIVERPOOL, MERSEYSIDE L26 1TB

drawing title:
ELEVATIONS AS PROPOSED

scale:	date:	drawing number:
1:100 @ A3	Oct 2023	89HR/04