



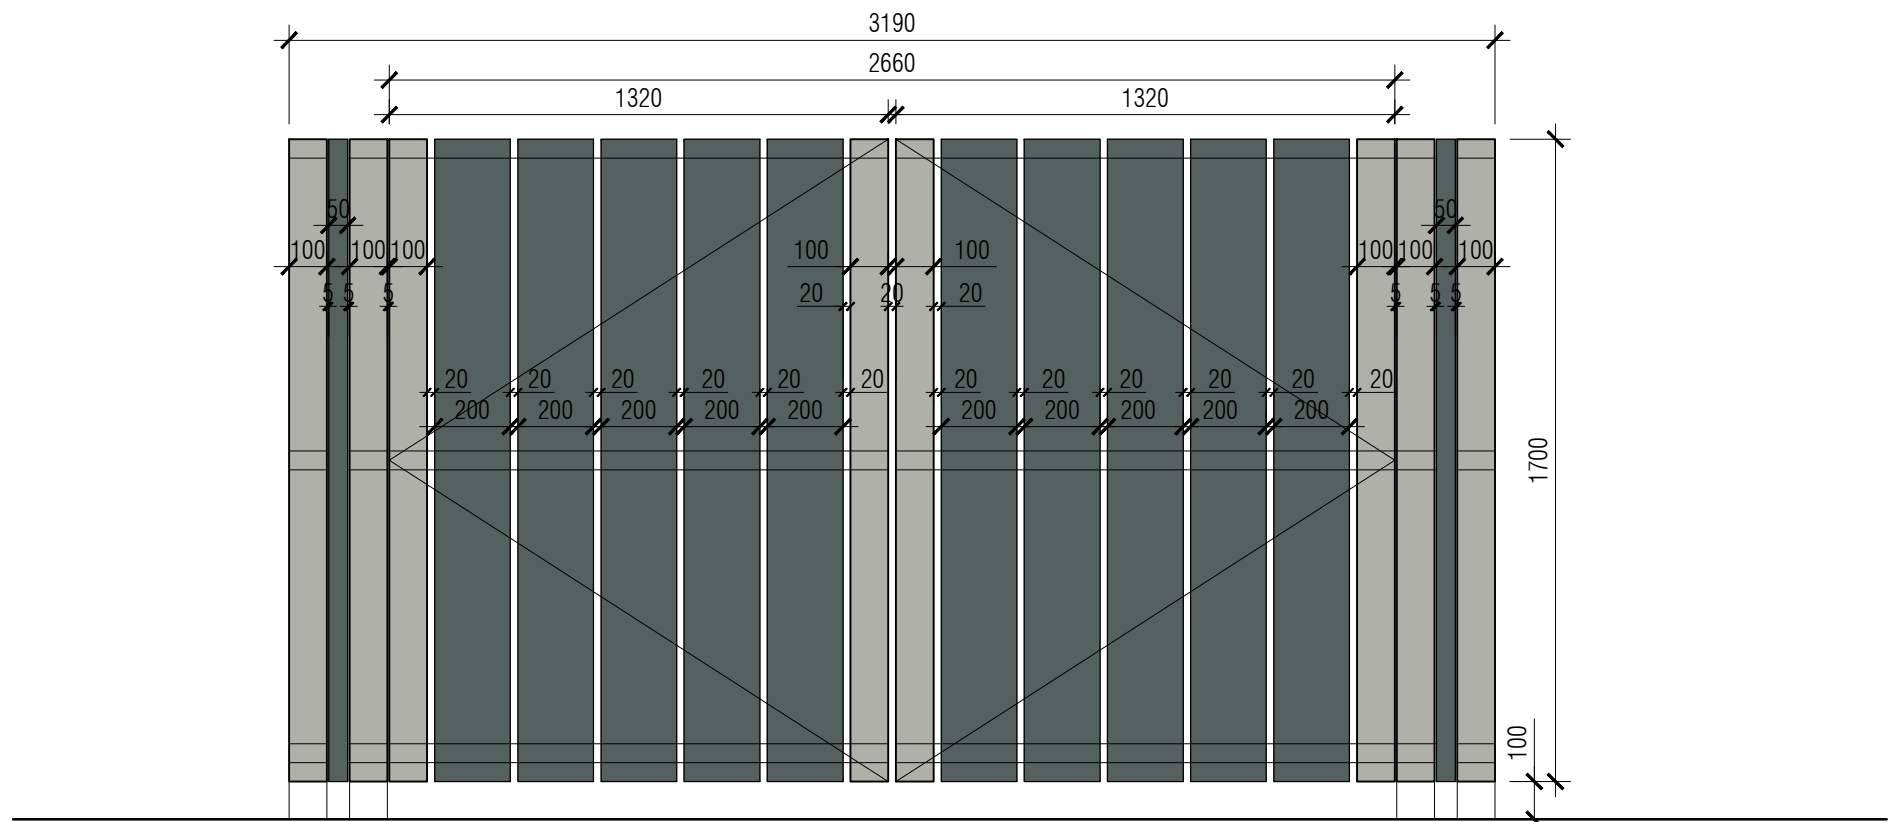


Front

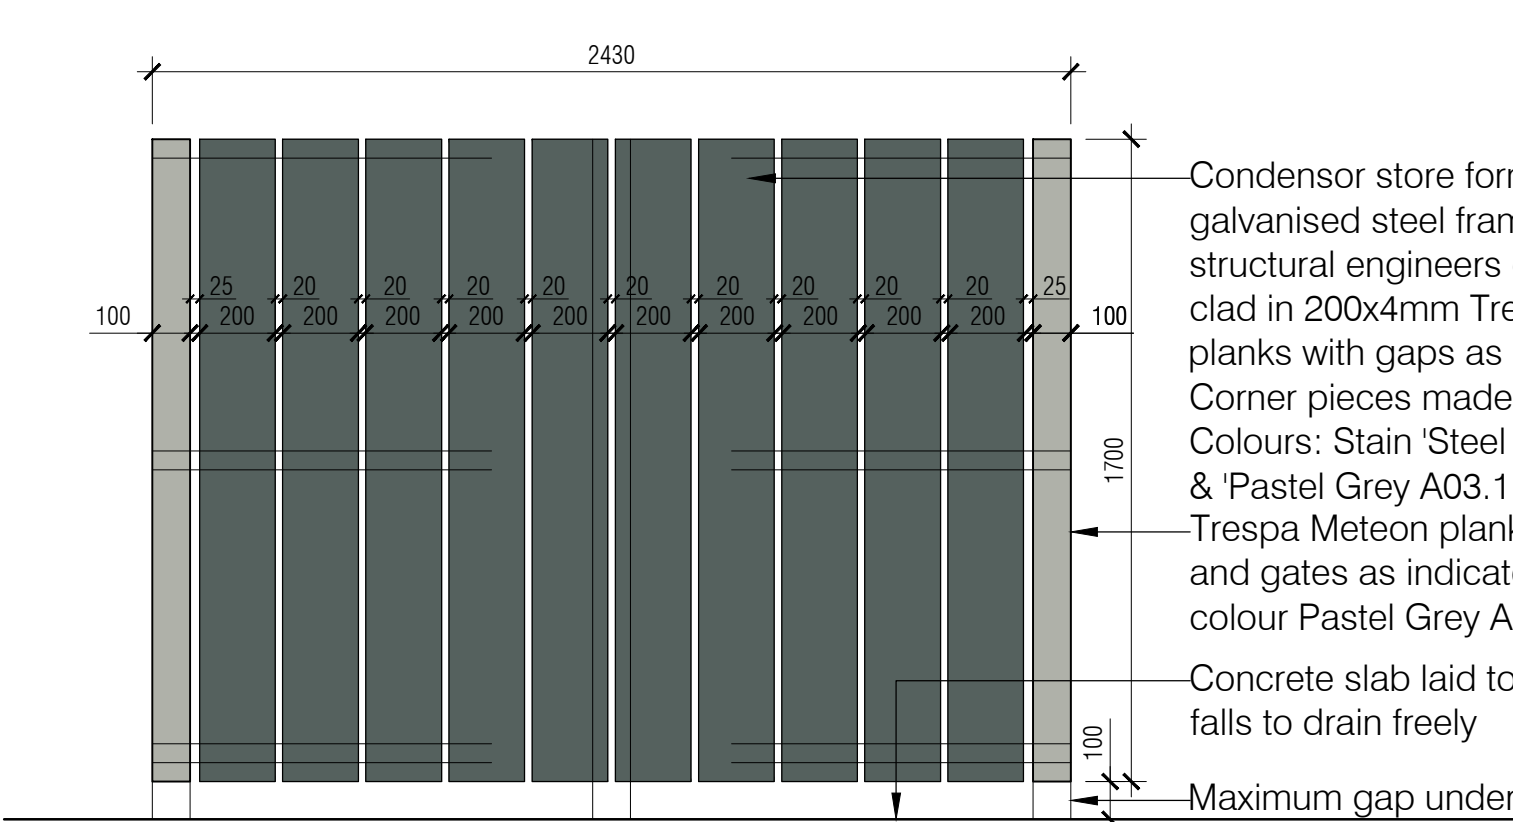


Side 1

Condensor store formed in galvanised steel frame to structural engineers details. All clad in 200x4mm Trespa Meteoron planks with gaps as shown. Corner pieces made up to suit. Colours: Stain 'Steel Grey' A21.7.0 & 'Pastel Grey A03.1.0. Trespa Meteoron planks to corners and gates as indicated in satin colour Pastel Grey A03.1.0. Concrete slab laid to suitable falls to drain freely


Maximum gap under panels to be 100mm

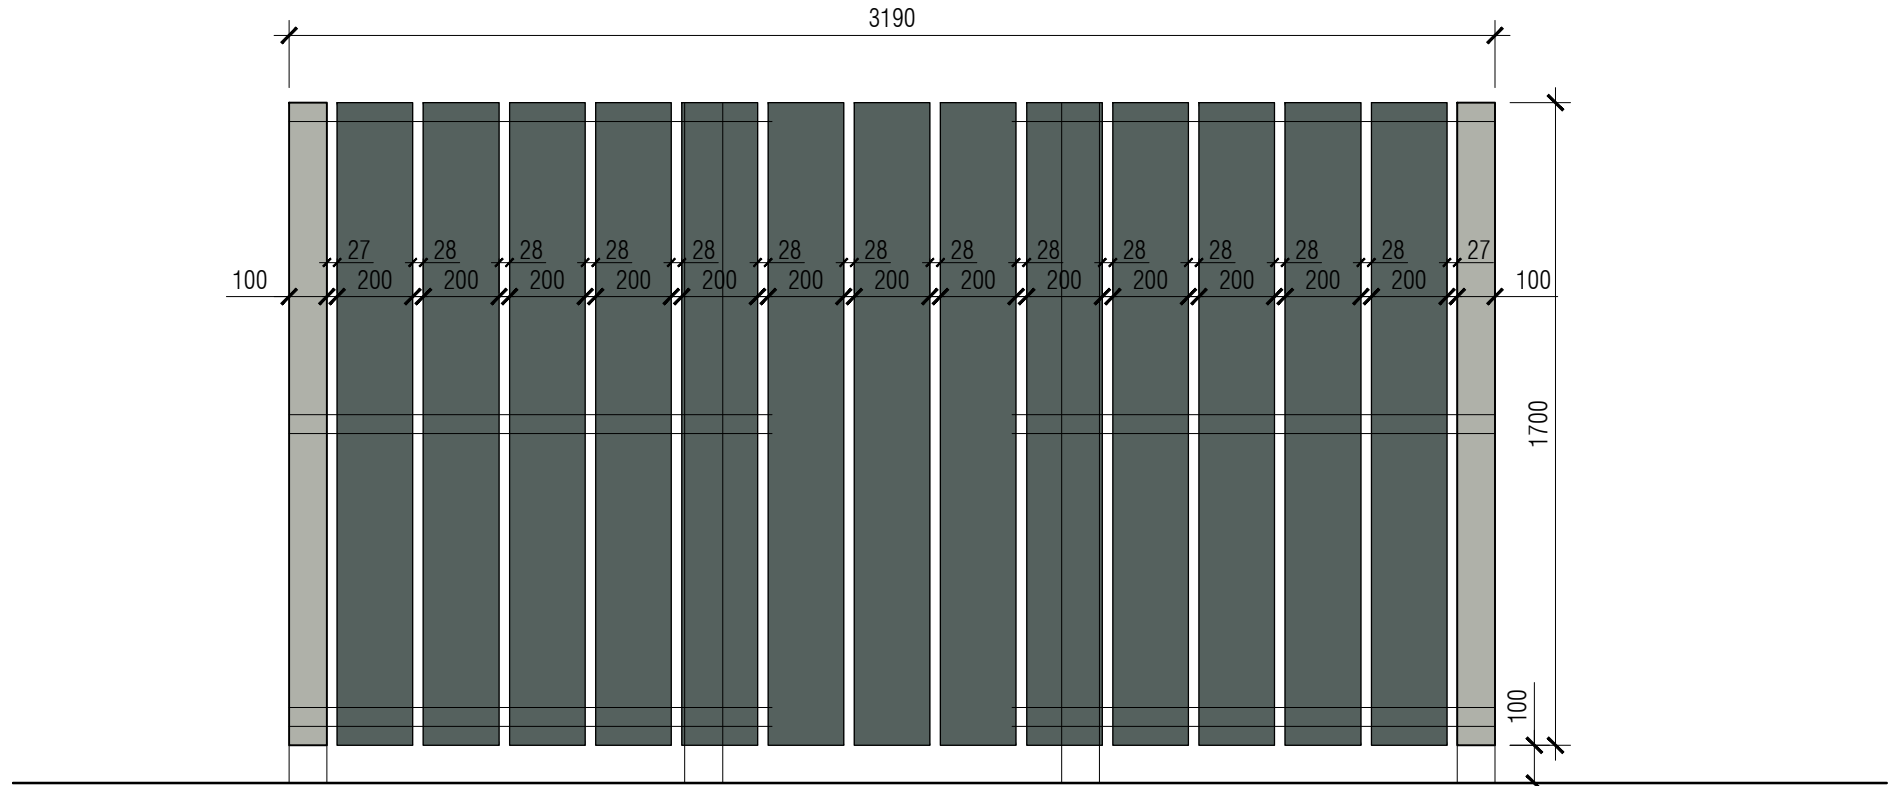

Rear

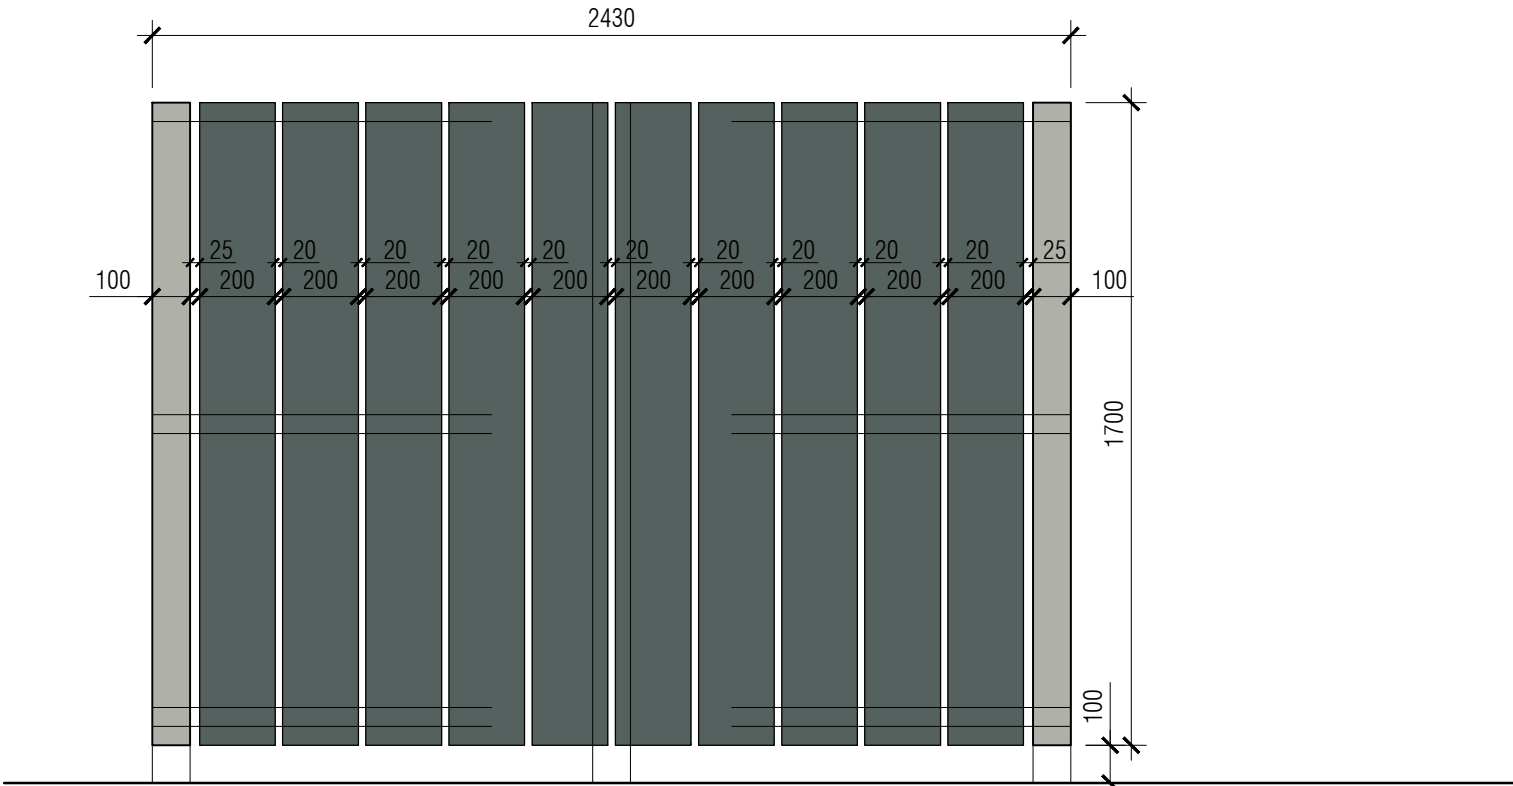

Side 2

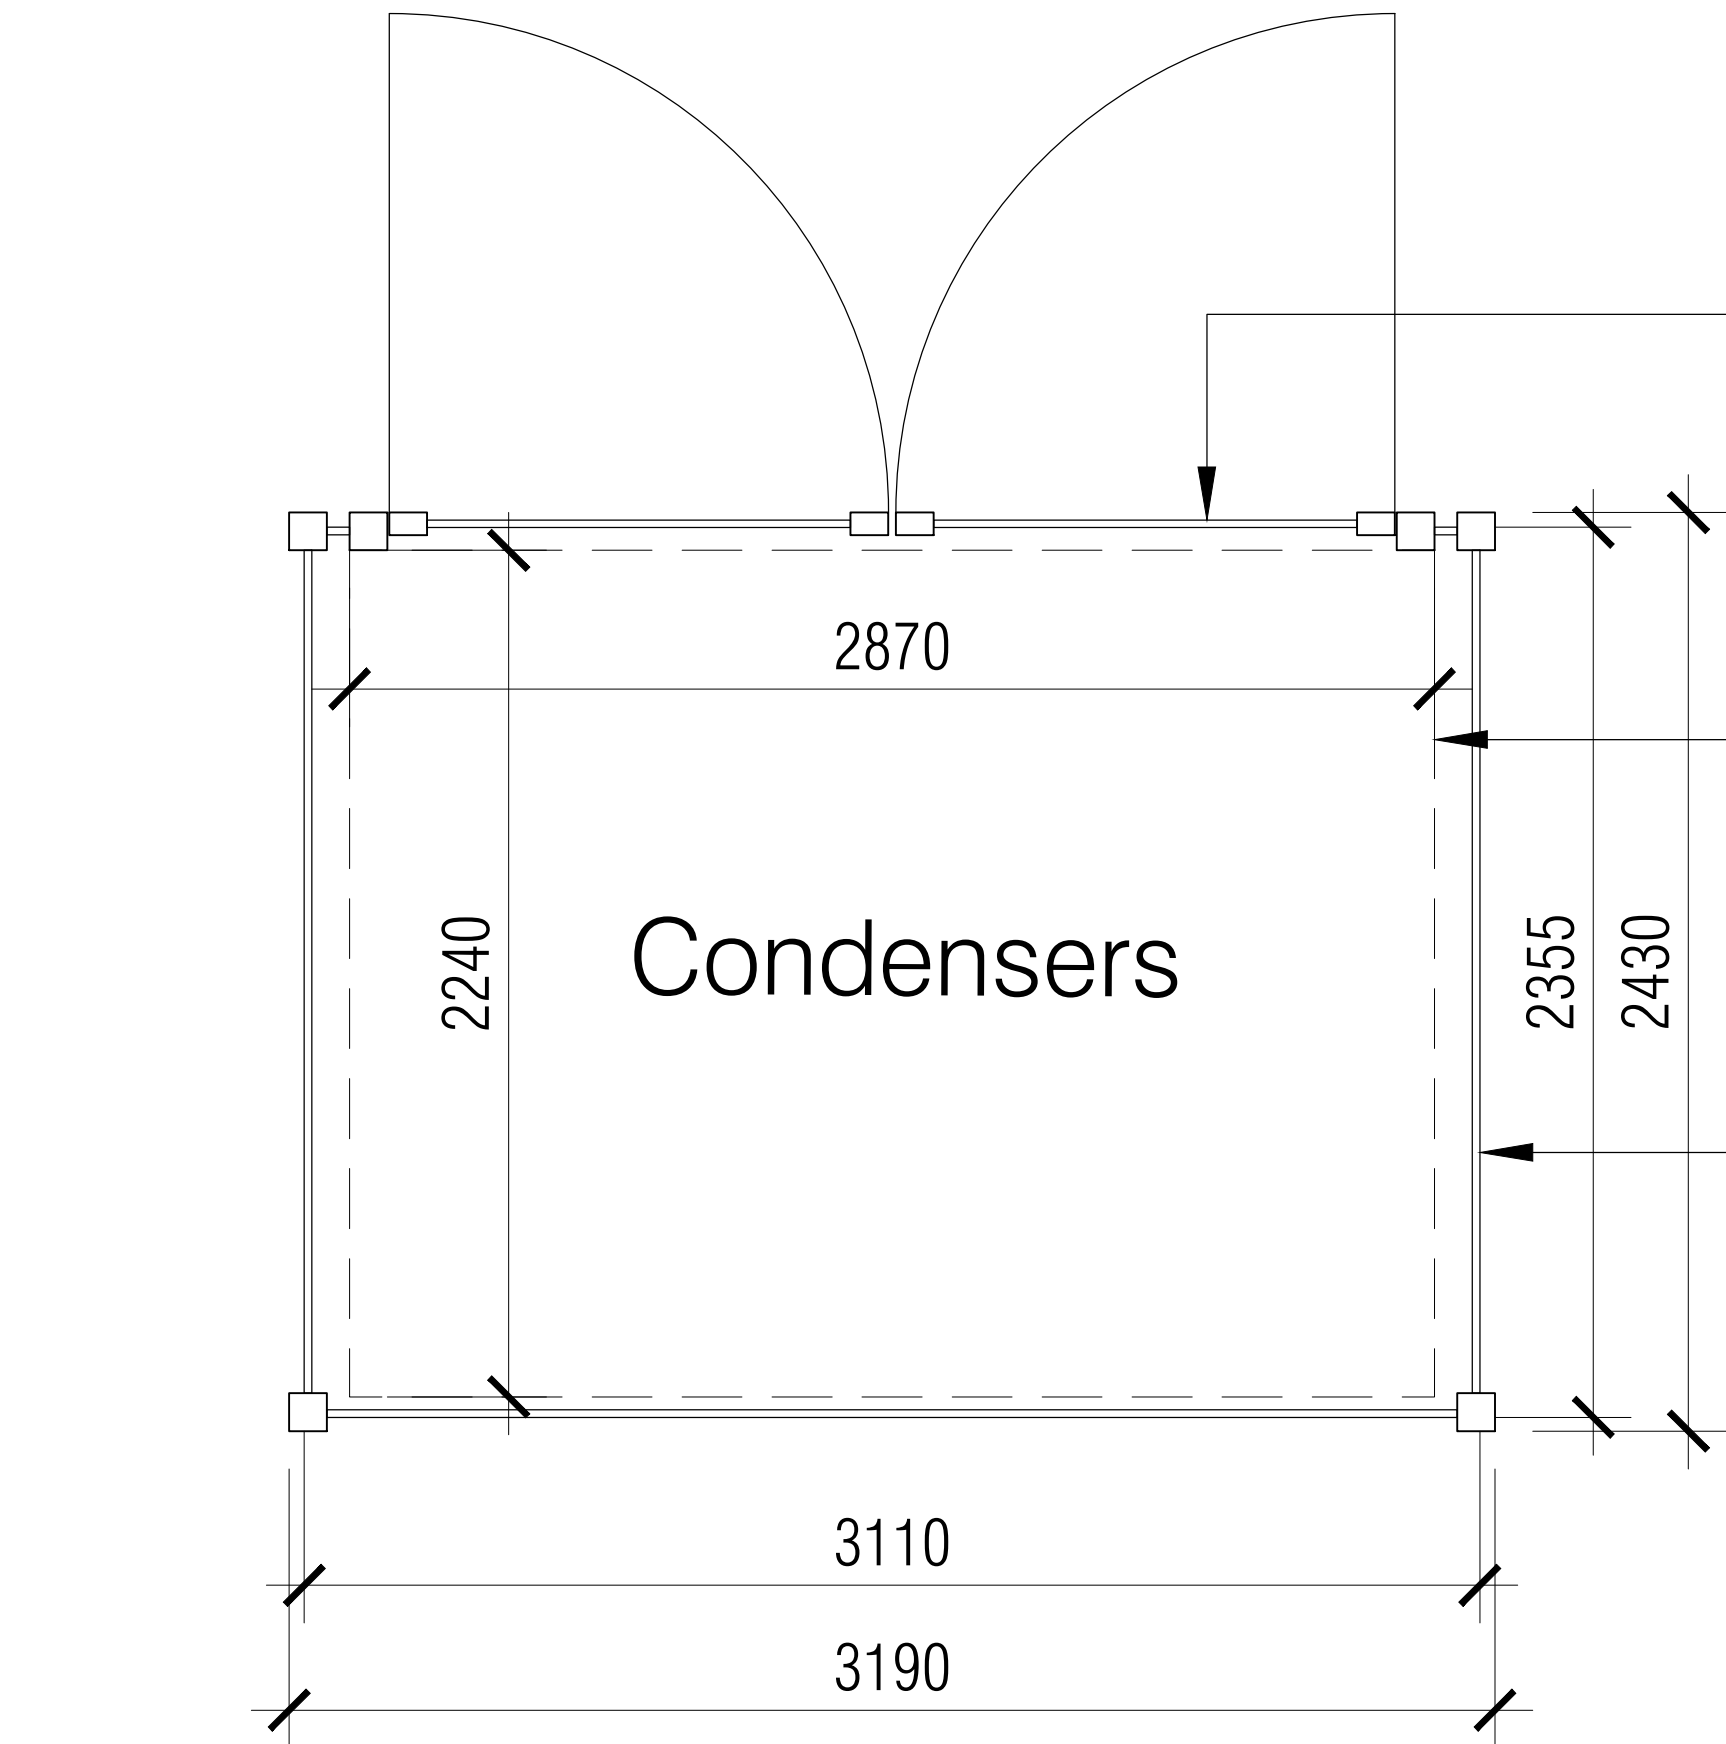

Plan

Gates to have drop down bolts for holding open and secure lock

Internal clear dimensions.

Condensor store in Trespa Meteoron planks as per elevations

notes

this drawing and design is the copyright of aja architects llp and must not be reproduced in part or in whole without prior written consent. contractors must verify all dimensions on site before commencing work or preparing shop drawings if in doubt ASK.

Where this drawing contains any Ordnance Survey mapping material, it has been reproduced under license number 100052278. Ordnance Survey © Crown copyright

no.	date	revision	by
-----	------	----------	----



aja architects llp
1170 Elliott Court
Herald Avenue
Coventry Business Park
COVENTRY CV5 6UB

T: 024 7625 3200
F: 024 7625 3210
E: aja@aja-architects.com
W: www.aja-architects.com

AJA Architects is the trading style of AJA Architects Consulting limited (a limited company no. 1697279) and AJA Architects LLP (a limited liability partnership registered in England No. OC36721).

client



project

Penrhyn Road
Knowsley

drawing

External Condenser
Compound Enclosure

scale 1:20 @ A1 drawn sih

checked mjl date 21/09/23

no

6982 - 251
PRELIMINARY