
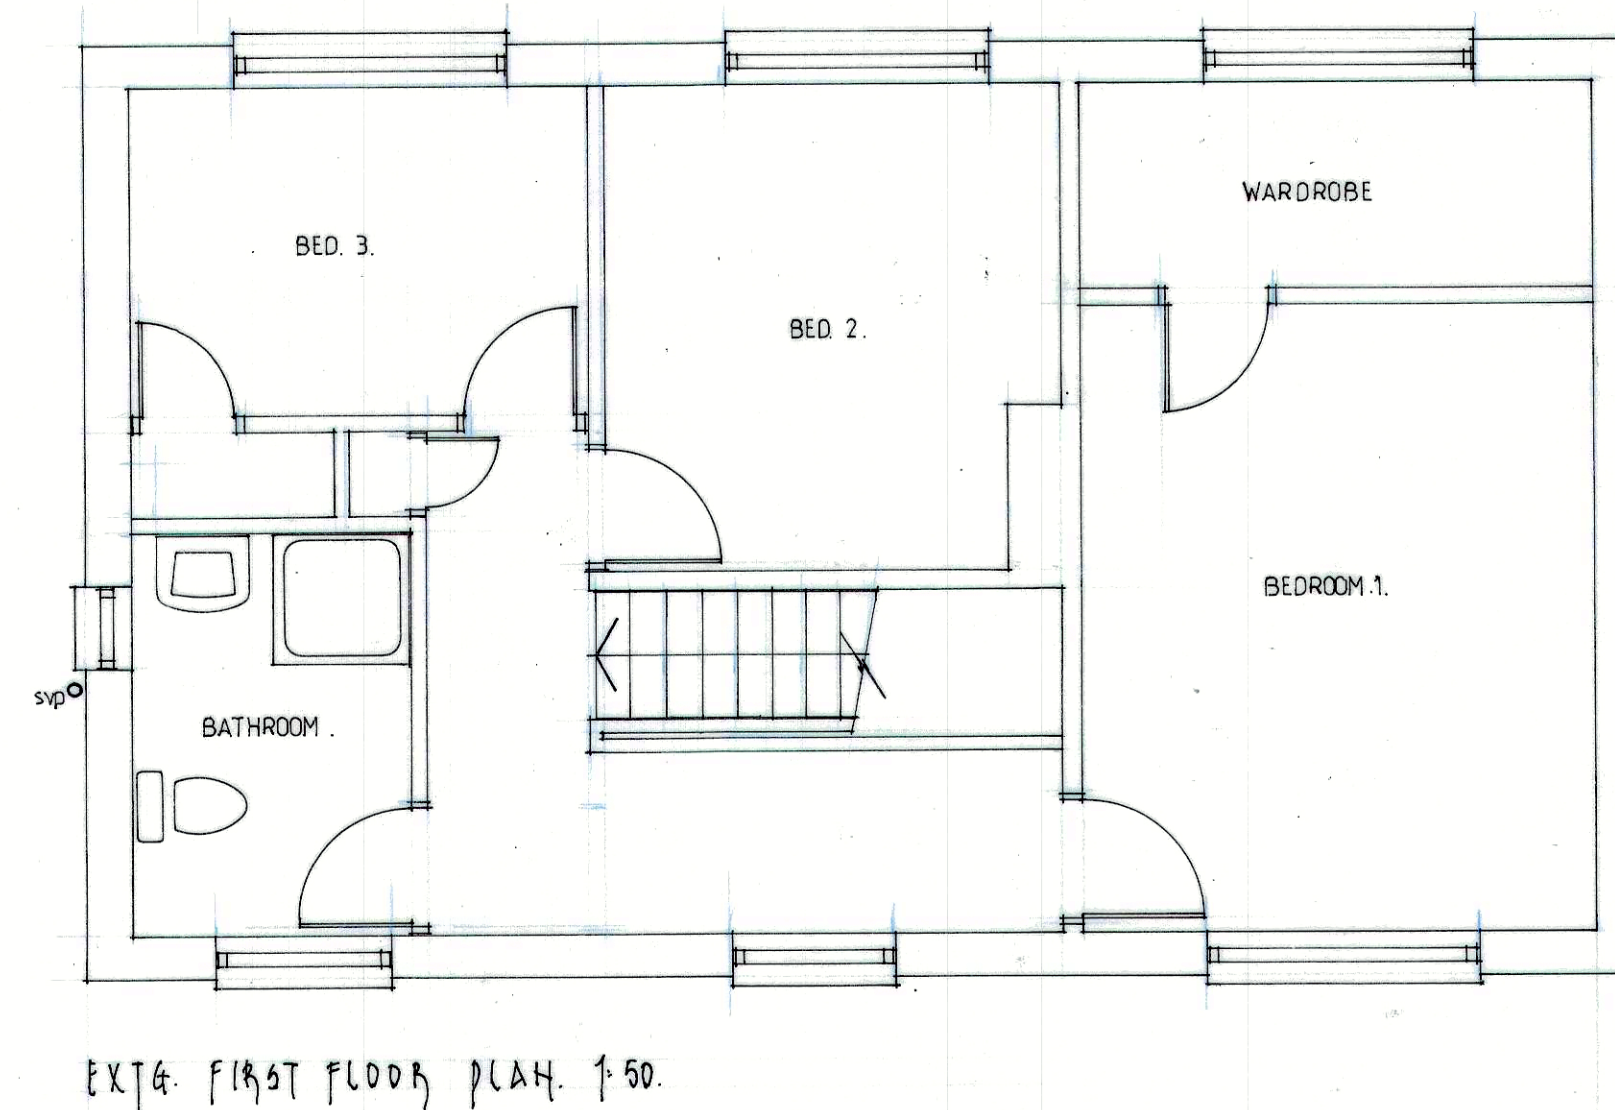
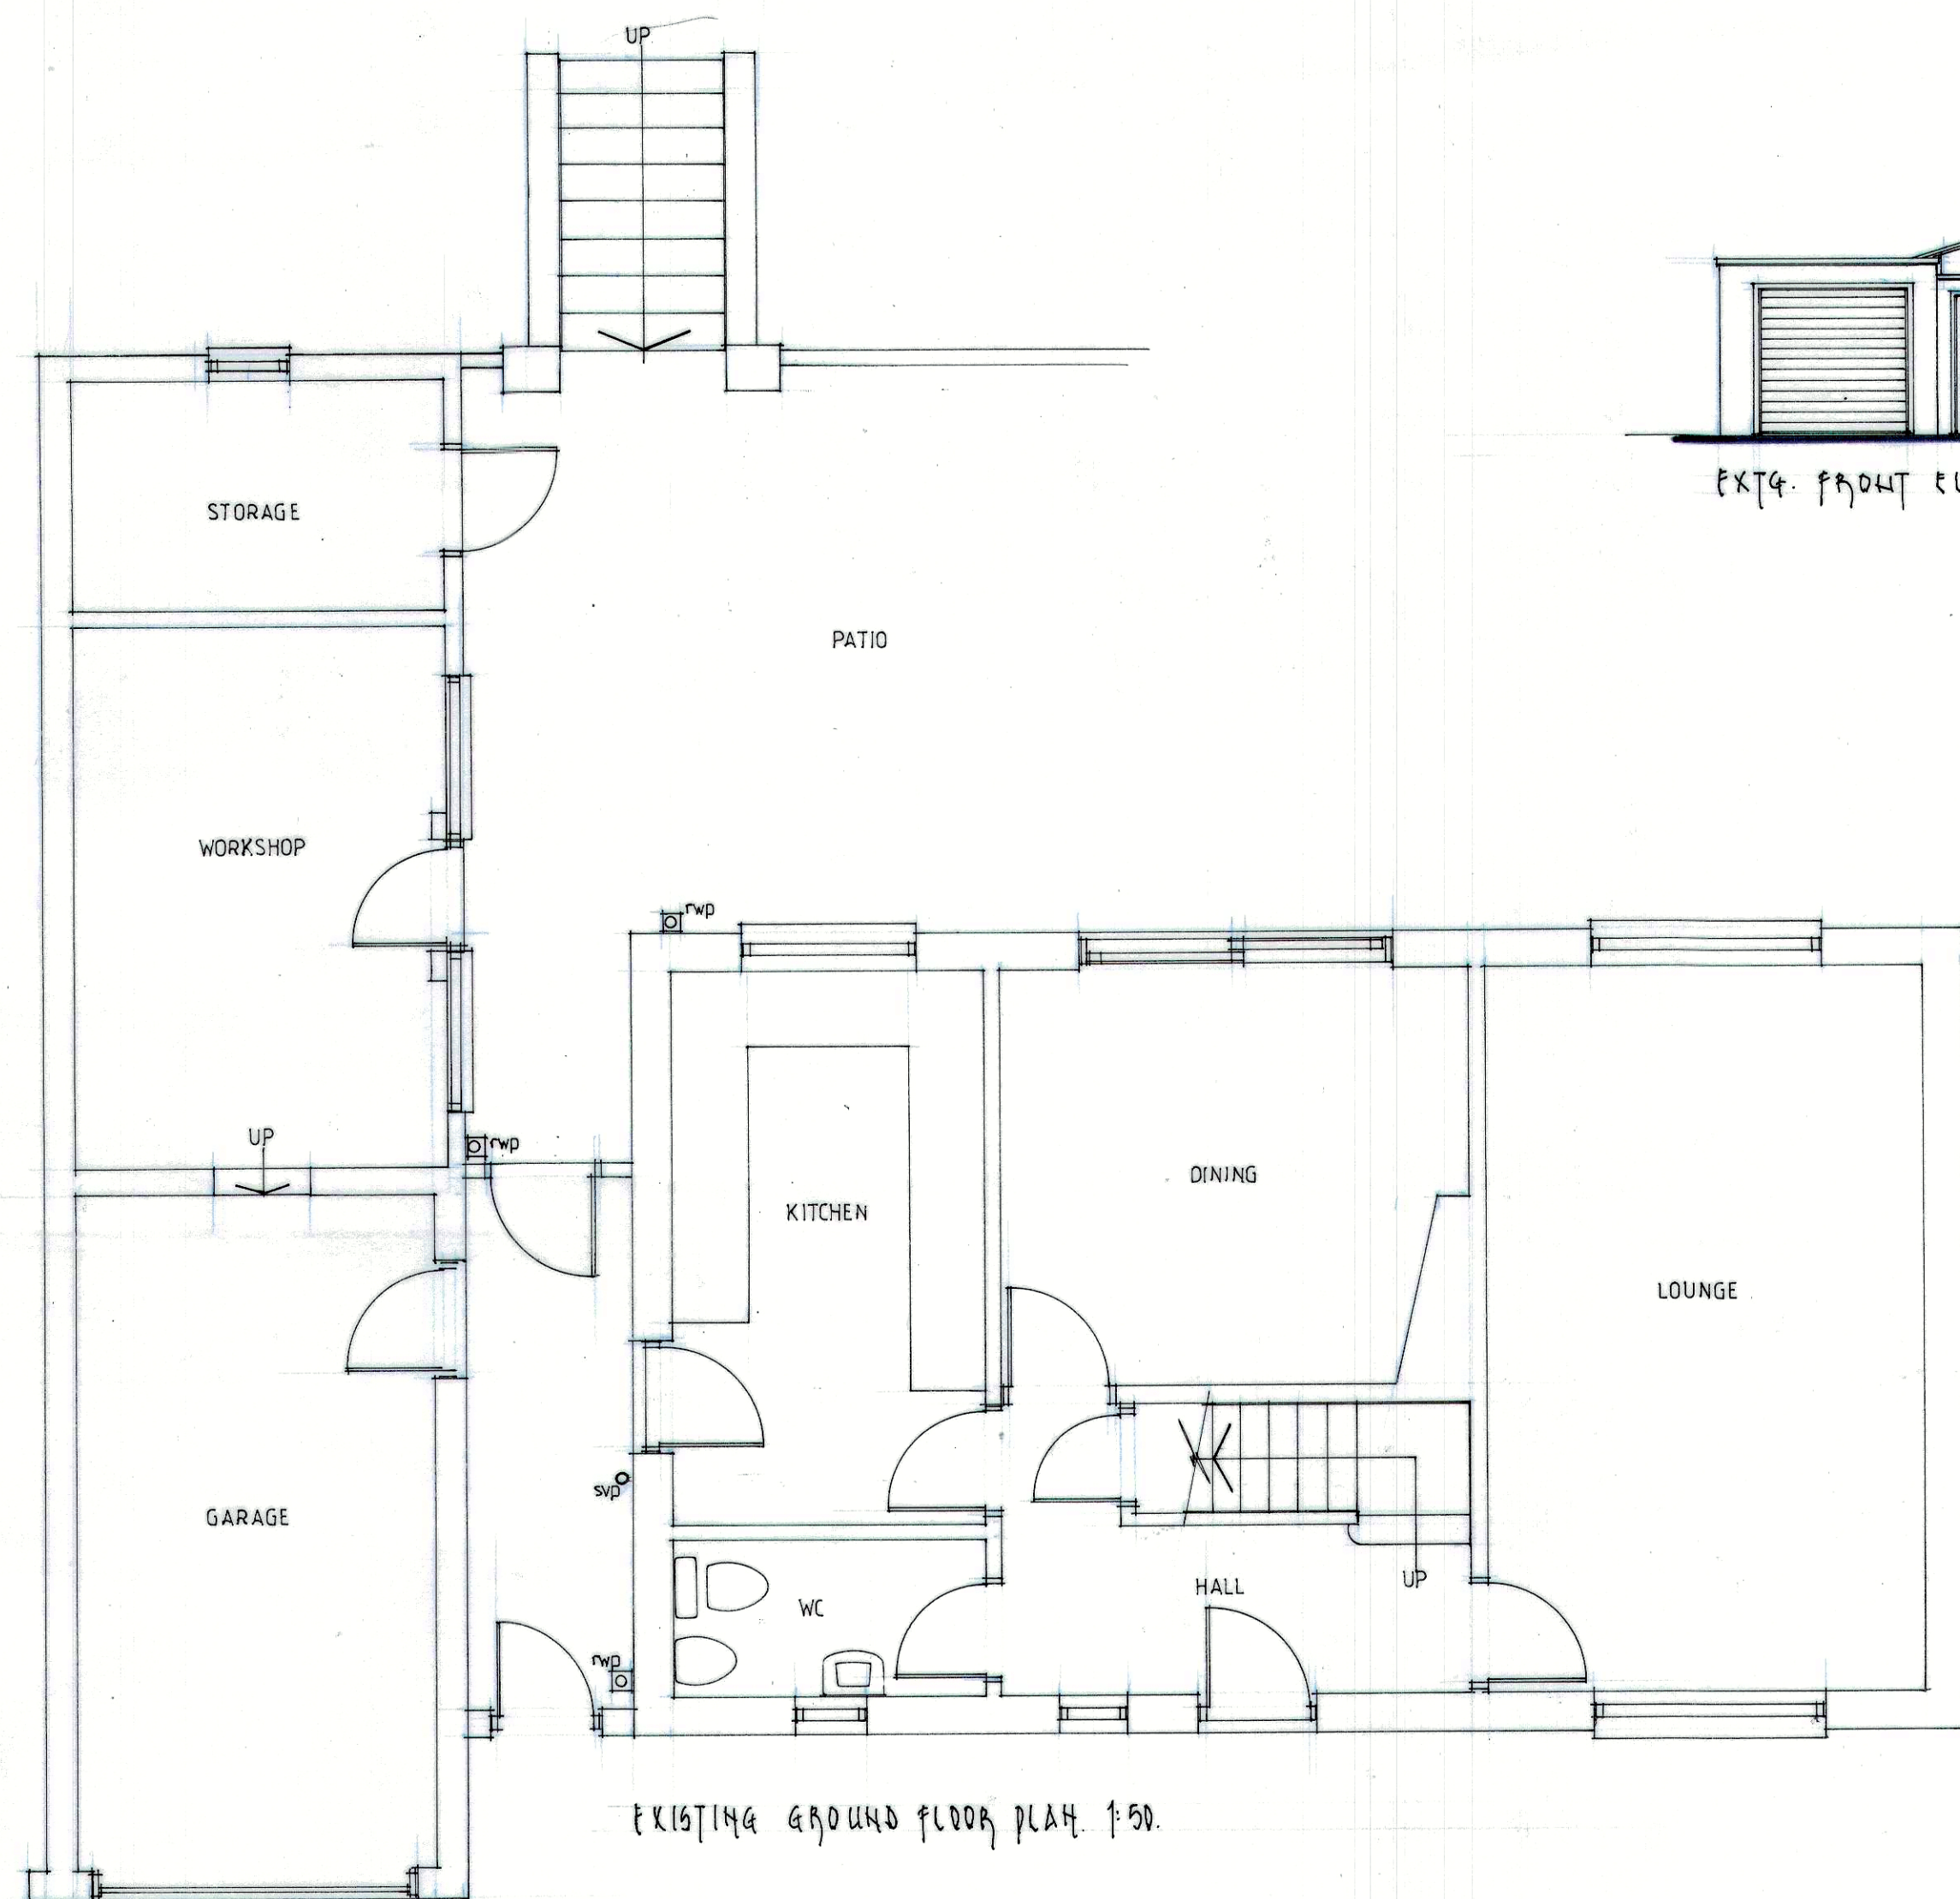
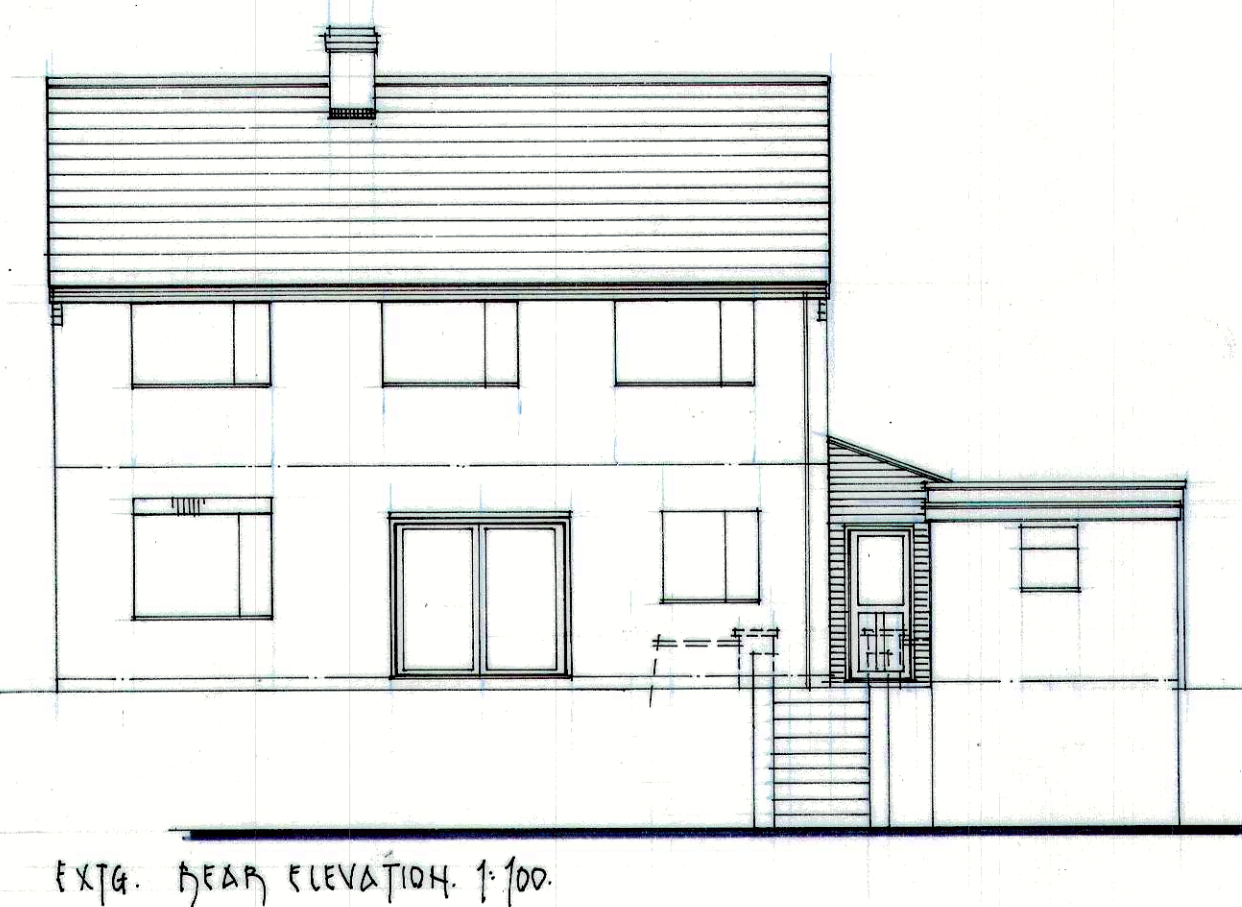
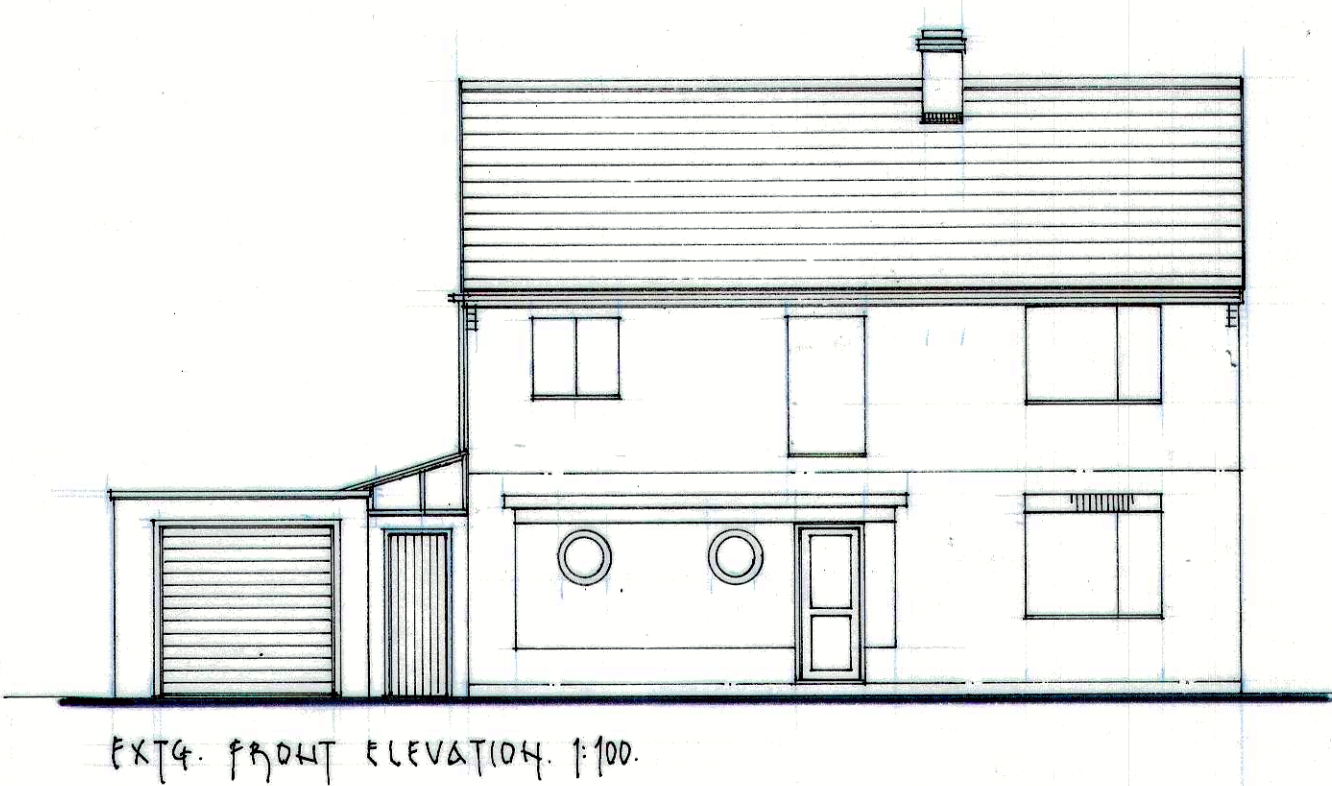
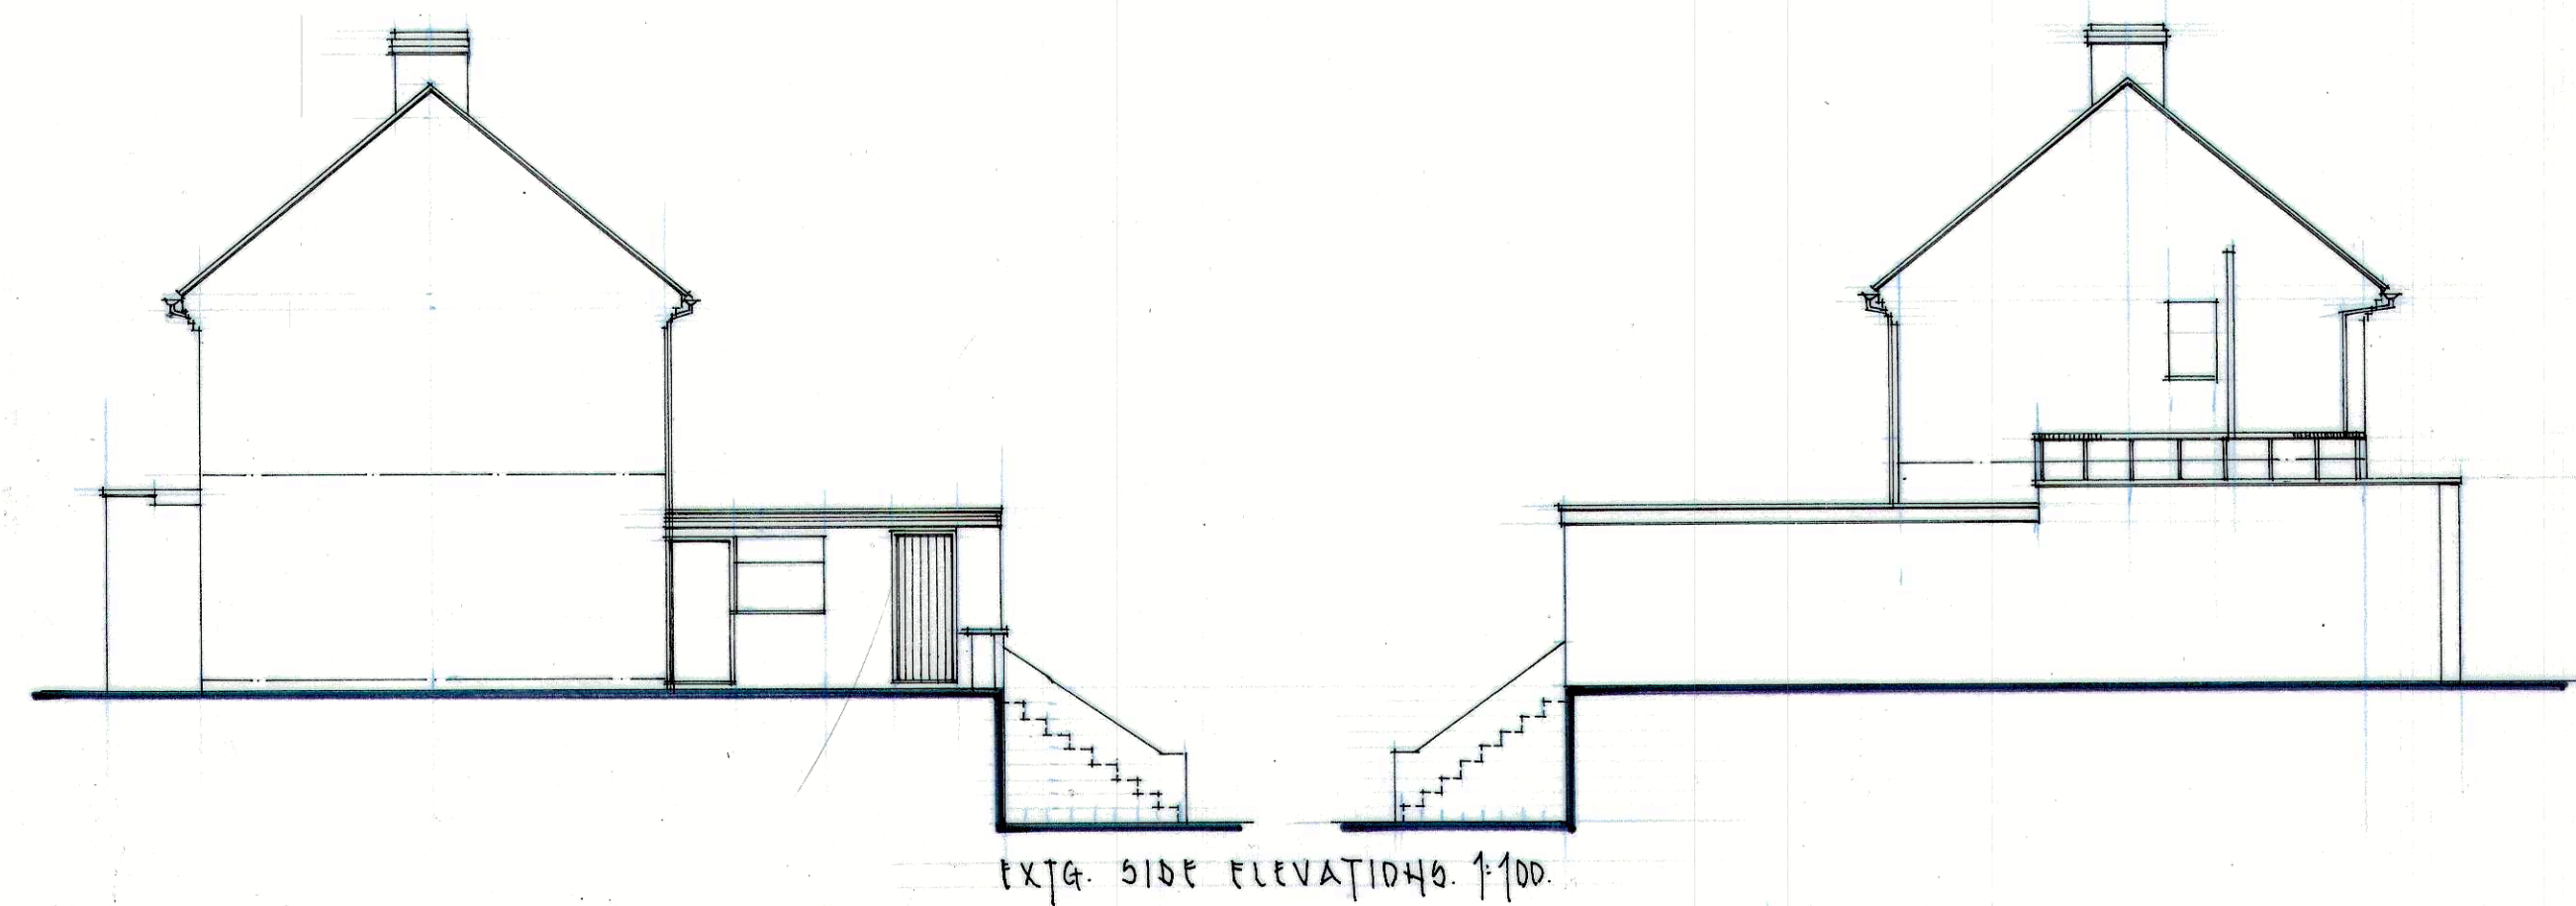


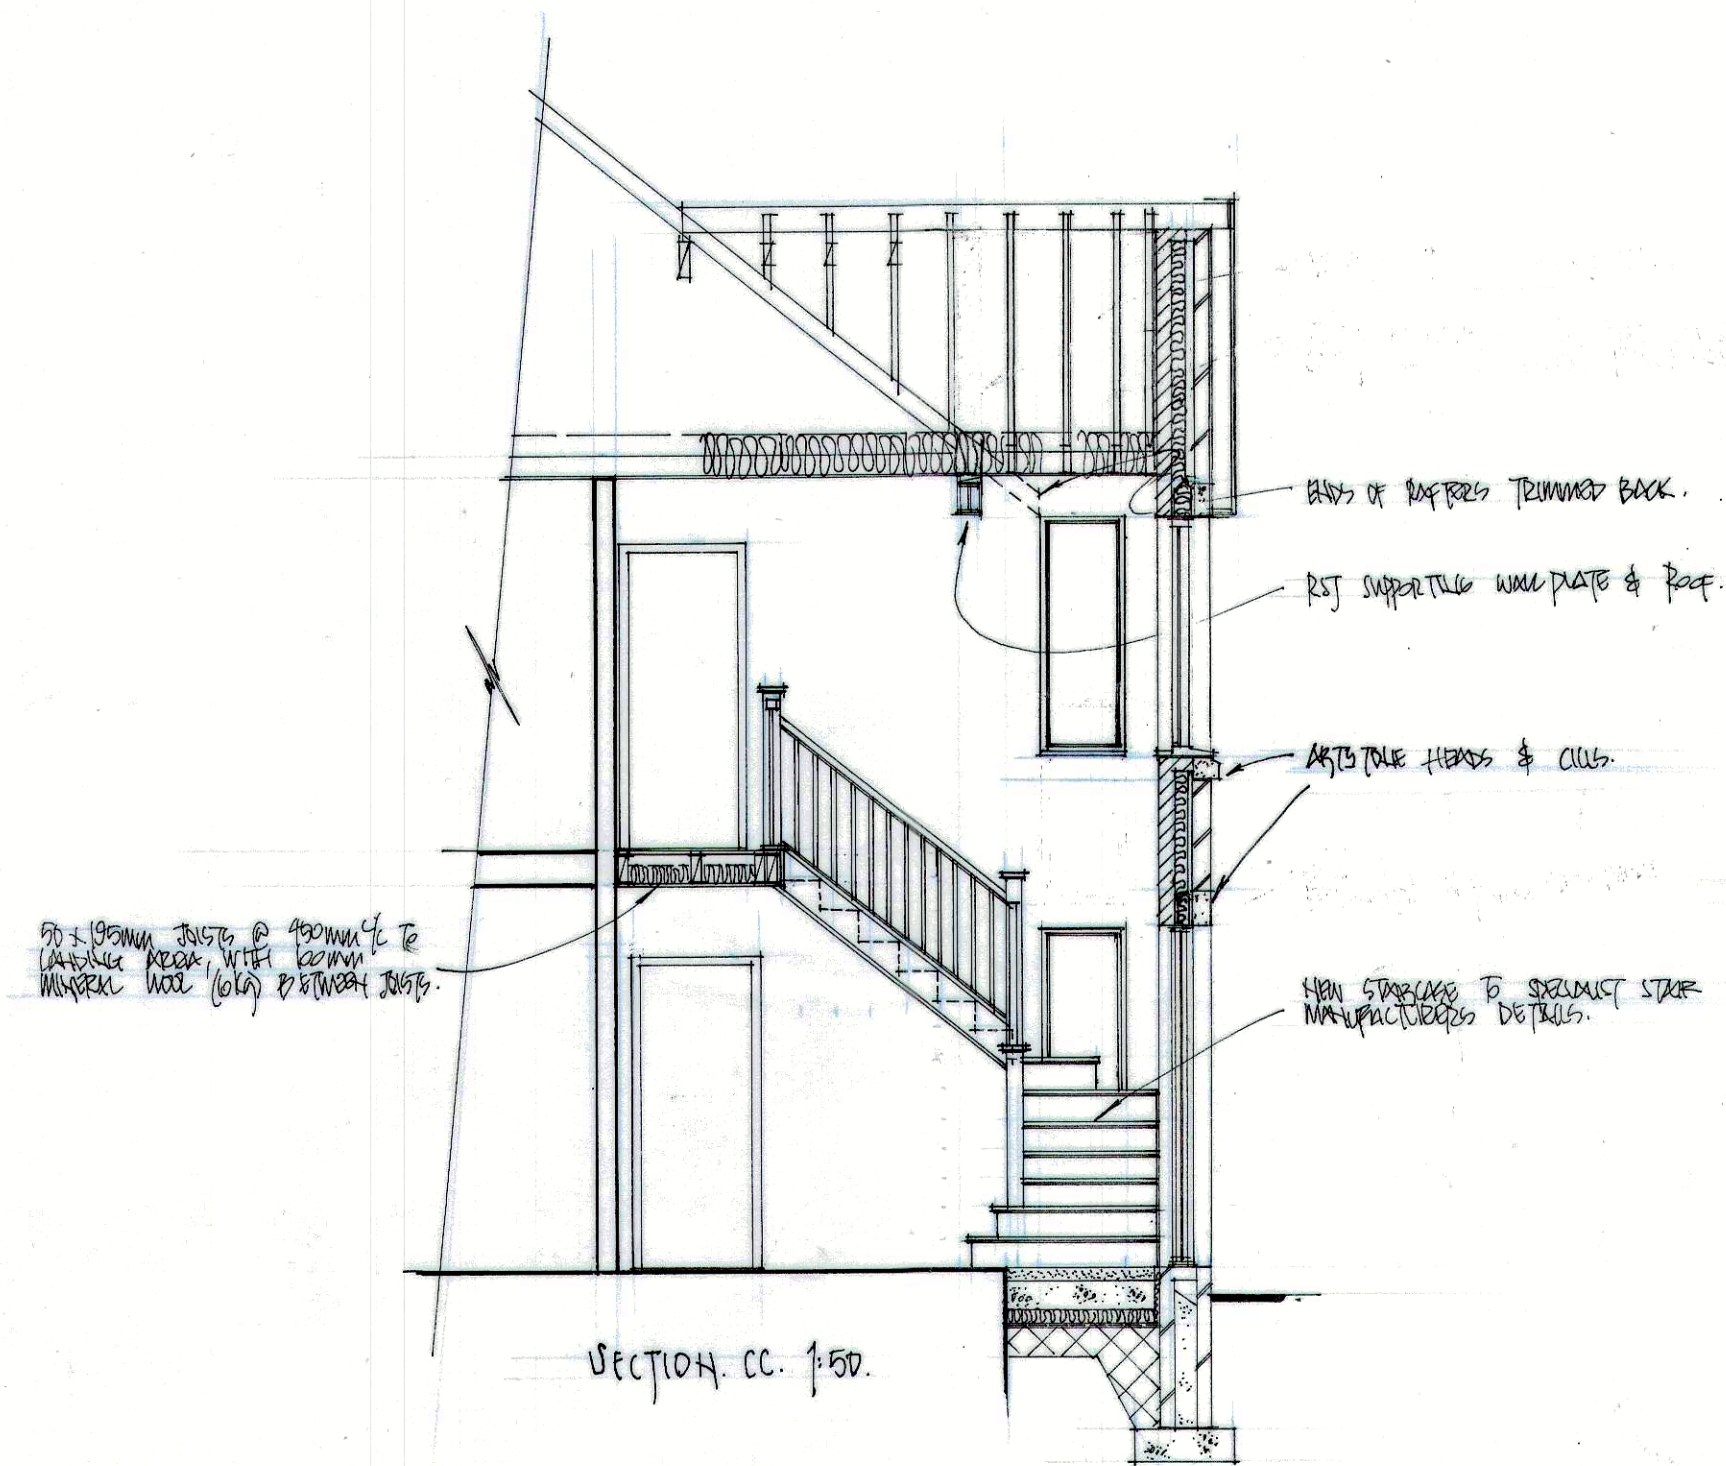

1:100 SCALE BAR.

1:50 SCALE BAR.

ALL DIMENSIONS TO BE CHECKED ON SITE.
ALL ELEMENTS OF STRUCTURE TO BE SHOWN.
FIRE RESISTING.

client
DEBRA WEILD
5 KNOWSLEY PARK LANE.
PRESCOT.
L34 5HA.

project
TWO STOREY PITCHED ROOF EXTENSIONS TO
FRONT & SIDE & SINGLE STOREY PITCHED
ROOF EXTENSION TO REAR.

title
EXTG. PLANS & ELEVATIONS & SECTION CC.

scale
1:50, 1:100

drawn by
01.

date
SEPT. 2013.