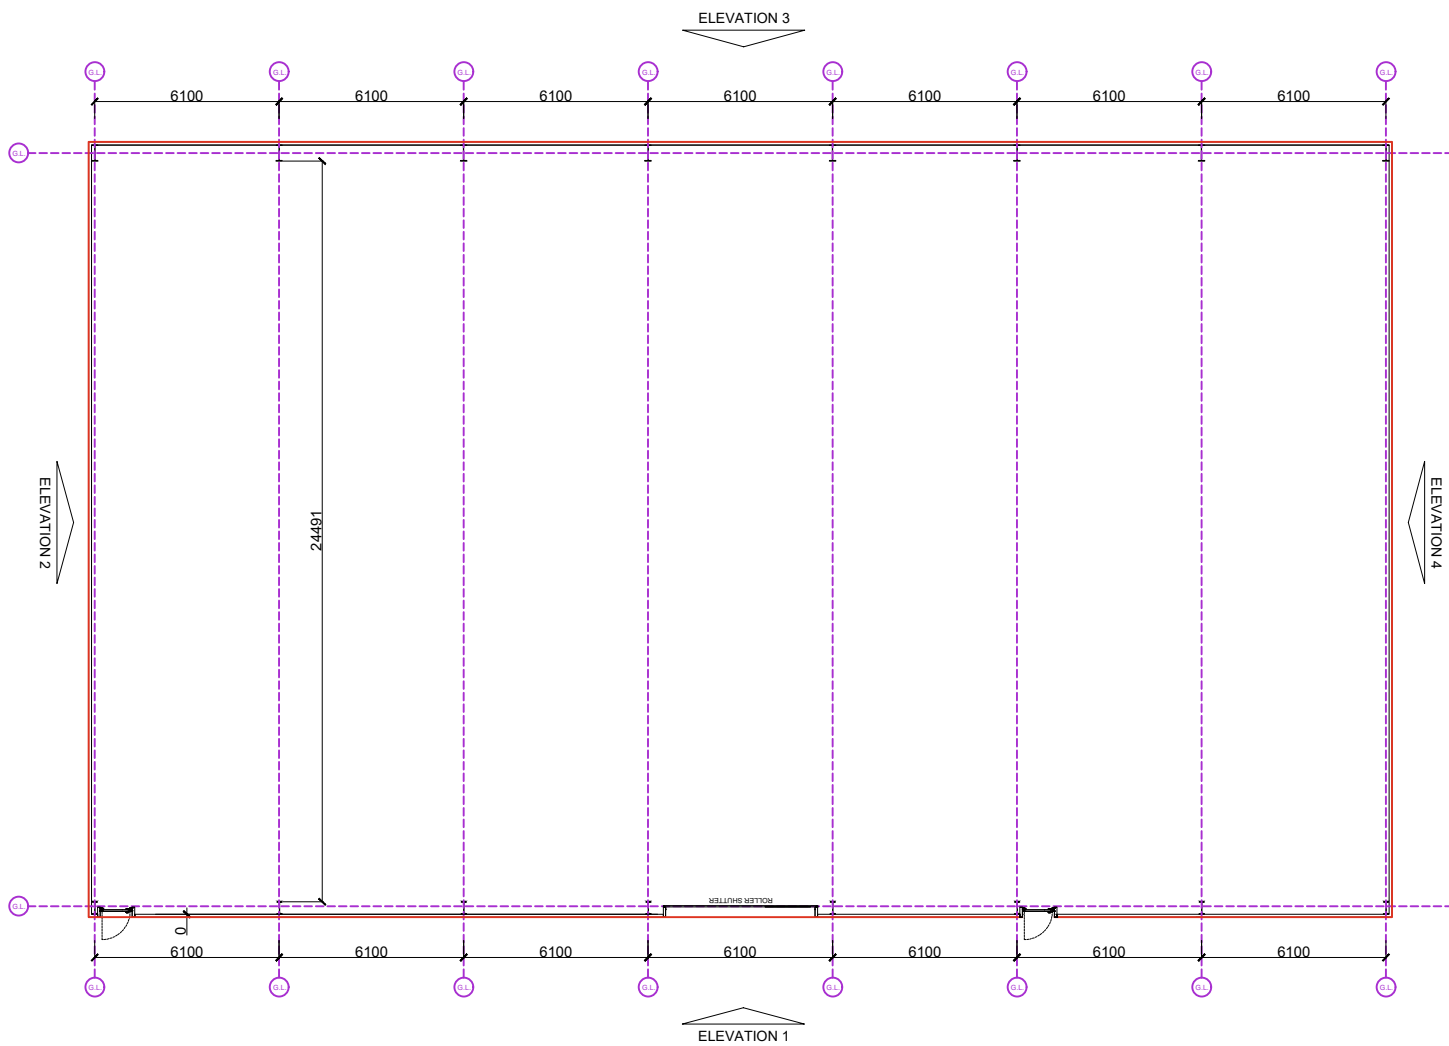
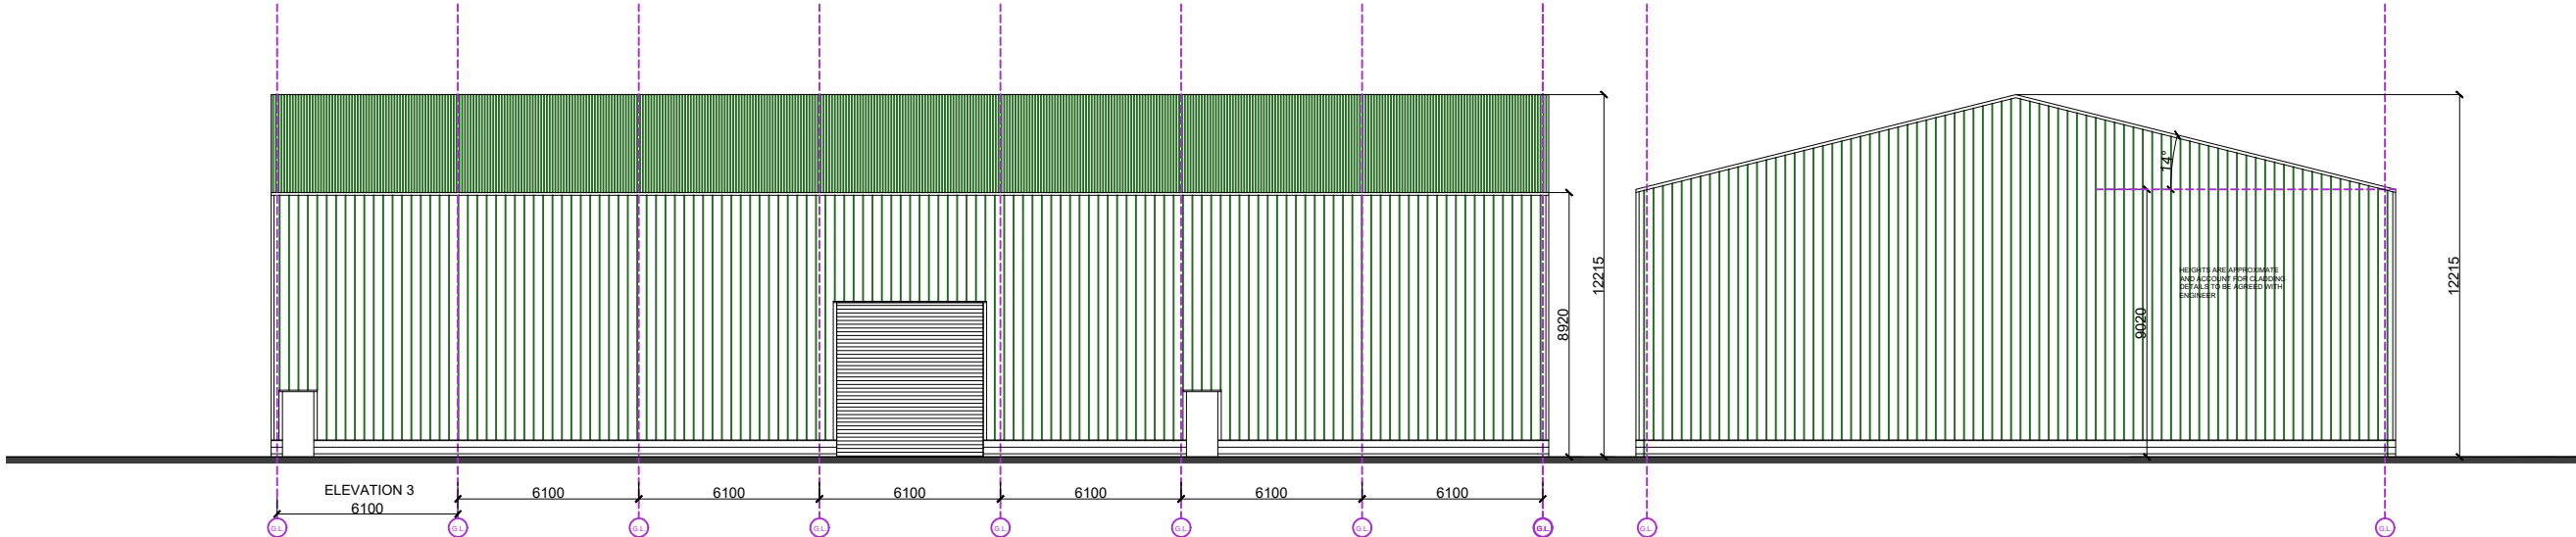
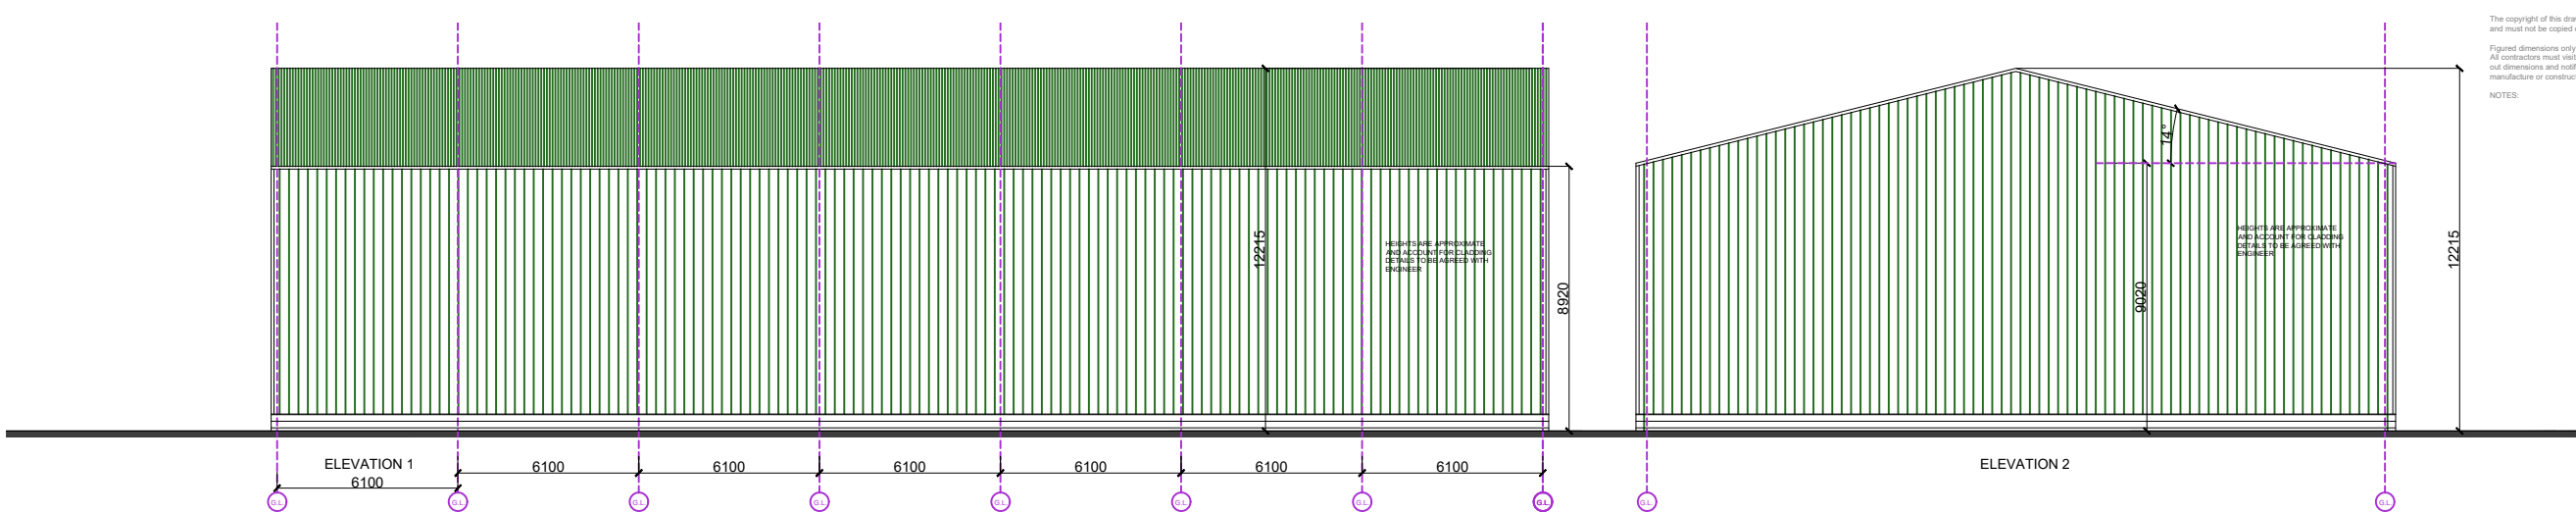


Client:
Mulberry Waste Limited

Project:
New Buildings at Stockpit Road, L33 7TQ

Drawing Title:
Proposed New Building Plan and Elevations

Drawn:	Checked:	Paper Size:	Scale:	Date:
PL	PL	A3	1:250	FEB 2025
Project No:	24 - 852	Drawing No:	01-03	Revision:
				A