


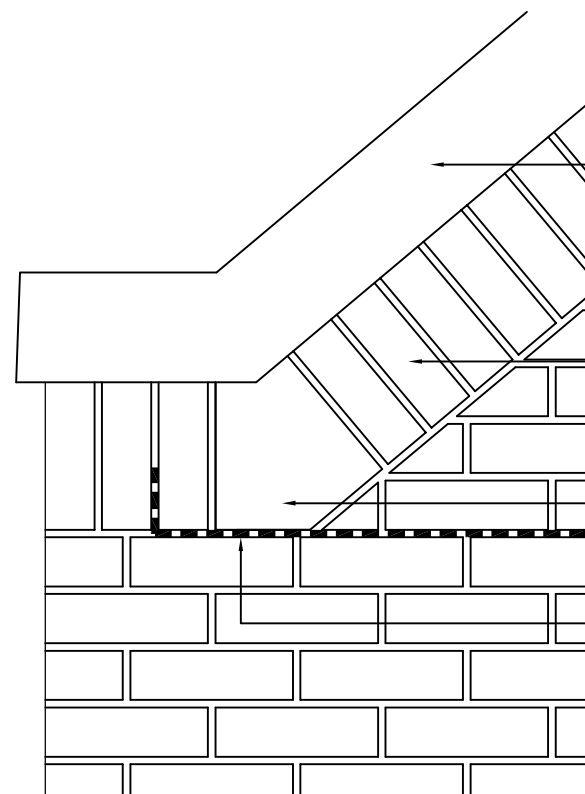

Red Sandstone GRP coping to match colour of band courses


Soldier course feature brickwork to parapet wall. Brick to match main body brickwork

Special brick infill pieces


30x5mm M.S. strap (galv. or s.s.) embedded in bed course

Note:
All details to be in accordance with manufacturers standard details


TYPICAL GABLE EAVES DETAIL
@ 45° PITCH 1:10

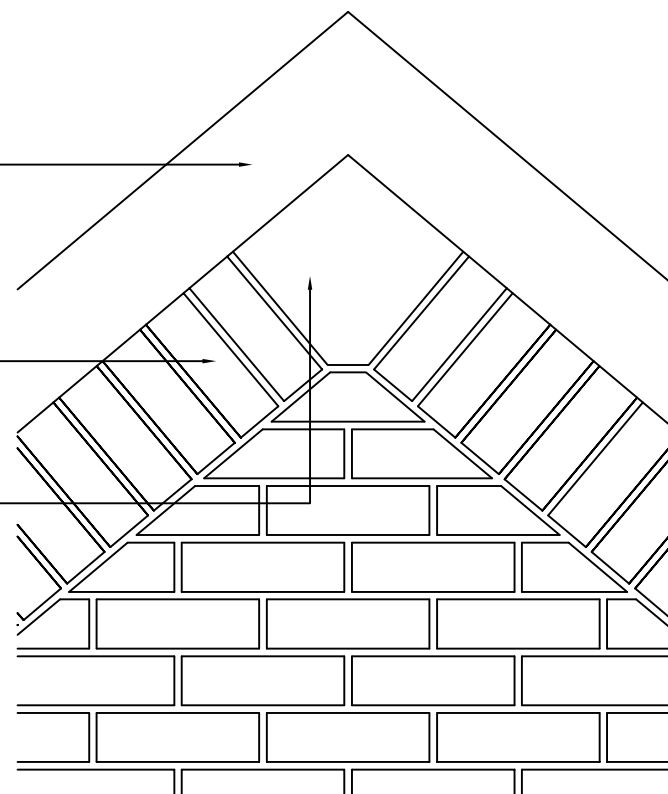


TYPICAL GABLE RIDGE DETAIL
@ 45° PITCH 1:10

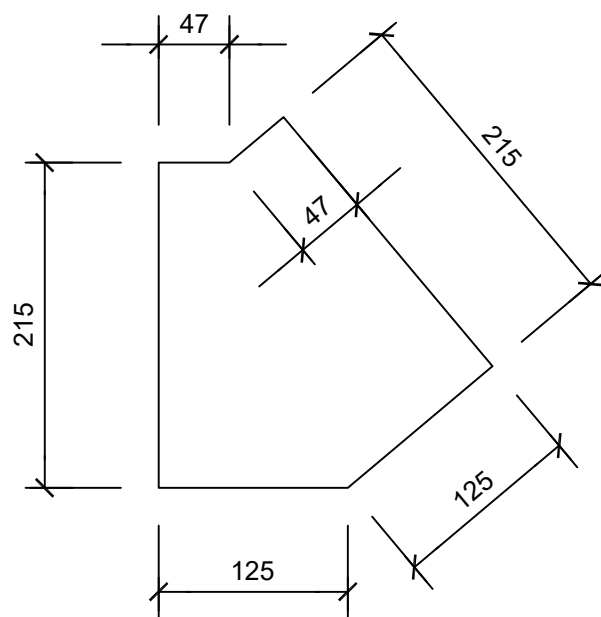

SPECIAL BRICK EAVES
PIECE 1:5

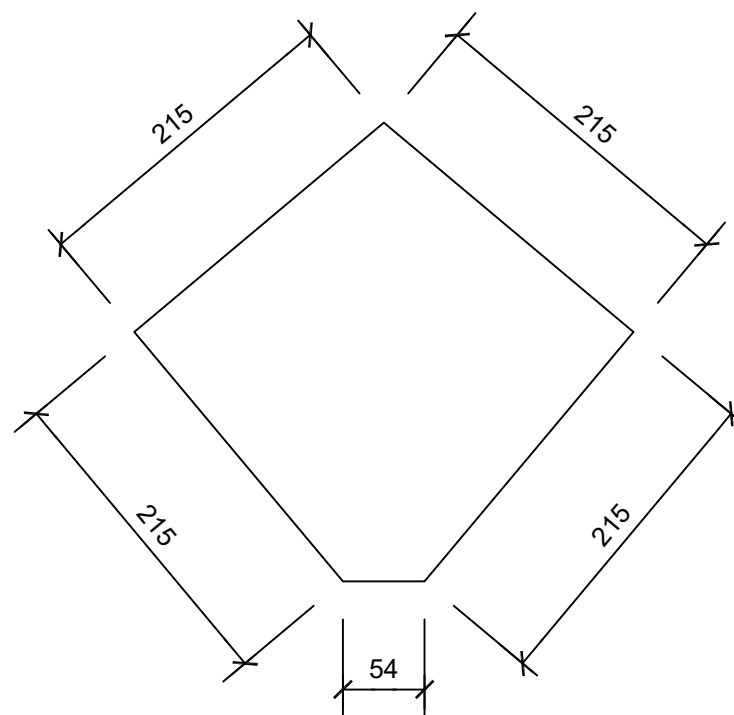

SPECIAL BRICK RIDGE
PIECE 1:5

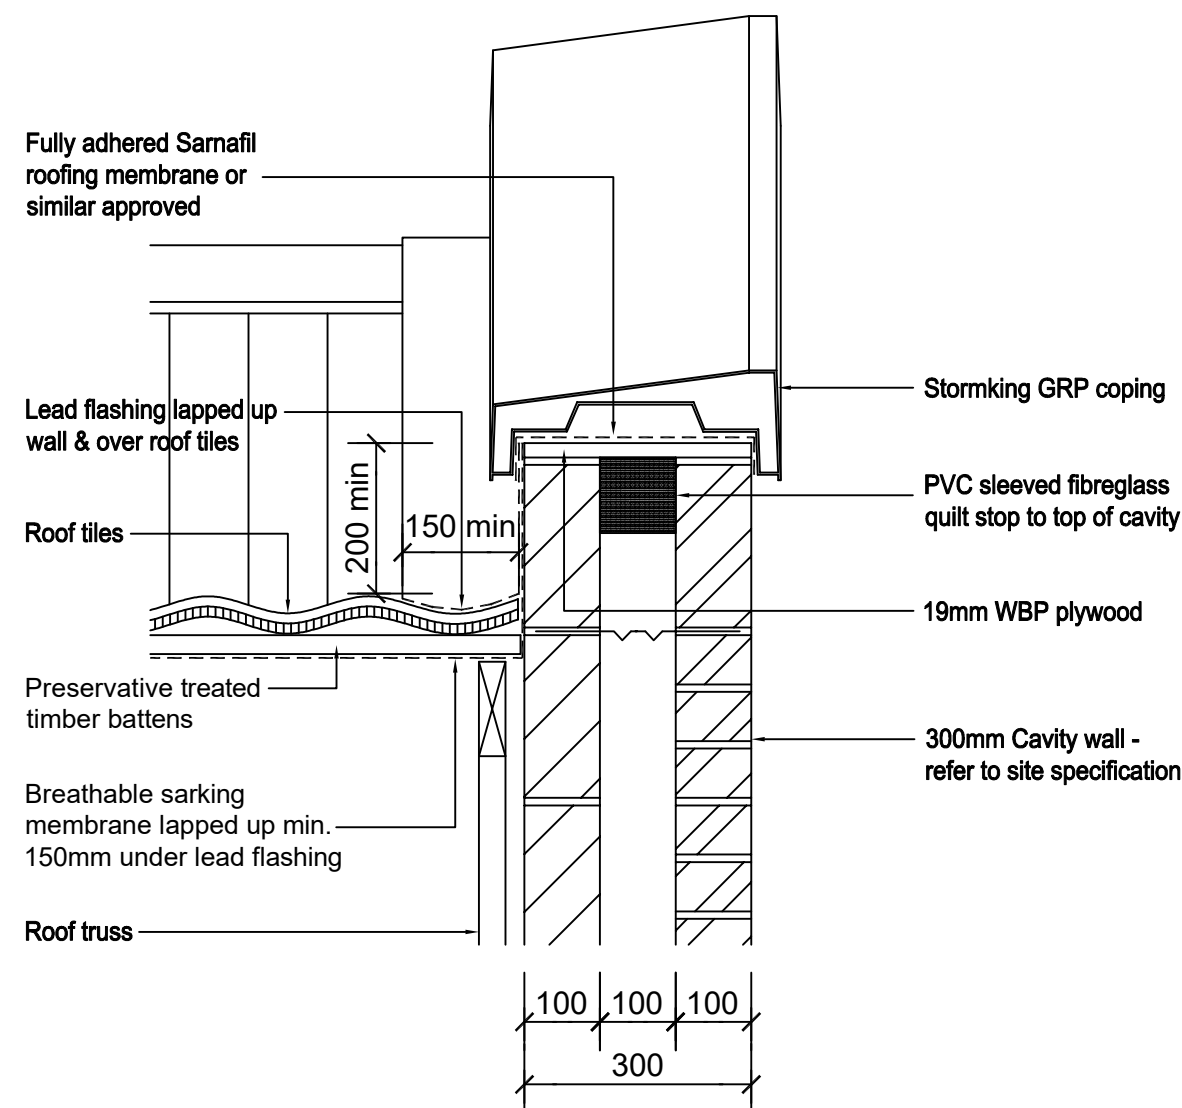

PARAPET WALL /
FLASHING DETAIL 1:10



BARRATT
MANCHESTER DIVISION

Barratt Homes (Manchester Division)
Adamson House
Towers Business Park
Didsbury
Manchester
M20 2YY

Tel: 0161 447 5800

House Type Code

CHERRYFIELD DRIVE

WARNING TO HOUSE-PURCHASERS. Property Misdescriptions Act 1991
Buyers are warned that this is a working drawing and the contents of this drawing may be subject to change at any time and alterations and variations can occur during the progress of the build process. As such the layout, form, content and dimensions of the finished construction may differ materially from those shown. Whilst we make every effort to ensure our drawings are up to date there may from time to time be an unavoidable delay in updating these due to changes in regulations and/or re-planning. Purchasers are advised to check with the Sales Adviser whether any alterations have been made to this drawing. The contents of this drawing do not constitute a contract, part of any contract or warranty.

GABLE PARAPET WALL DETAILS

Date	Jan 26
Drawn by	SAH
Checked by	
Revision	

CH/DET/14

Scale AS SHOWN @ A3