



ALL DIMENSIONS ARE IN mm UNLESS NOTED OTHERWISE	
N.G.R	E: 344405 N: 390996
DIRECTIONS TO SITE: TAKE SPEKE HALL AVE AND WESTERN AVE TO SPEKE BLVD/A561. HEAD SOUTH ON SPEKE HALL AVE. AT THE ROUNDABOUT, TAKE THE 5TH EXIT AND STAY ON SPEKE HALL AVE. TURN RIGHT ONTO WESTERN AVE. GO THROUGH THE ROUNDABOUT, GET ON CRONTON RD/A5080 IN TARBOCK GREEN. FROM KNOWSLEY EXPY/A5300, TURN RIGHT ONTO SPEKE BLVD/A561. CONTINUE TO FOLLOW SPEKE BLVD. USE THE LEFT LANE TO TAKE THE A5300 RAMP TO MANCHESTER/M62/SOUTHPORT/M57/HUYTON/MERSERLY MULTIMODAL GTWY/KNOWSLEY SAFARI PK. KEEP LEFT, SLIGHT LEFT ONTO KNOWSLEY EXPY/A5300. USE ANY LANE TO TAKE THE M62(E)/M62(W)/A5080 RAMP TO MANCHESTER/LIVERPOOL/HUYTON, TAKE WILSON RD TO LATHOM RD IN HUYTON, AT TARBOCK ROUNDABOUT, TAKE THE 2ND EXIT ONTO CRONTON RD/A5080, TURN RIGHT ONTO WILSON RD, CONTINUE ONTO HUYTON HEY RD, CONTINUE ONTO LATHOM RD. DESTINATION IS ON THE RIGHT SITE.	
NOTES:	
REV	A. Issued for Approval
SPD	HK 14.12.23
BY	CH
DATE	
GallifordTry	
WOLVEY - HINKLEY - LEICESTERSHIRE - LE10 3JF Tel: +44 (0)1455 222792 Fax: +44 (0)1455 222758	
cornerstone	
CORNERSTONE	
Cell Name	LATHOM ROAD SW
Cell ID No	N/A
CORNERSTONE	VF
30824000	24535_0
Site Address / Contact Details	
HUYTON MERSEYSIDE L36 7TX	
Drawing Title: SITE LOCATION MAPS	
Purpose of Issue:	PLANNING
Dwg Rev:	
Drawing Number:	100
Surveyed By:	SH
Original Sheet Size:	A3
Issue:	
Drawn:	SPD
Date:	14.12.23
Checked:	HK
Date:	14.12.23
Issue:	A

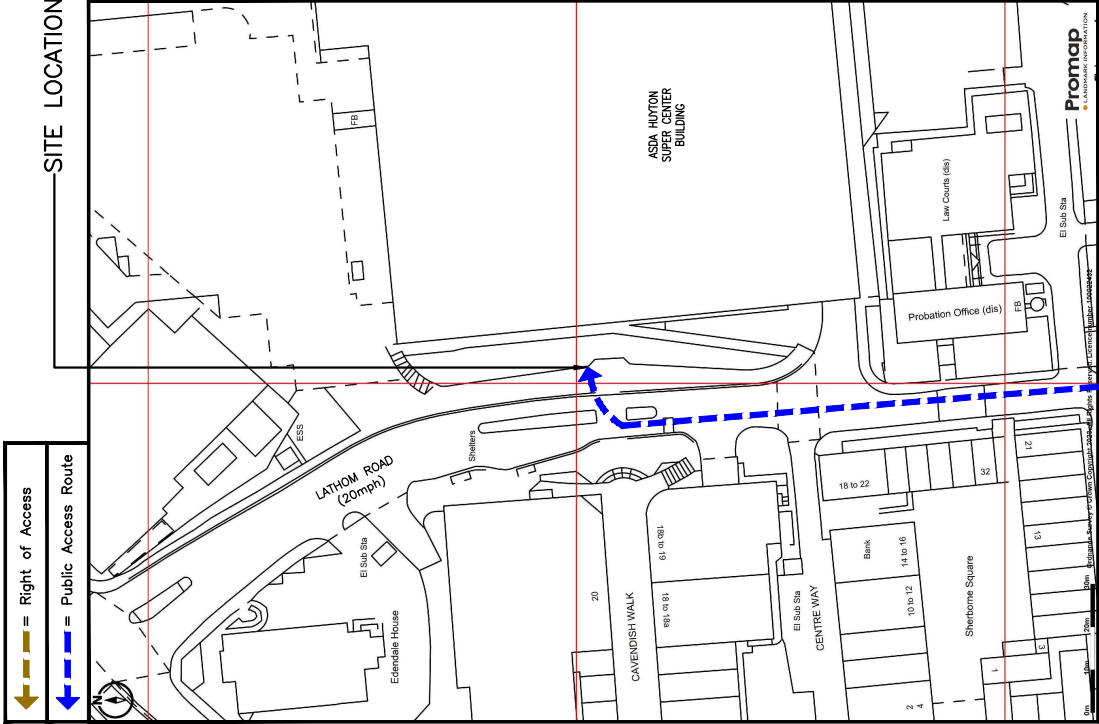

DETAILED SITE LOCATION

(Scale 1:1250)
Based upon Ordnance Survey map extract
with the permission of the Controller of
Her Majesty's Stationary Office.
Crown copyright.
Licence No. 100057710

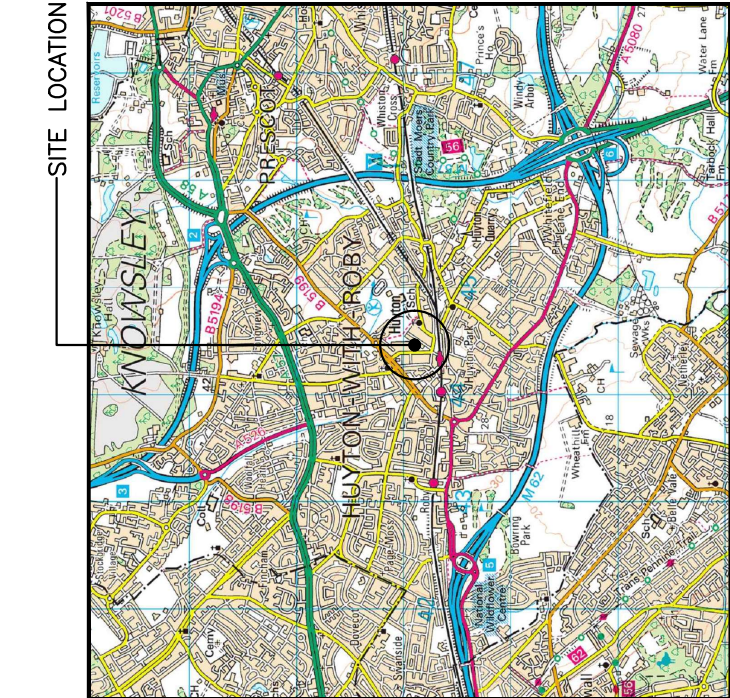

SITE LOCATION

(Scale 1:50000)
Ordnance Survey map extract
based upon Landranger map series
with the permission of the controller of
Her Majesty's Stationary Office
Waldon Telecom licence no. 100057710
Crown copyright.
0 500 1000 1500 2000 2500m
1:50000



SITE PHOTOGRAPH

These drawings comply with VF Standard ICNIRP guidelines, under configuration VU7F
Designed in accordance with Cornerstone documents: SDN0007v1.0 & SDN0009v6.0