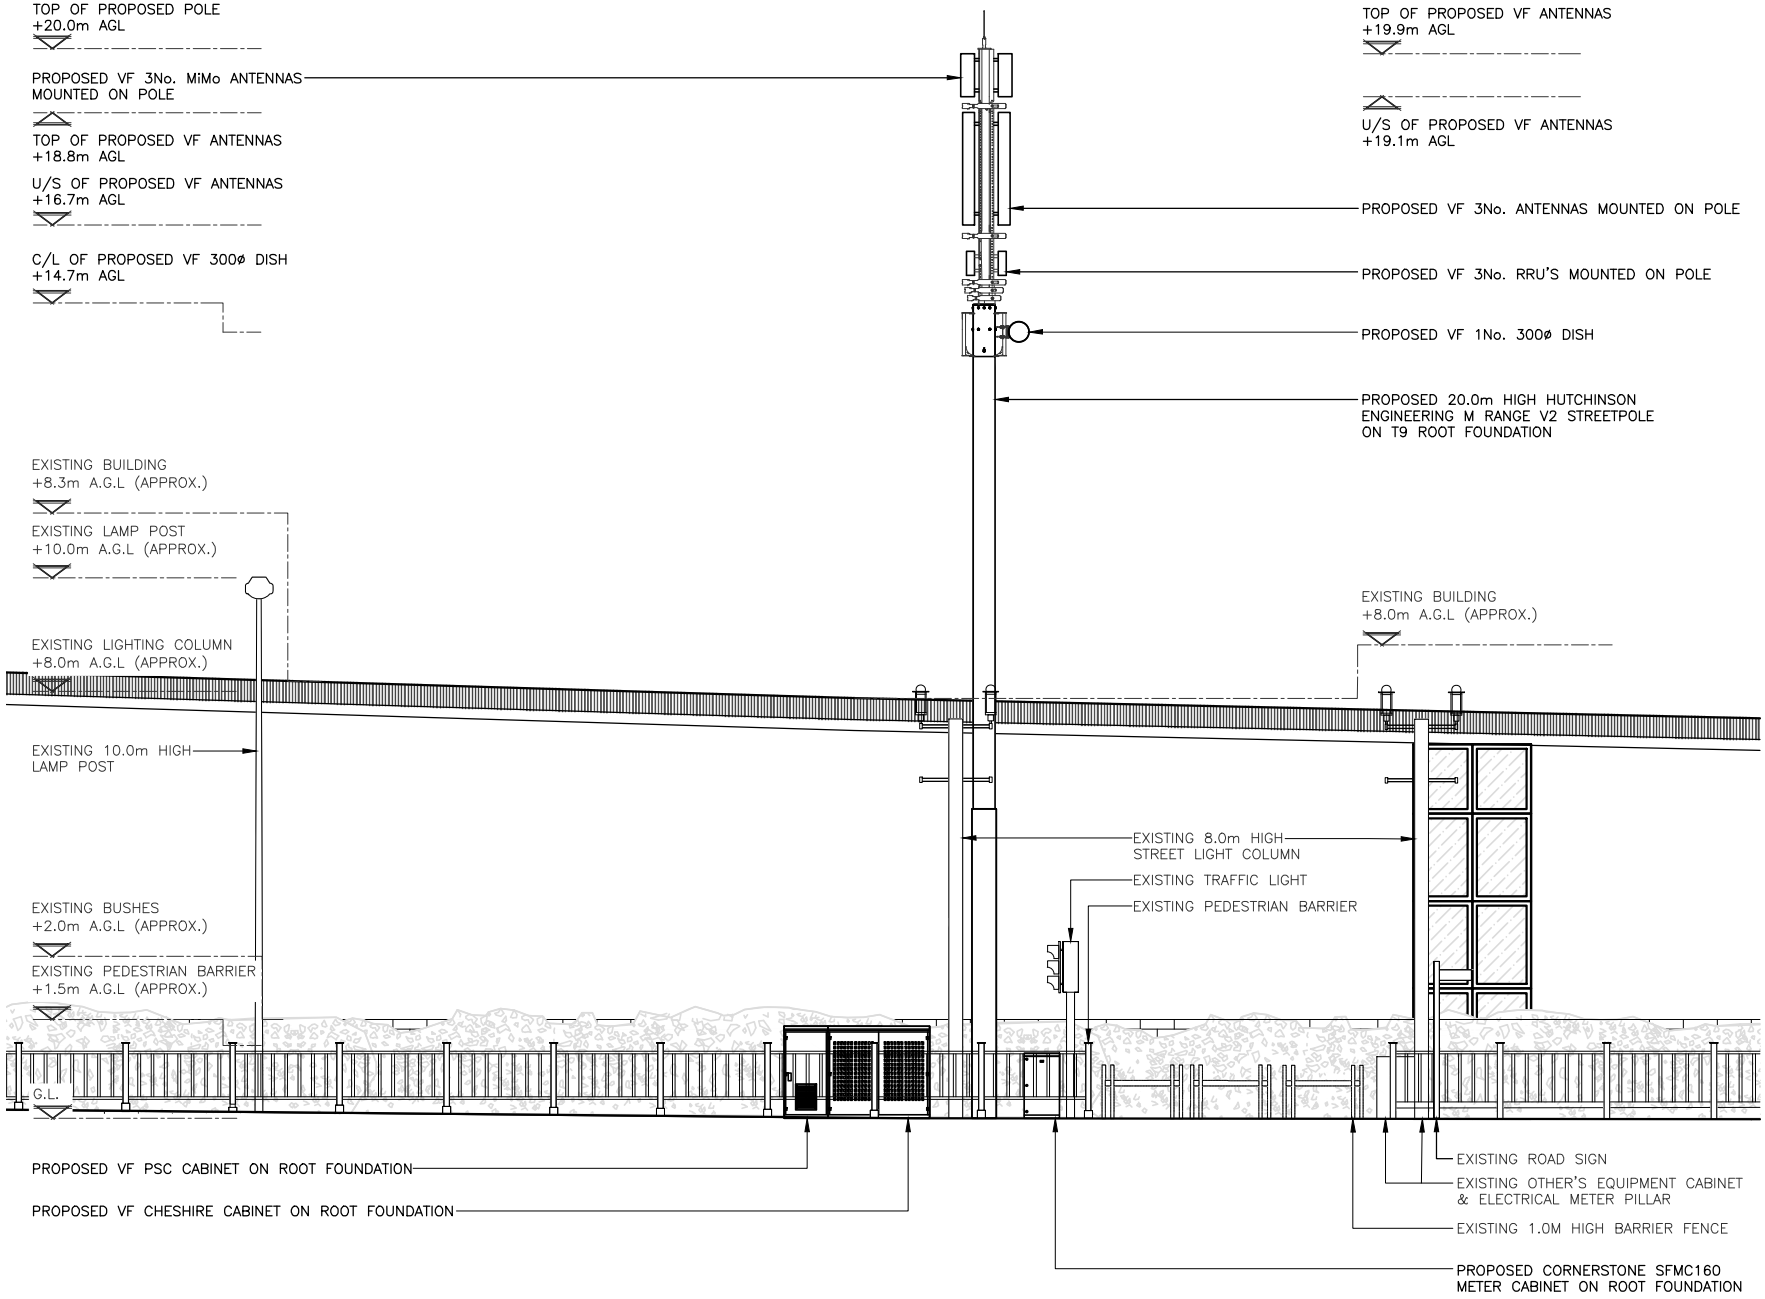

PROPOSED SITE ELEVATION

(1:100)

0 1 2 3 4 5m
1:100

These drawings comply with VF Standard ICNIRP guidelines, under configuration VU7F
Designed in accordance with Cornerstone documents: SDN0007v1.0 & SDN0009v6.0

ALL DIMENSIONS ARE IN mm UNLESS NOTED OTHERWISE

N.G.R E: 344405 N: 390996

NOTES:

REV	MODIFICATION	BY	CH	DATE
A	Issued for Approval	SPD	HK	14.12.23

GallifordTry
WOLVEY - HINCKLEY - LEICESTERSHIRE - LE10 3JF
Tel: +44 (0)1455 222792 Fax: +44 (0)1455 222758

CORNERSTONE

Cell Name	Opt.
LATHOM ROAD SW	A

Cell ID No

CORNERSTONE	VF	VMO2
30824000	24535_0	N/A

Site Address / Contact Details

HUYTON
MERSEYSIDE
L36 7TX

Drawing Title: PROPOSED SITE ELEVATION

Purpose of issue:	Dwg Rev:
PLANNING	A
Drawing Number: 301	
Surveyed By: SH	Original Sheet Size: A3 — Pack Issue:
Drawn: SPD — Date: 14.12.23 — Checked: HK — Date: 14.12.23	A

SDNT0005 Version 1.3