
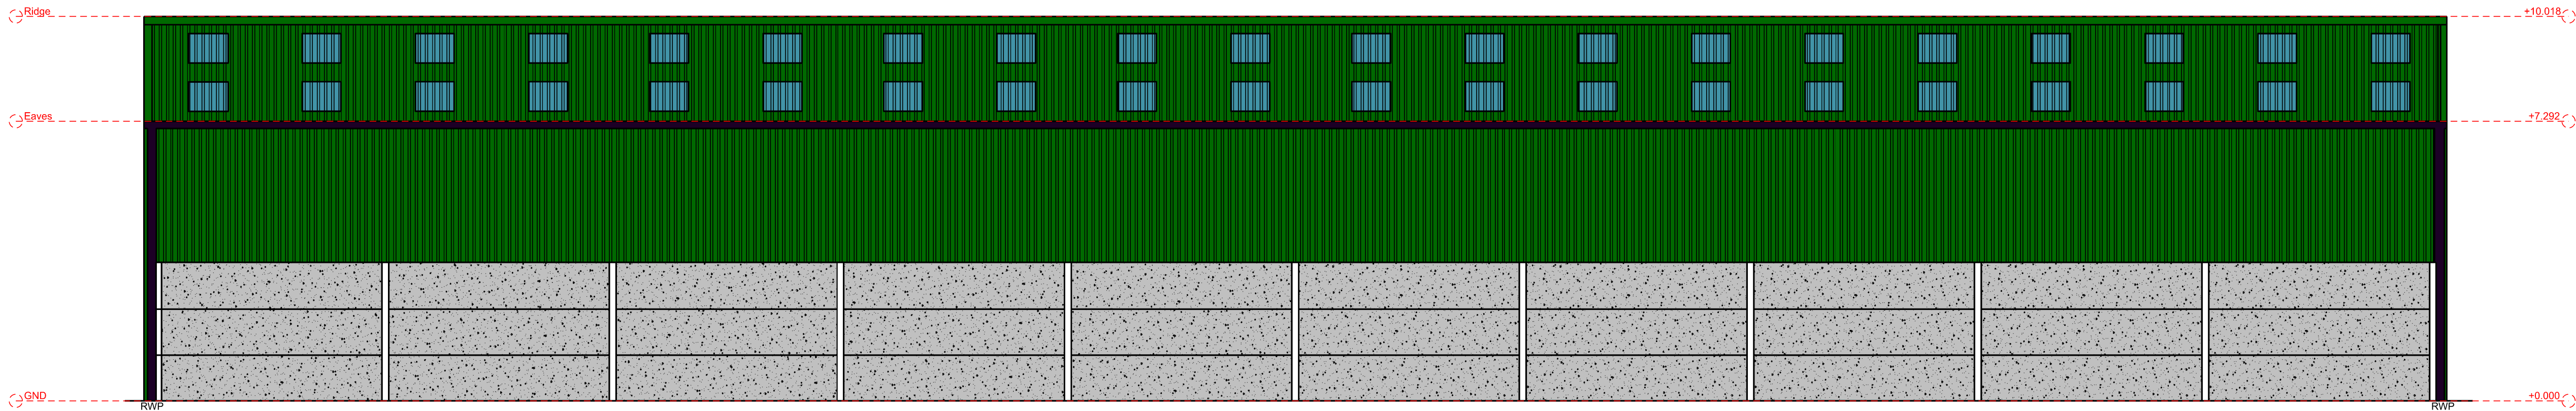


Notes

Proposed Materials:


Elevations:
Box Profile Plastisol Coated Metal
Sheeting (Juniper Green)
Precast Concrete Panels to 3.6m
(180mm x 6096mm x 1200mm) x 3
Plastisol Coated Metal Flashing's

Roof:
Box Profile Plastisol Coated Metal
Sheeting Anti Condensation (Juniper
Green)
GRP Roof Lights

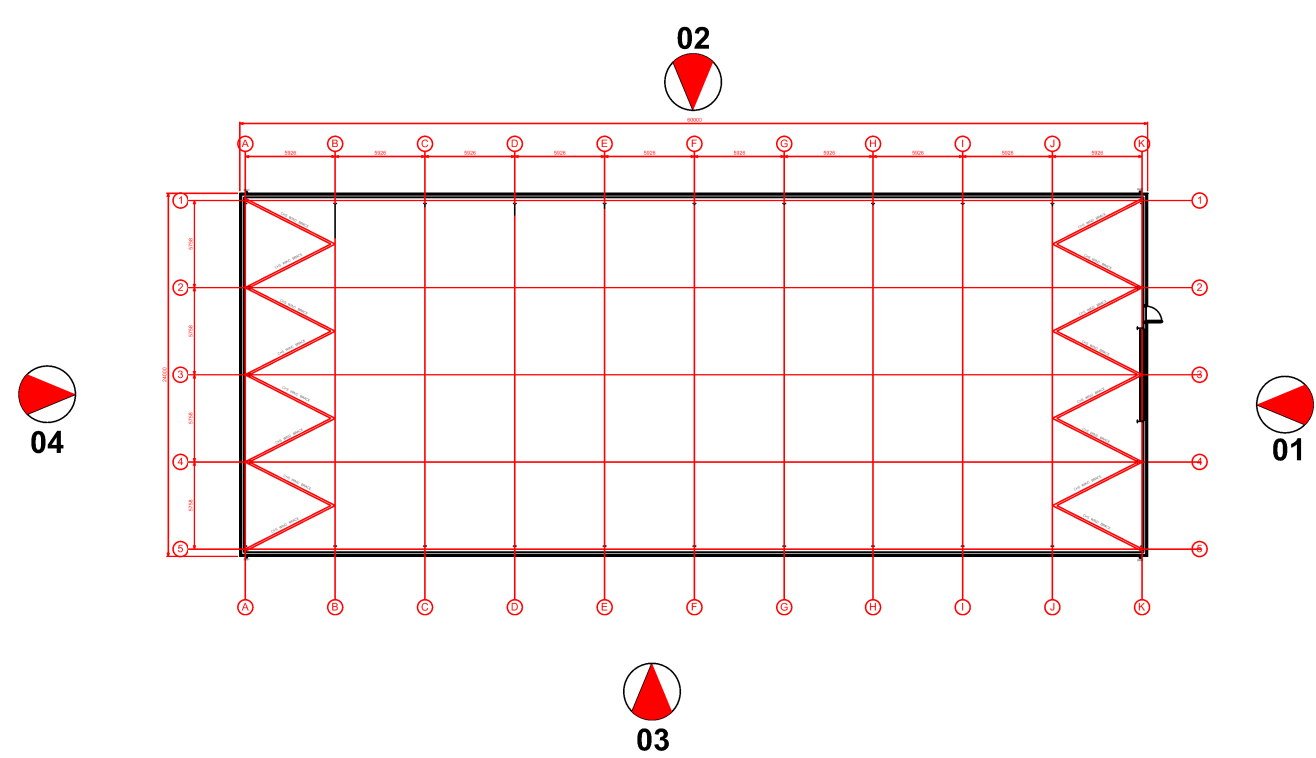


Proposed Elevation 02

Scale: 1:100 @ A1

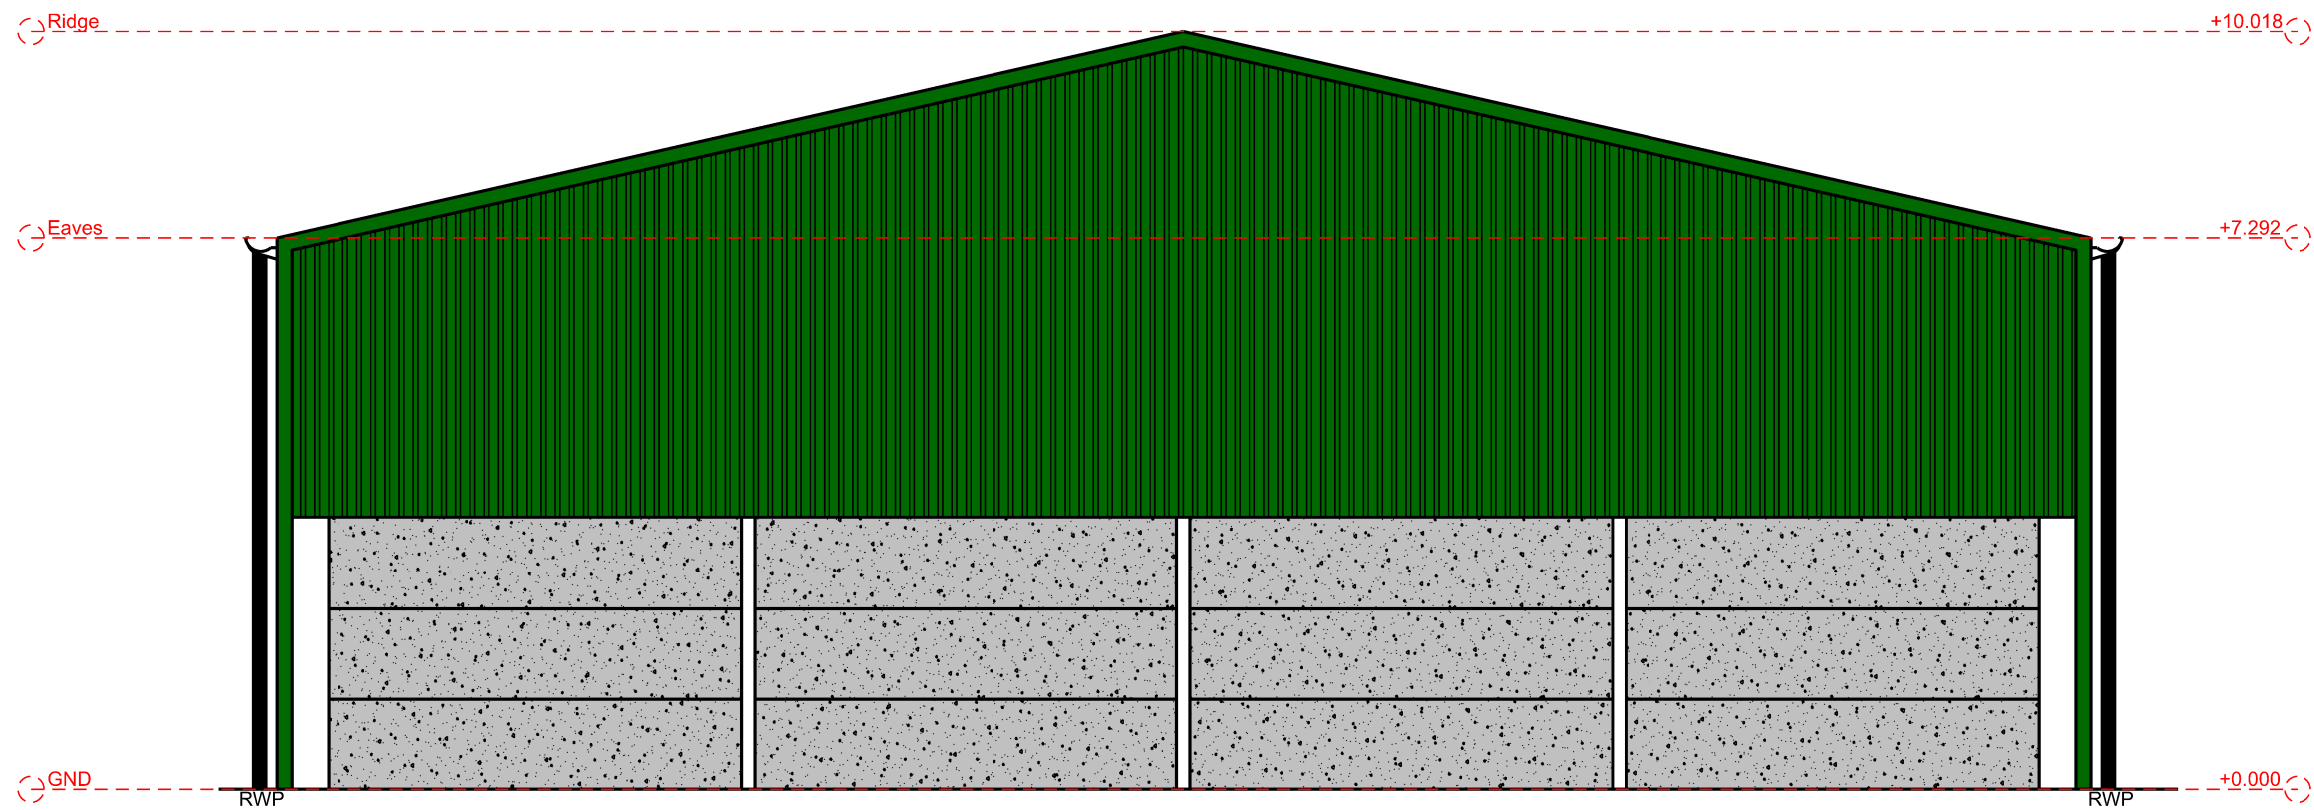



Proposed Elevation 04

Scale: 1:100 @ A1

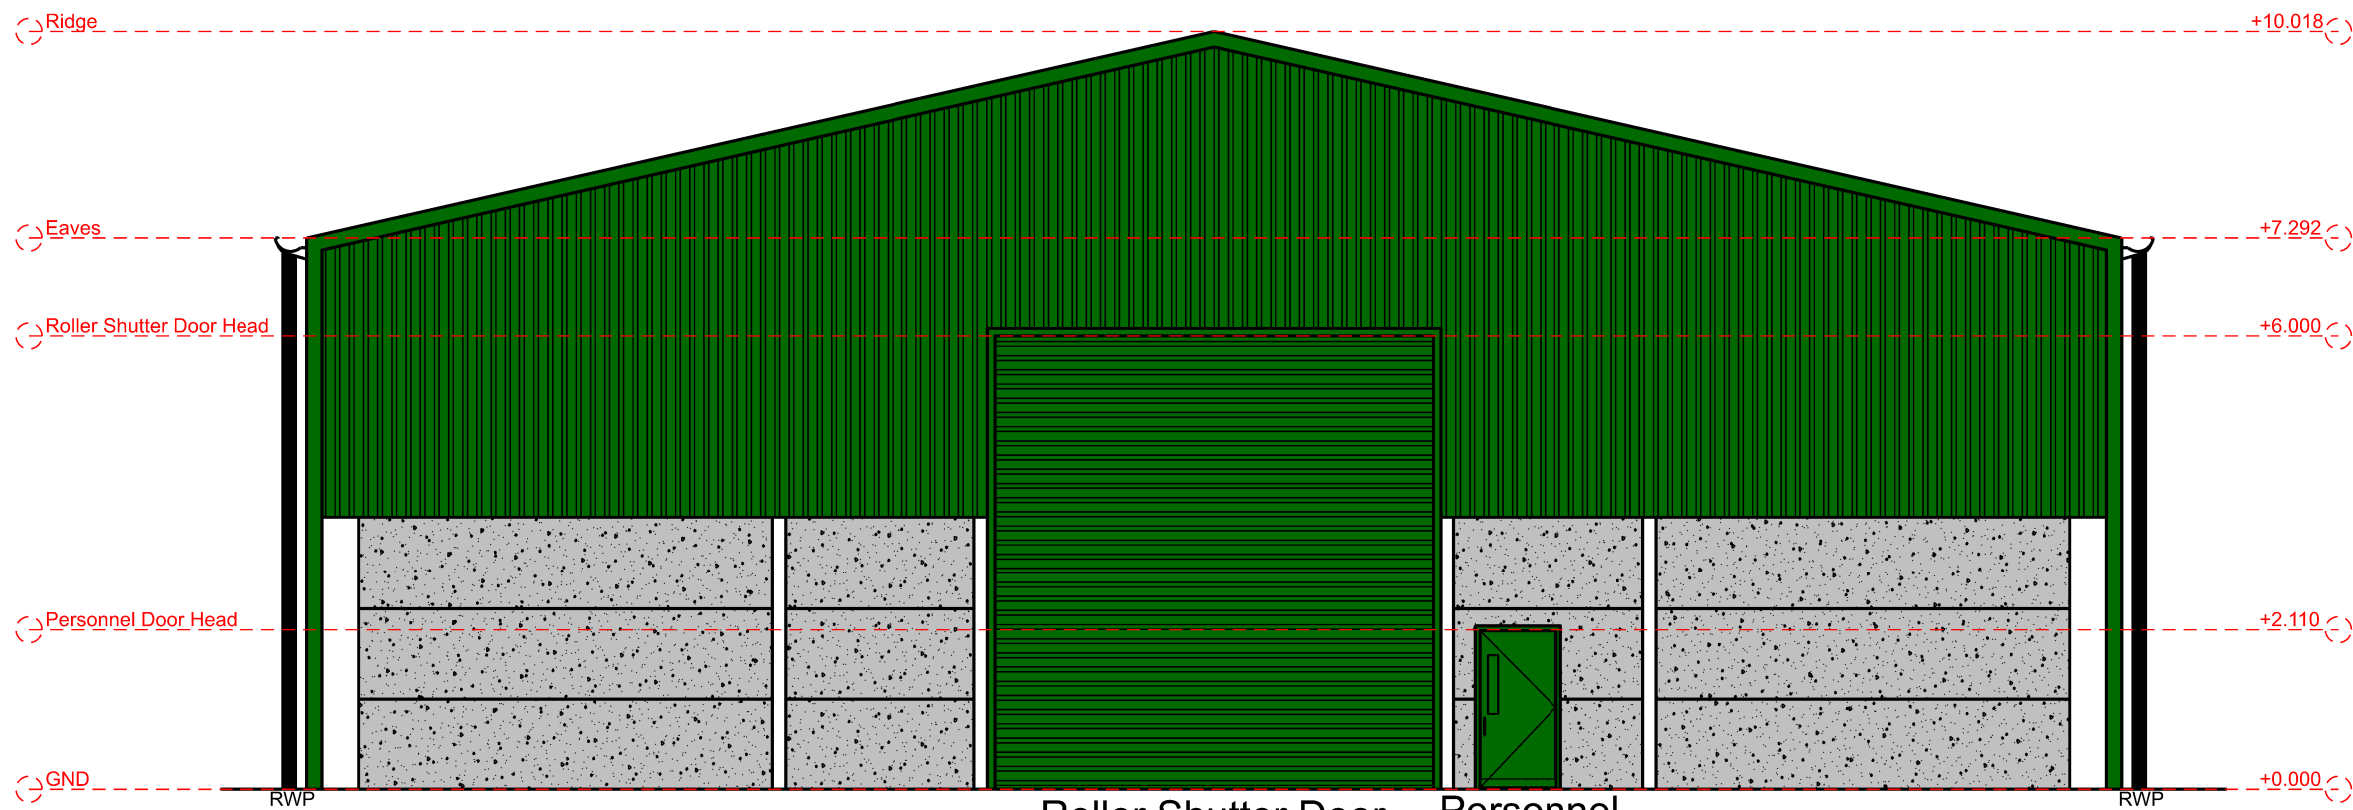

Proposed Elevation 01

Scale: 1:100 @ A1

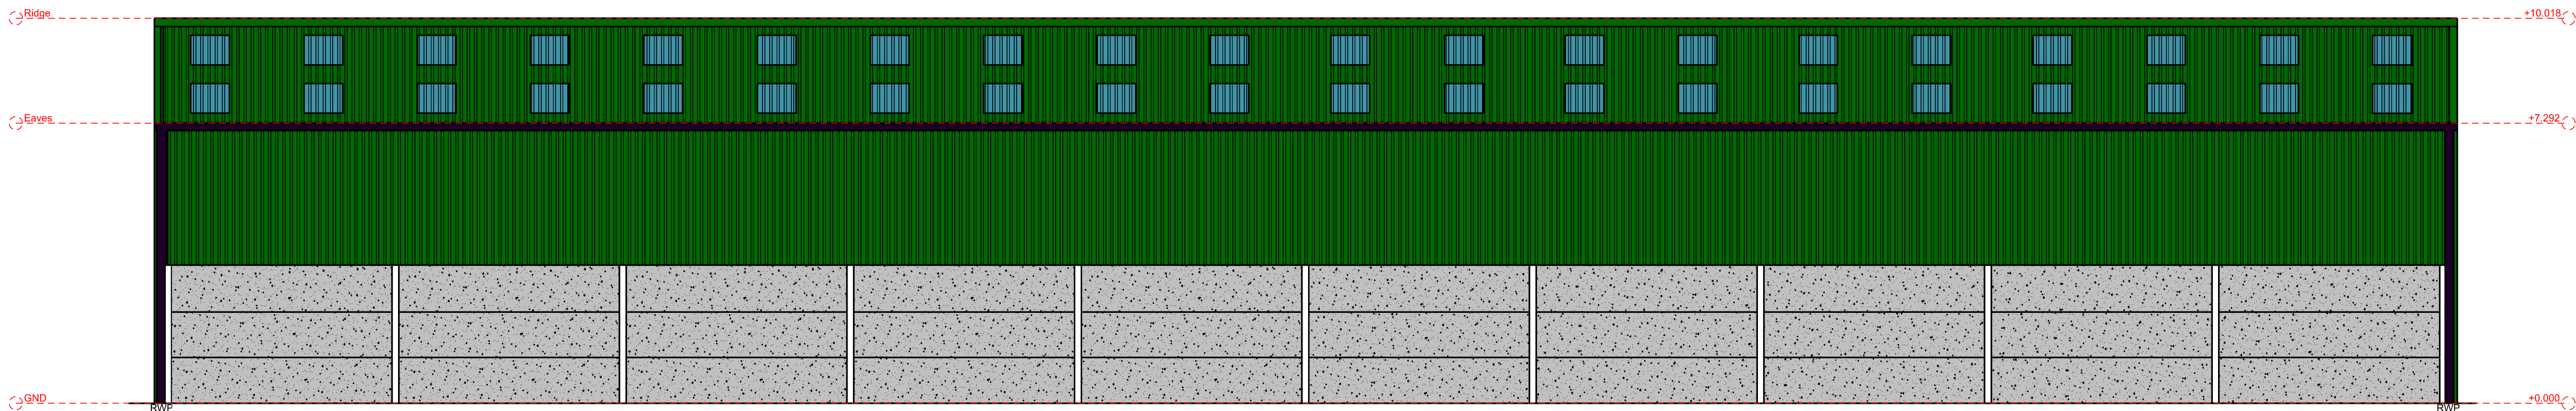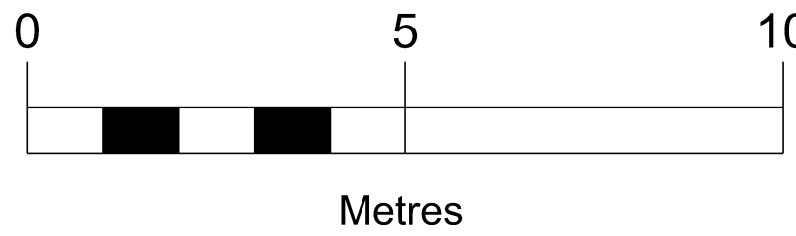

Proposed Elevation 03

Scale: 1:100 @ A1

Copyright: All rights reserved. This drawing must not be reproduced without permission from Acland Bracewell Surveyors Limited. Do not scale off this drawing. All dimensions are to be checked on site by contractor / sub contractor. Any discrepancies to be reported to Acland Bracewell Surveyors Limited.

Rev	Date	Revision notes	By
DWG No	X792 157 007 PL03	Scale 1:100	Rev
Client		Drawing Title	
R.E & S. Baldwin		Proposed Elevations	
Project Title		Drawn	Date
Top House Farm, Boundary Lane, Kirby, L33 3AL		KM	11.25
		Checked	Date



Acland
Bracewell