
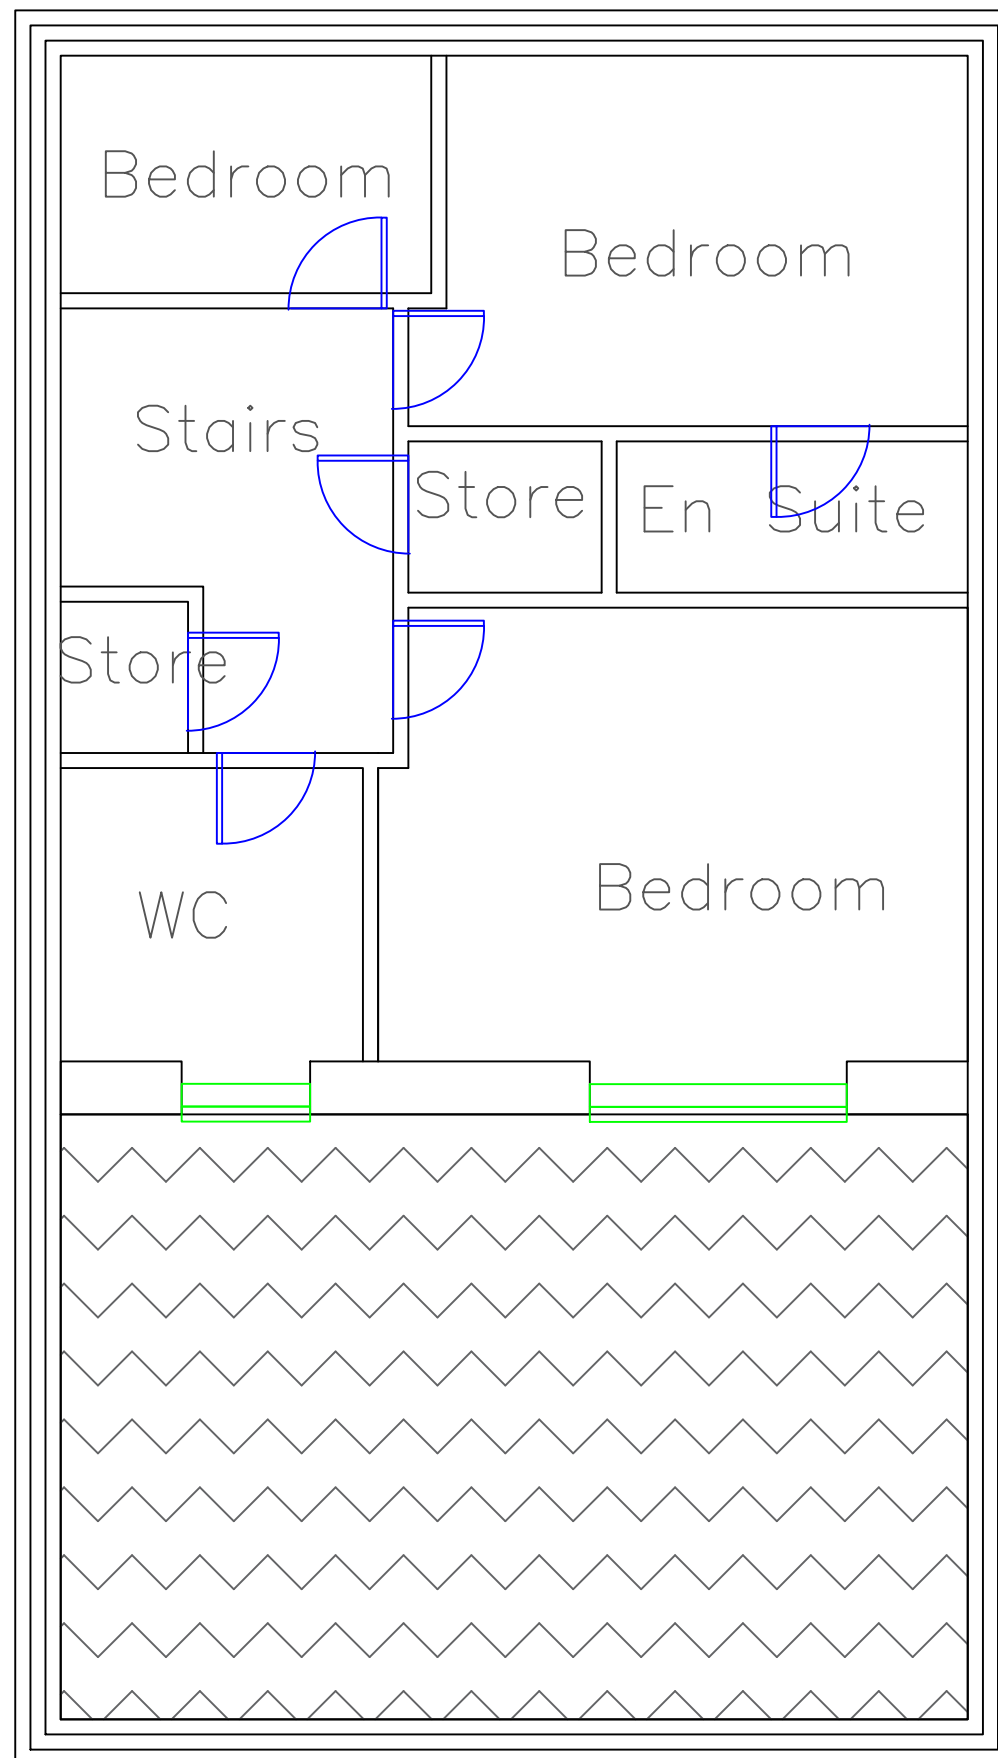


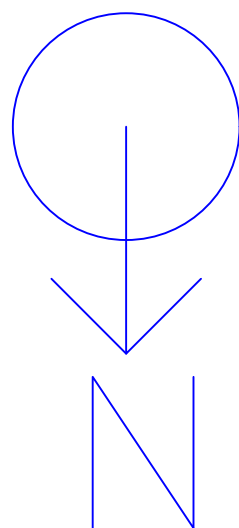

General Notes

Sheet changed to A3 as requested.

A	Scale bar and internal doors added.	21.09.24
No.	Revision/Issue	Date

Firm Name and Address

Project Name and Address

Extension
27 Caldwood Drive
Whiston
Prescot

Project
Existing Floorplan

Date
13.10.2024

Scale
1:50 @ A3

Sheet

01-E-FP