


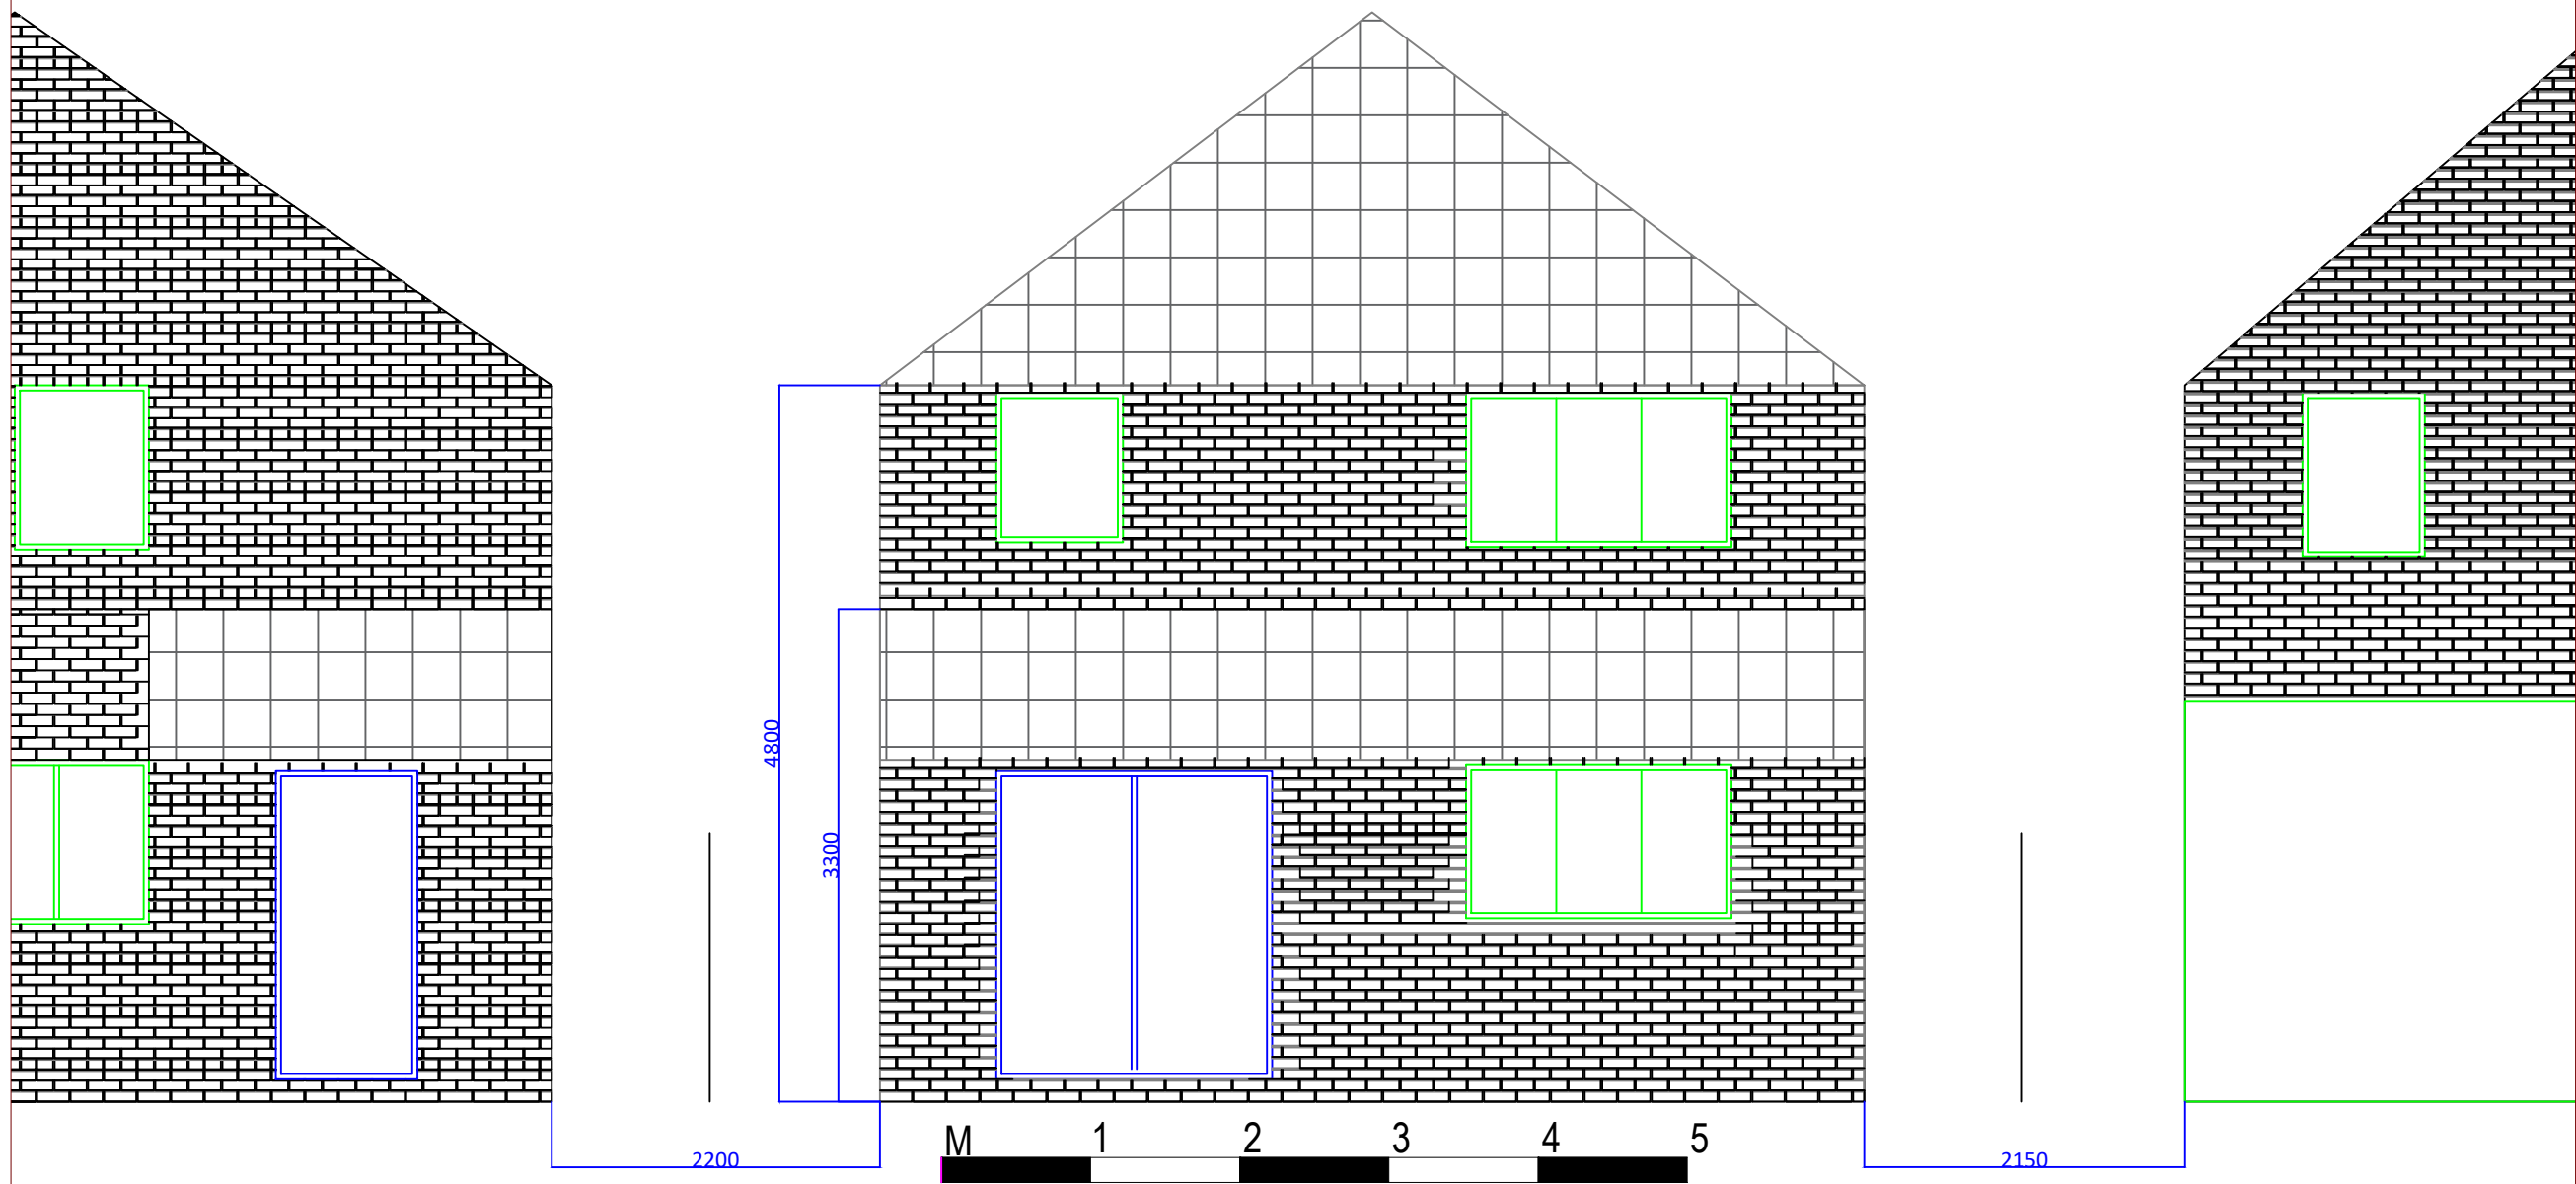

General Notes

Sheet changed to A3 as requested.
Neighbouring properties shown, with
fence lines.

B	Scale bar added	21.09.24
A	Document Origination	14.09.24
No.	Revision/Issue	Date

Firm Name and Address

Project Name and Address

Extension
27 Caldwood Drive
Whiston
L35 3XW

Project	Sheet
Ex North Elevation	01-E-EL-N
Date	
13.10.2024	
Scale	
1:50 @ A3	