


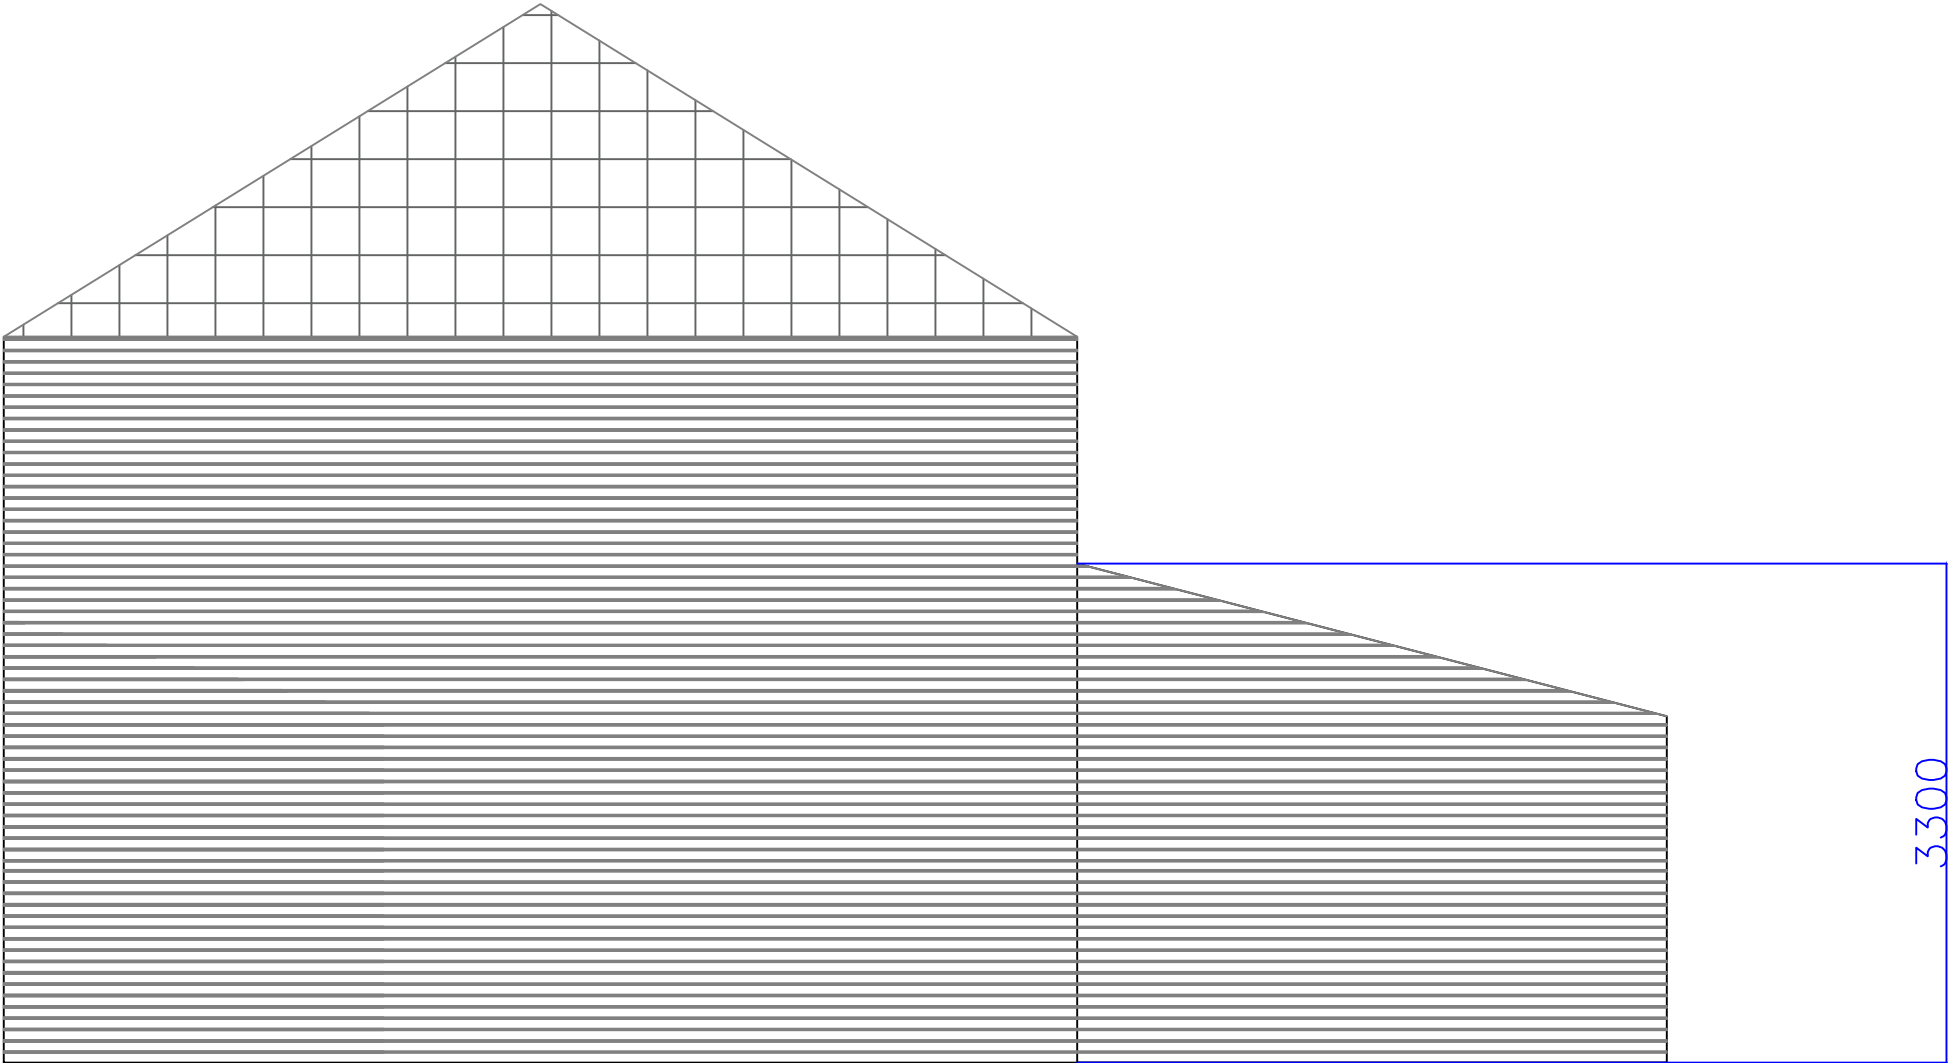

East

General Notes

Sheet changed to A3 as requested.

|     |                |      |
|-----|----------------|------|
|     |                |      |
| No. | Revision/Issue | Date |

Firm Name and Address

Project Name and Address

Extension  
27 Caldwood Drive  
Whiston  
L35 3XW

|                   |           |
|-------------------|-----------|
| Project           | Sheet     |
| Ex East Elevation | 01-E-EL-E |
| Date              |           |
| 13.10.2024        |           |
| Scale             | 1:50 @ A3 |
| 1:50 @ A3         |           |