
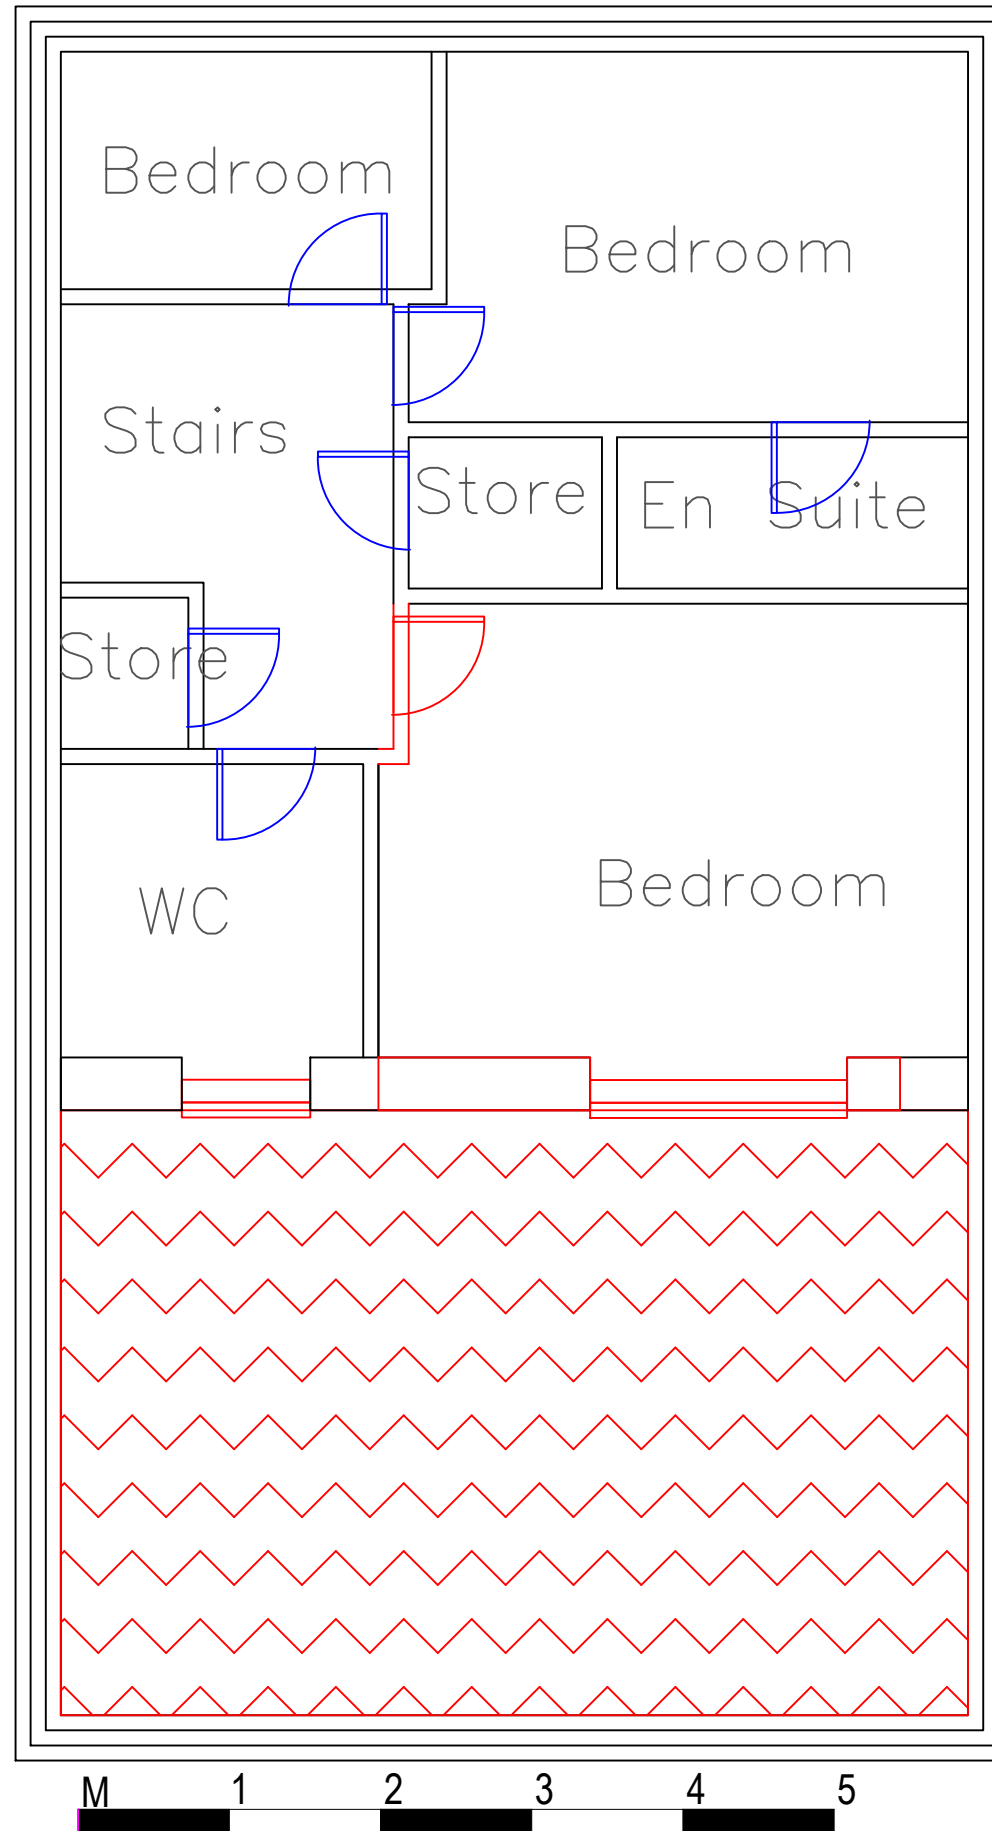


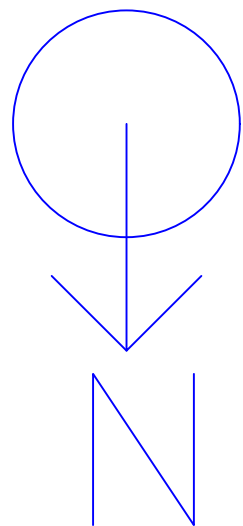

General Notes

Sheet changed to A3 as requested.

- Demolition Works (highlighted in red):
- Remove existing extension roof
 - Remove windows
 - Remove brickwork (Minimum 450mm stubs remaining)

A	Scale bar and internal doors added	21.09.24
No.	Revision/Issue	Date

Firm Name and Address

Project Name and Address

Extension
27 Caldwydd Drive
Whiston
L35 3XW

Project Demolition Floorplan	Sheet 01-D-FP
Date 13.10.2024	
Scale 1:50 @ A3	