


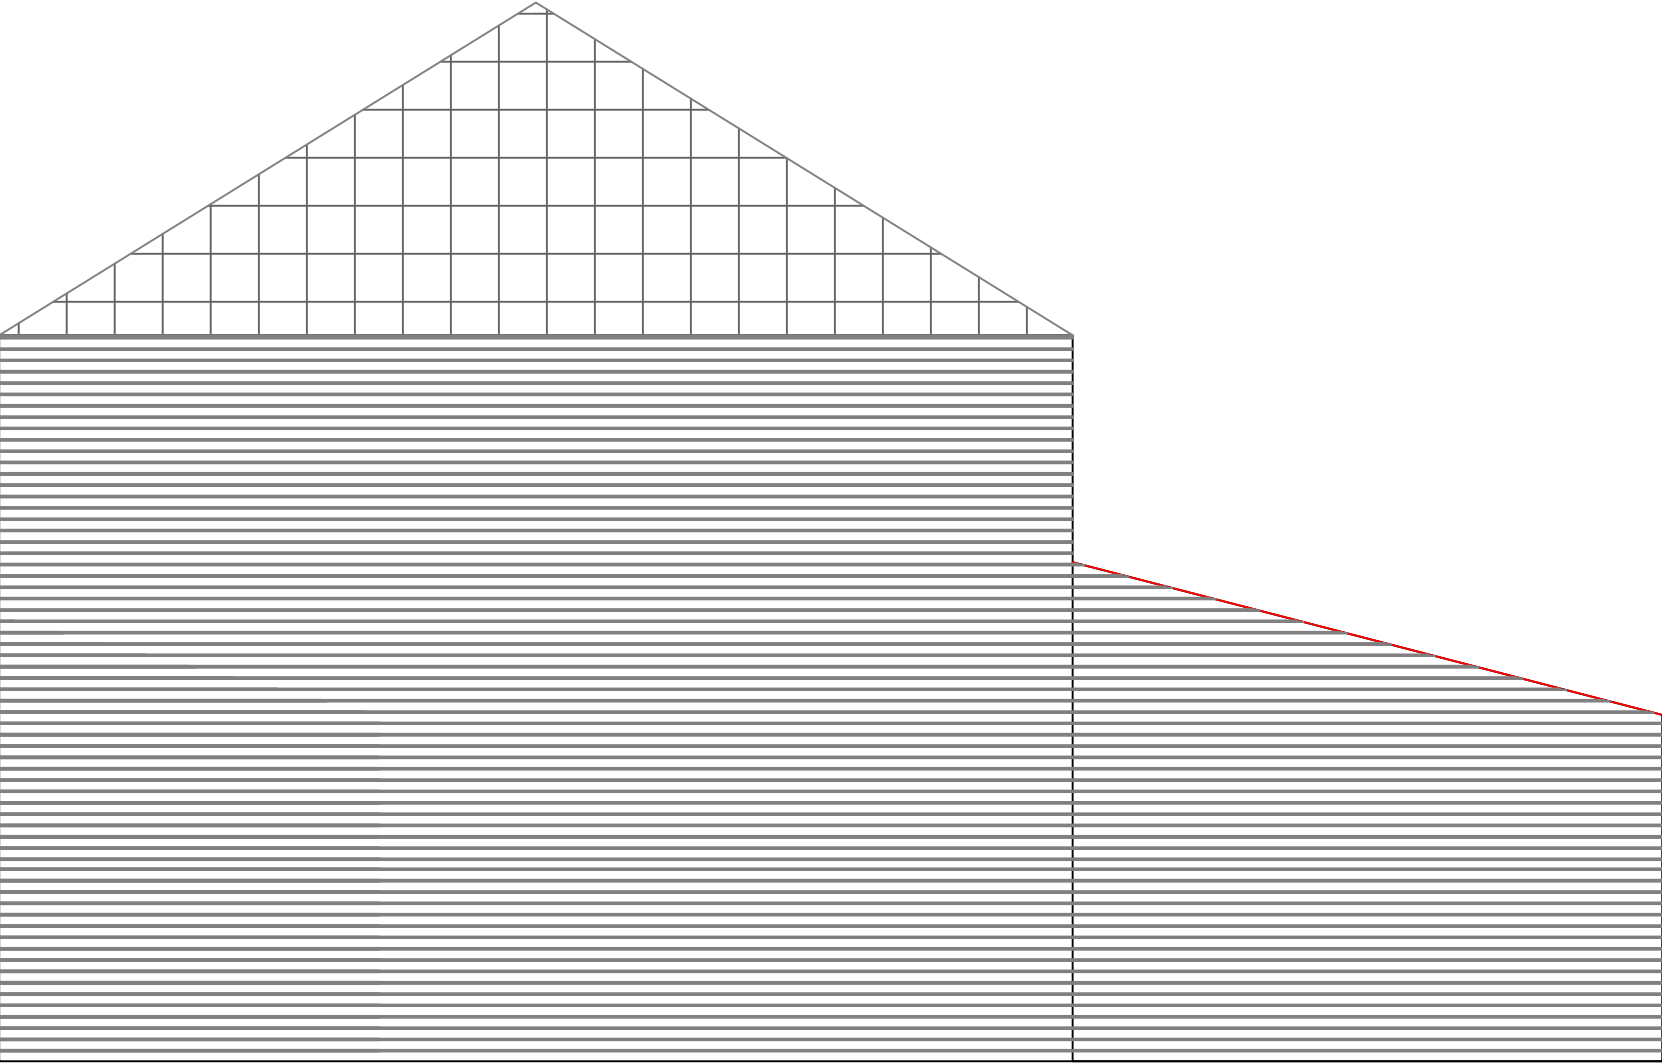

East

General Notes

Sheet changed to A3 as requested.

Demolition Works (highlighted in red):

- Remove existing extension roof
- Remove windows
- Remove brickwork (Minimum 450mm stubs remaining)

A	Scale bar added	21-09-24
No.	Revision/Issue	Date

Firm Name and Address

Project Name and Address

Extension
27 Caldwood Drive
Whiston
L35 3XW

Project	Sheet
E Demo Floorplan	01-D-EL-E
Date	
Scale	
1:50 @ A3	