
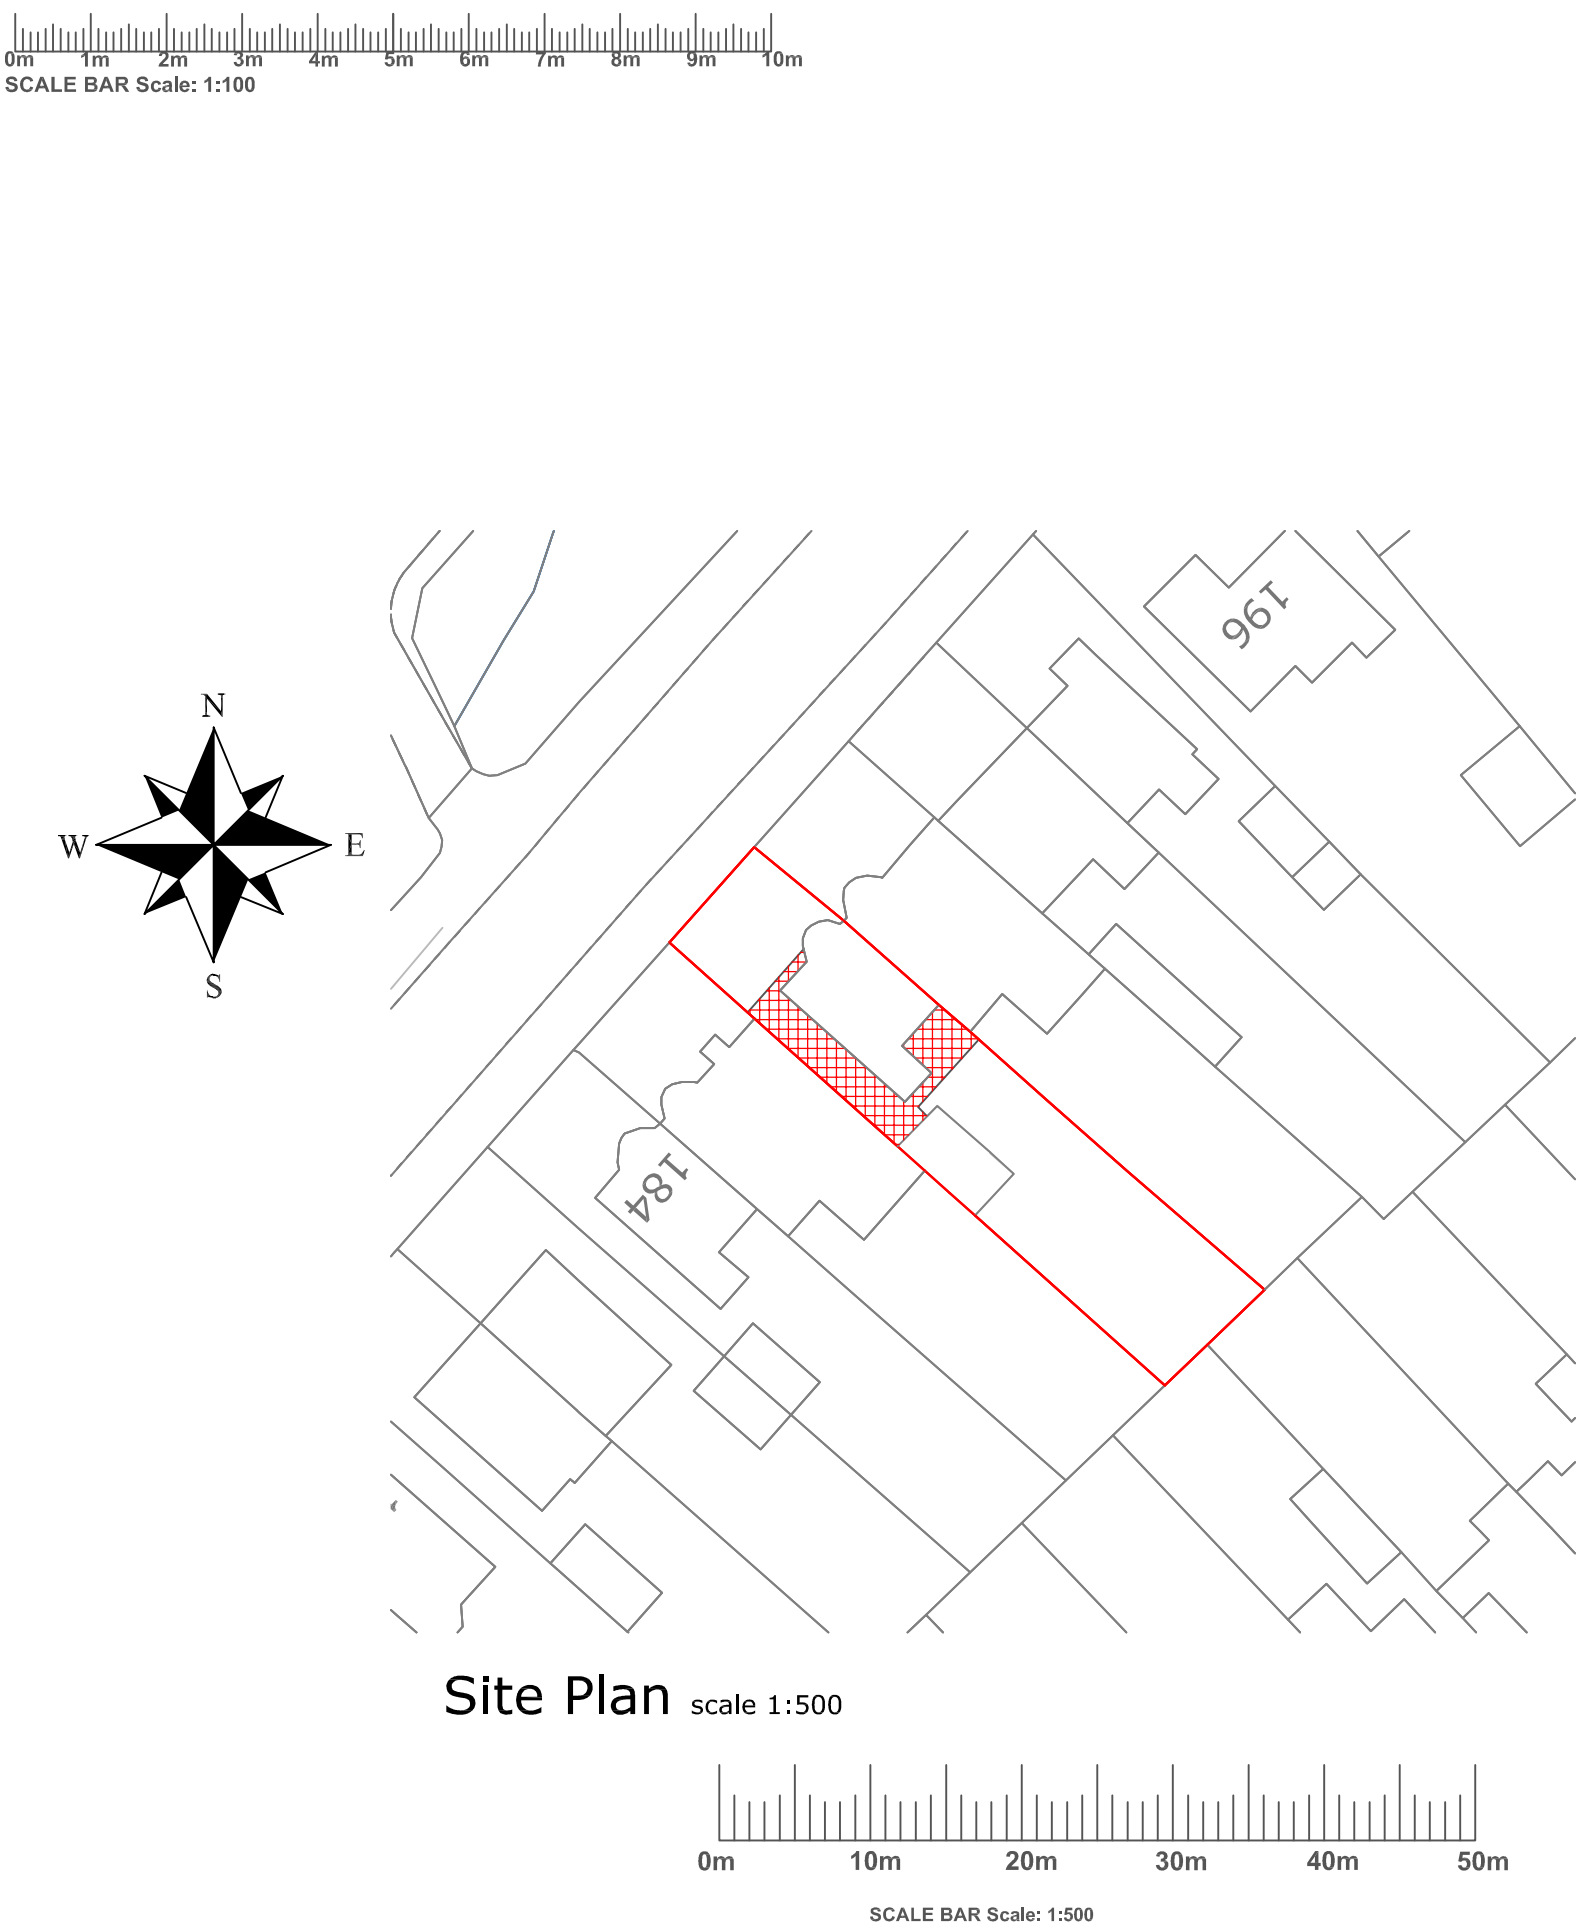
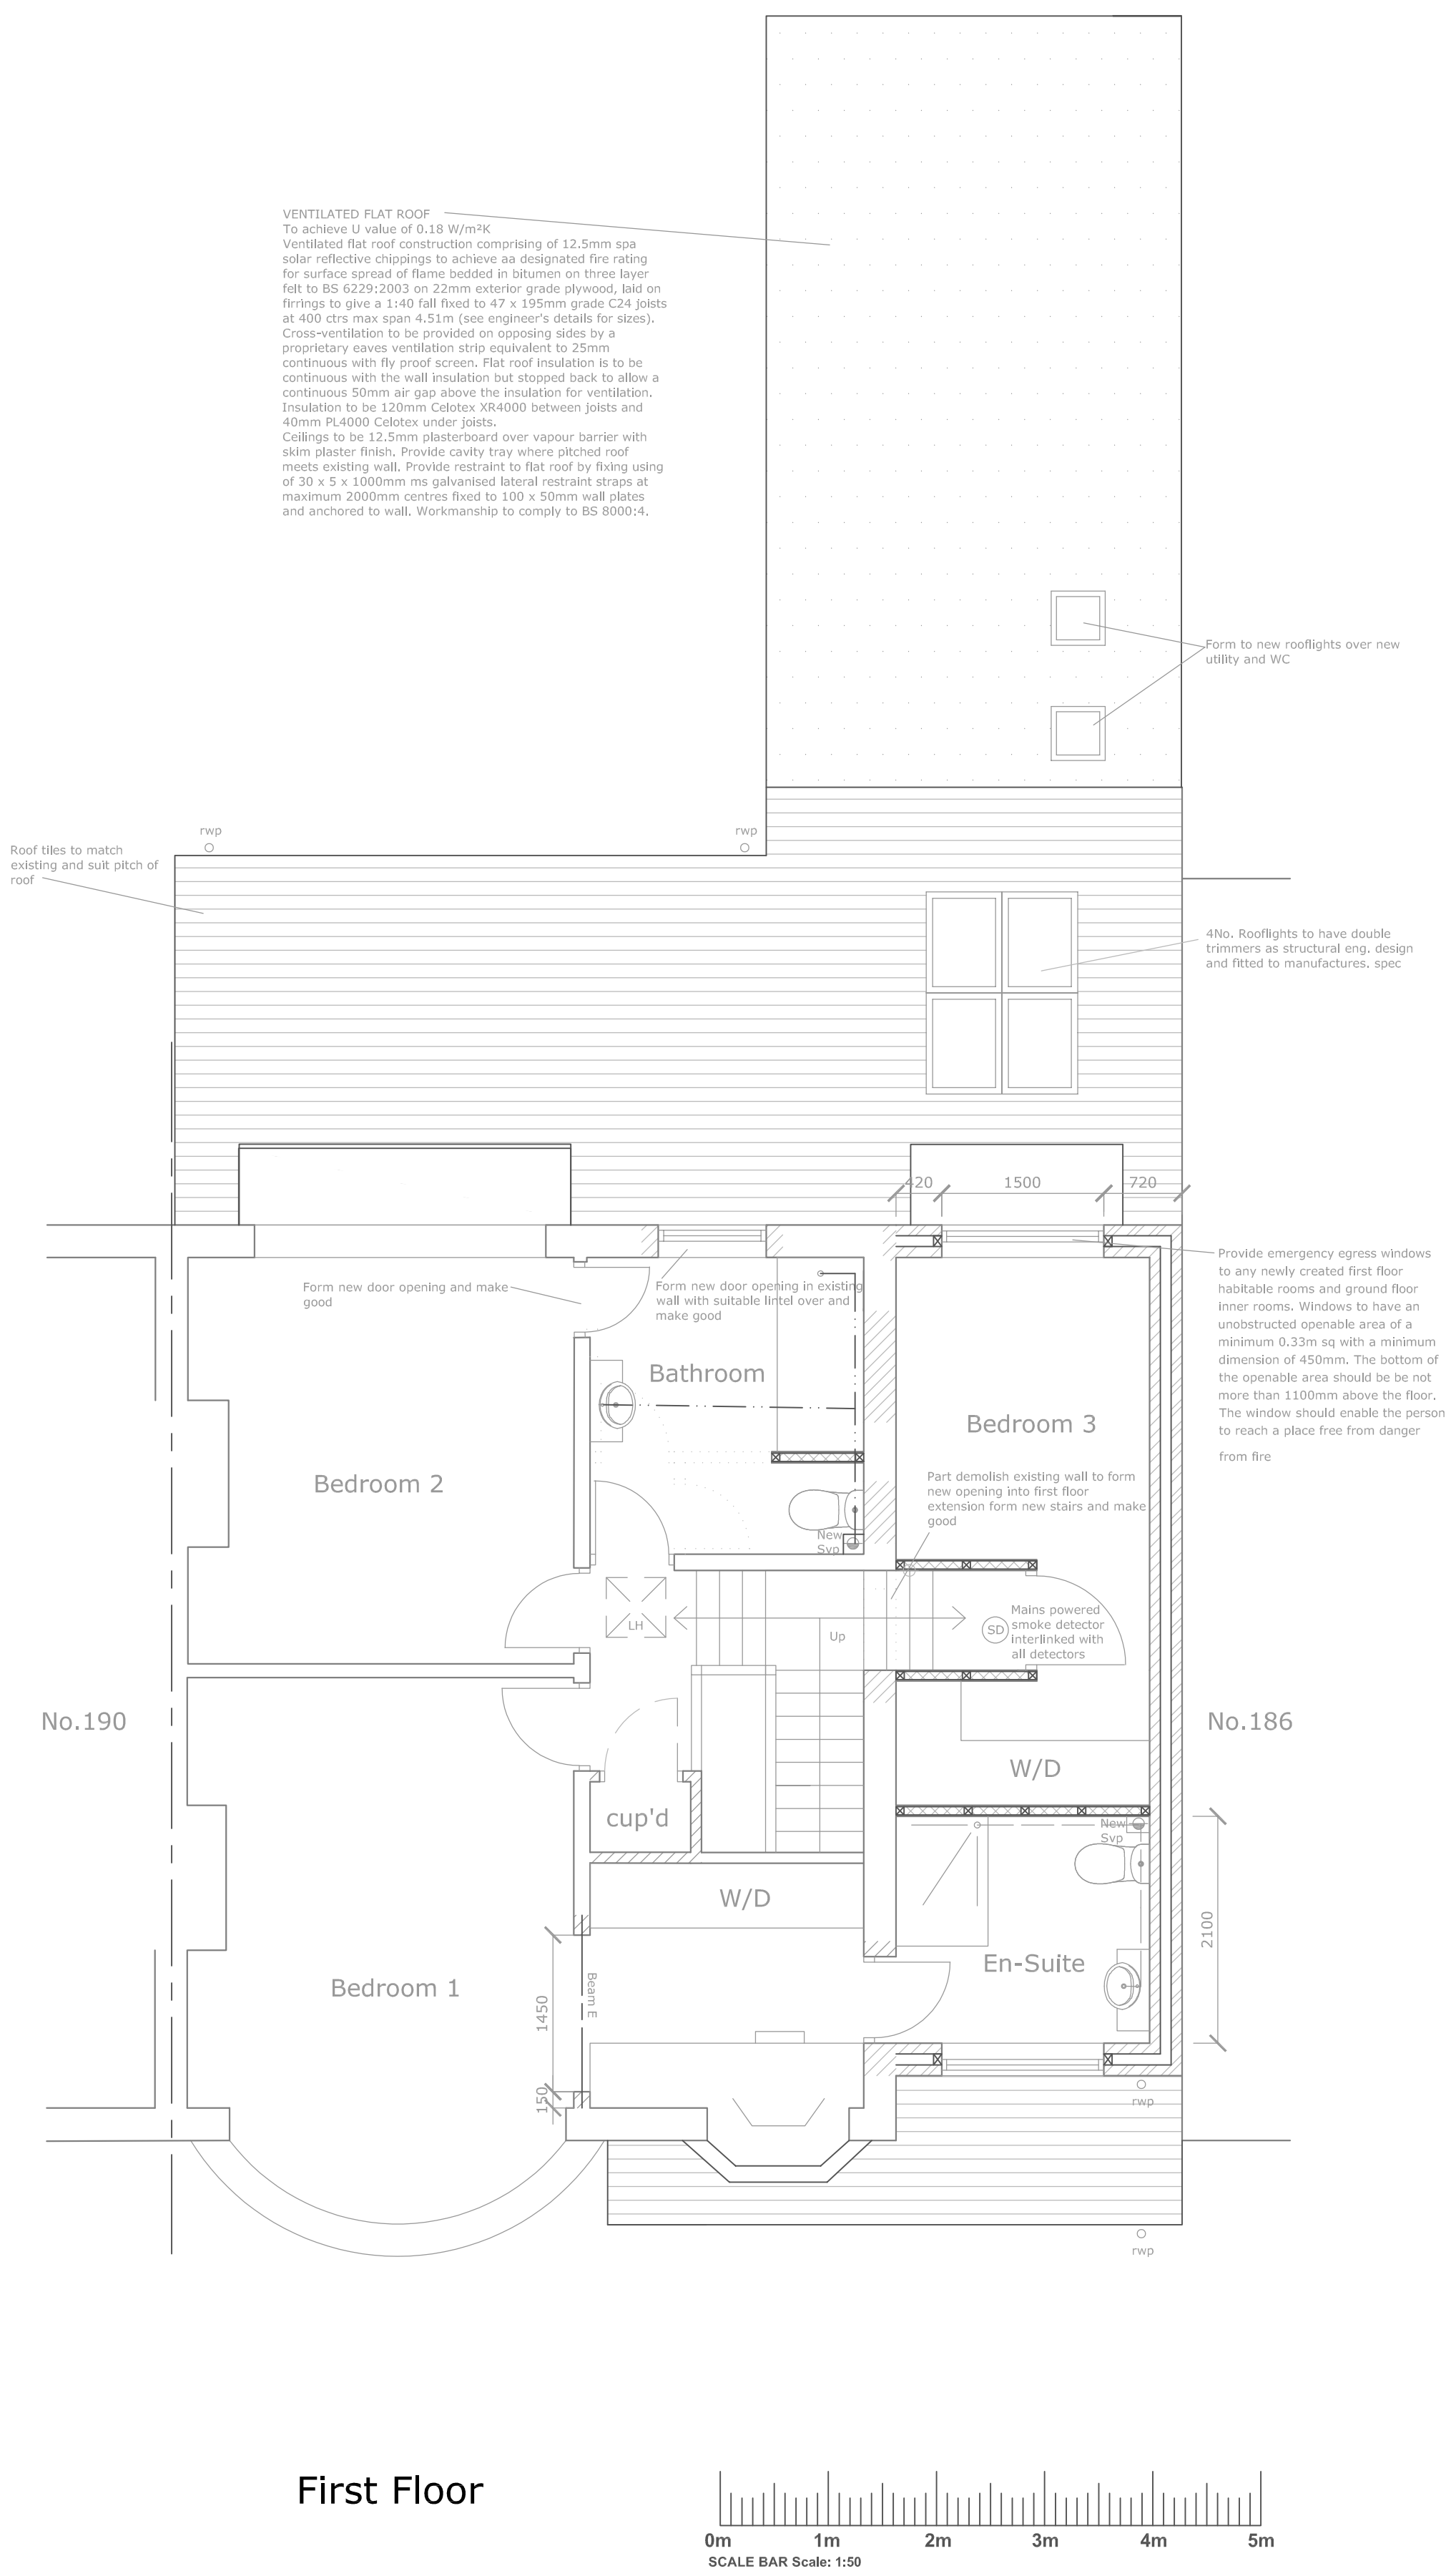
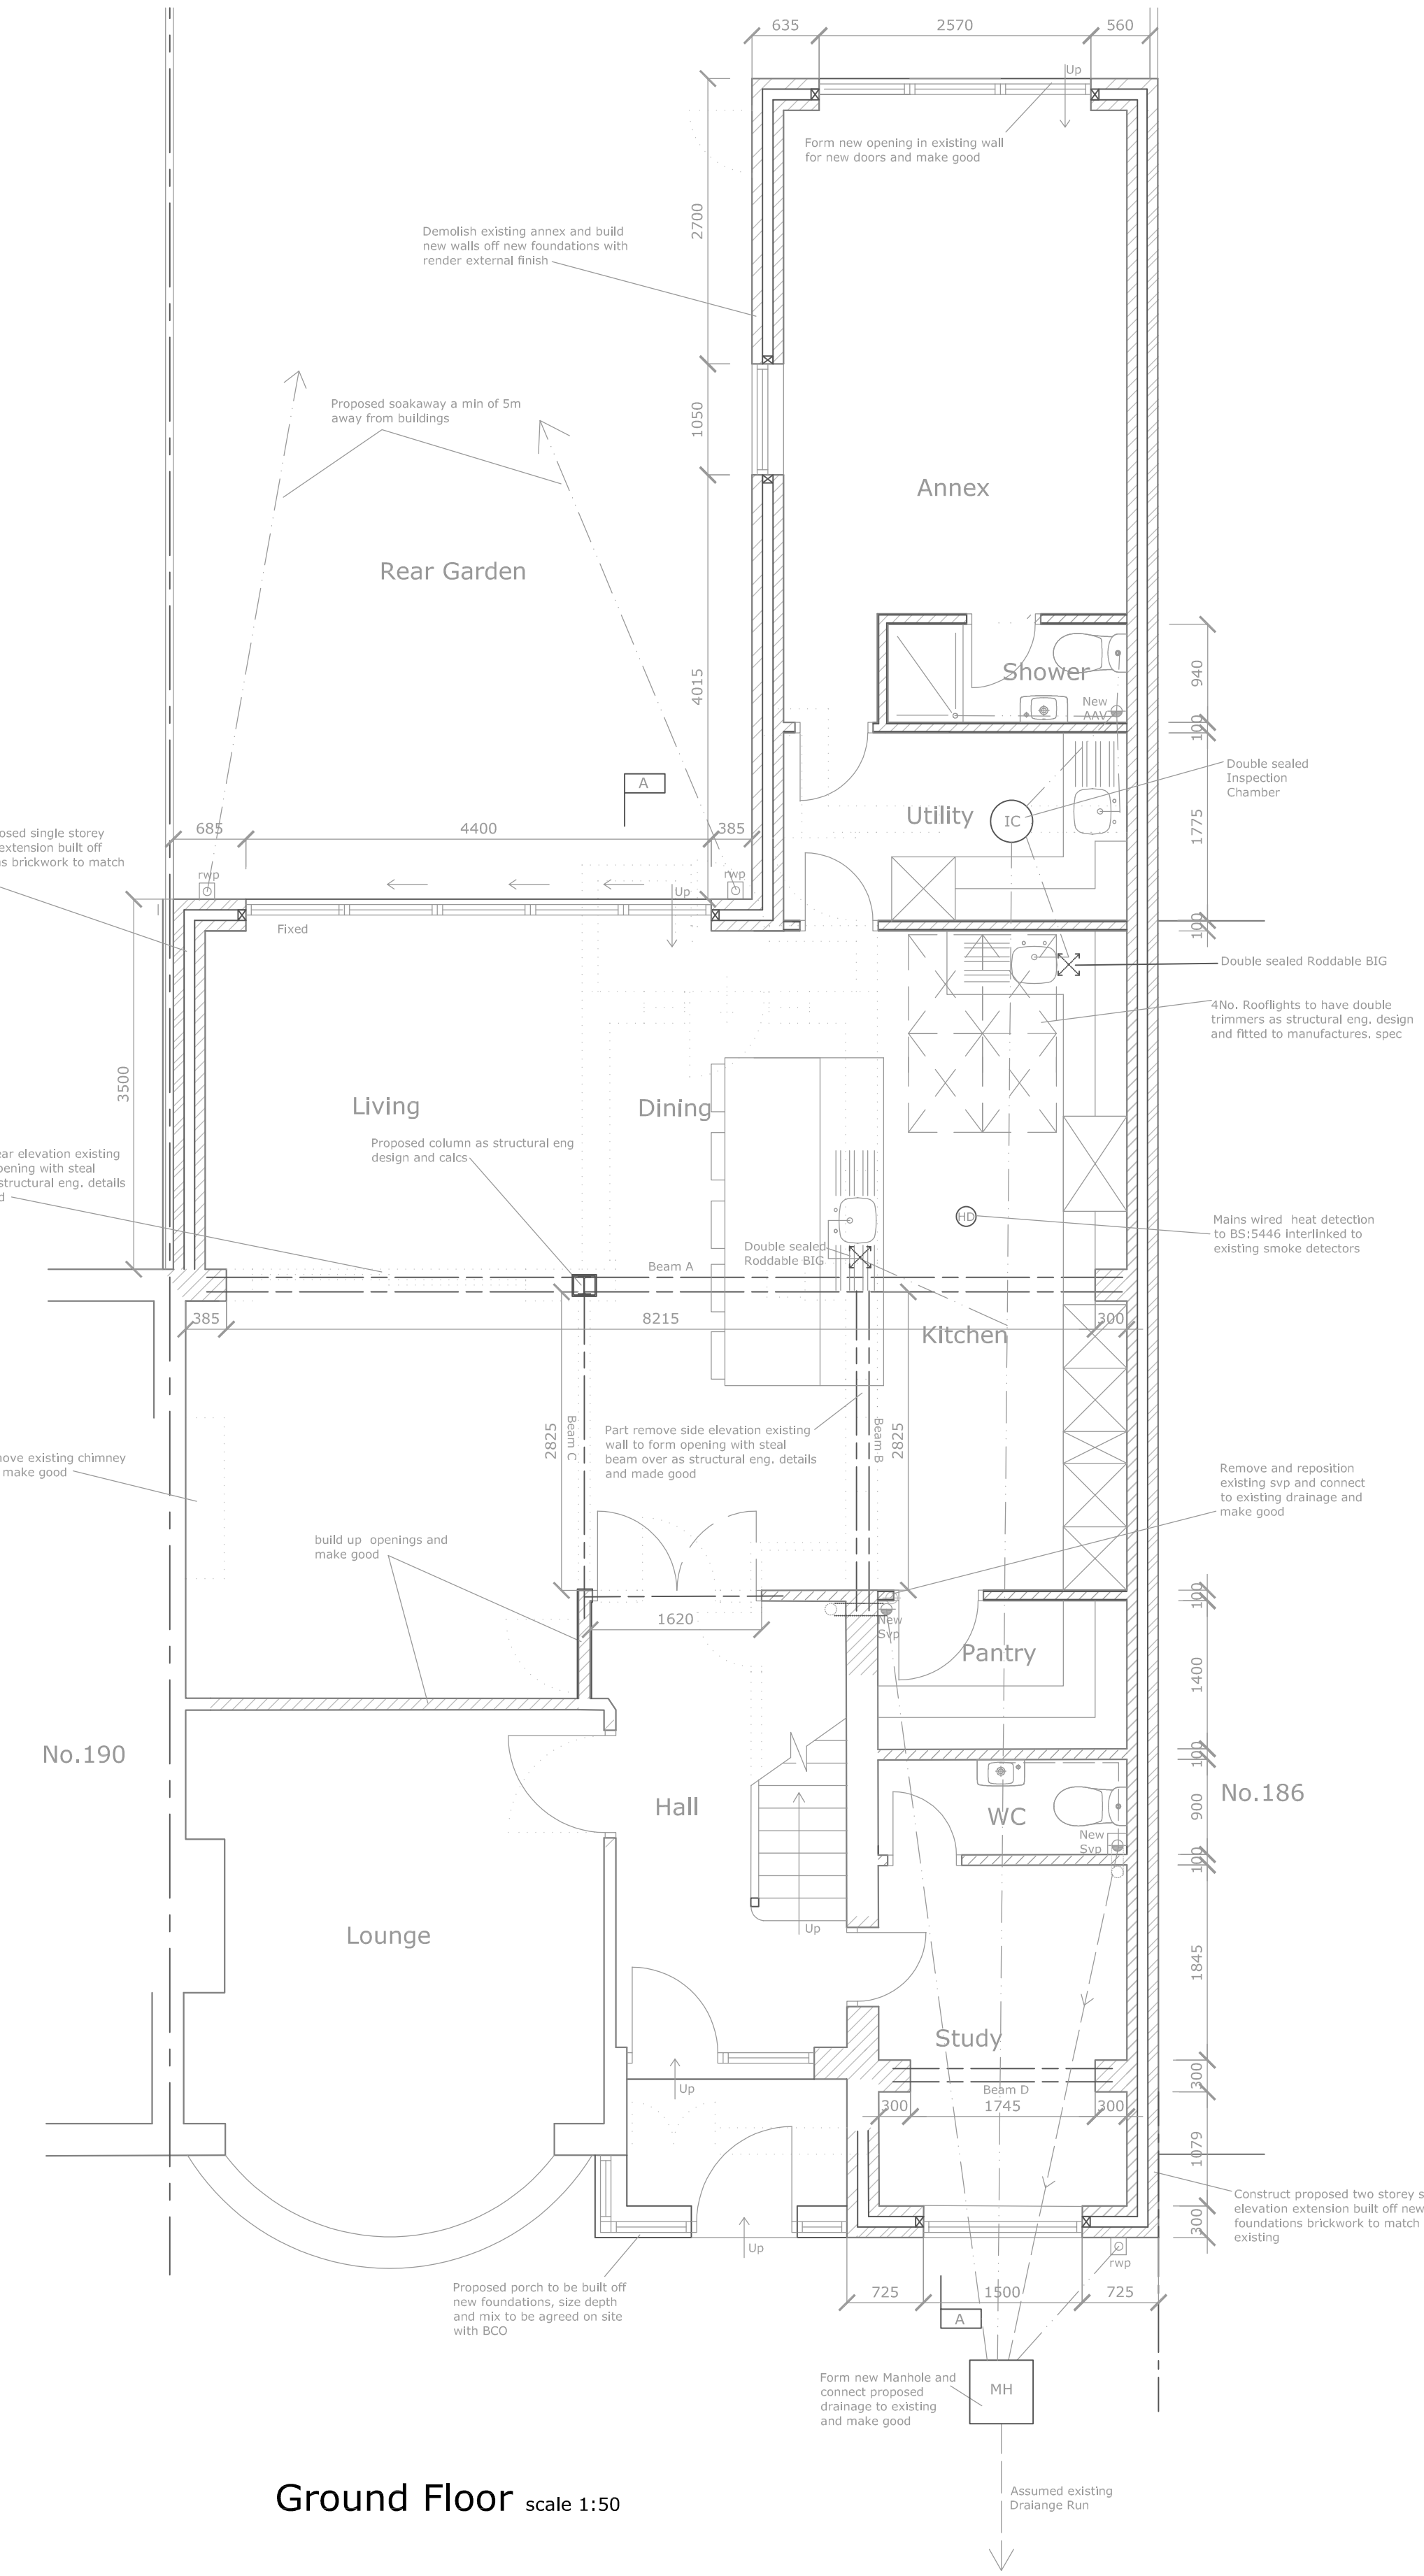


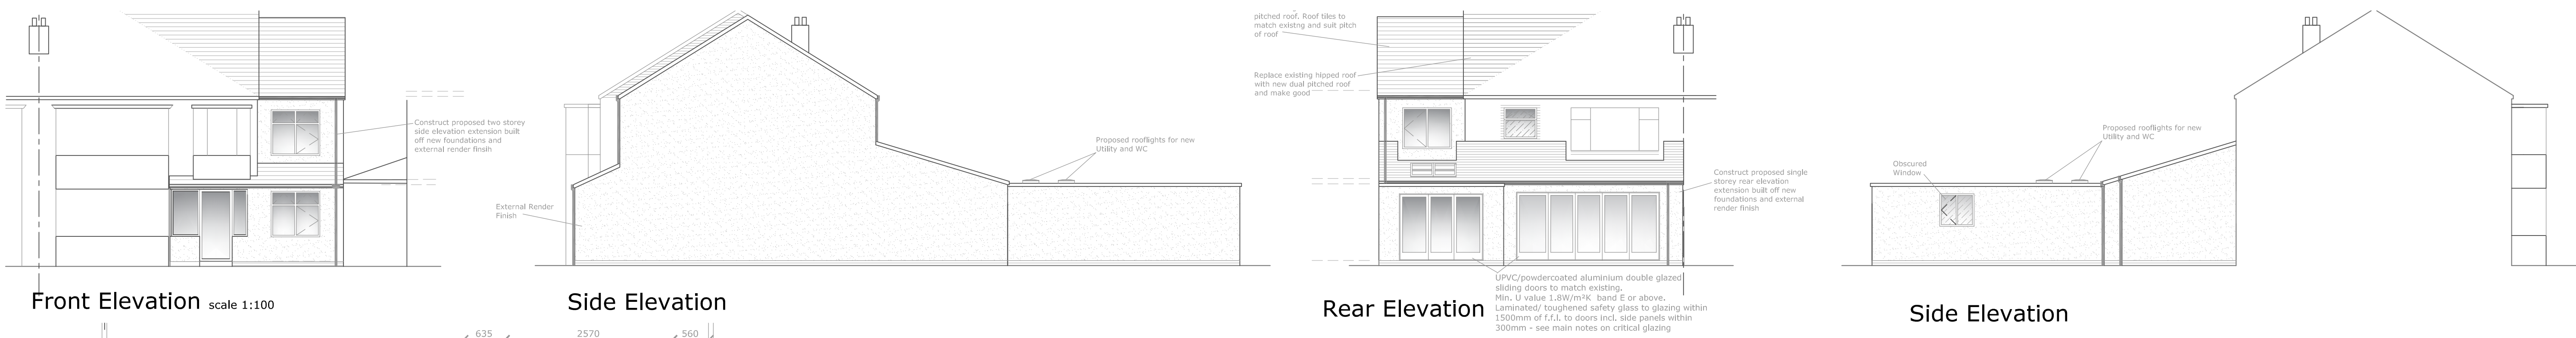

rev	date	narr
Do not scale this drawing. Any discrepancy in figured dimensions to be referred immediately to the agent/consultants. Contractors must check all dimensions from site. Copyright Philip Seddon Associates. All rights reserved.		
project		
188 Huyton Lane, Huyton, Liverpool L36 1TQ		
drawing		
Plans, Elevations & Site Plan as Proposed		
scale	number	date
As Shown @ A1	1758 / 02	05.05.21