


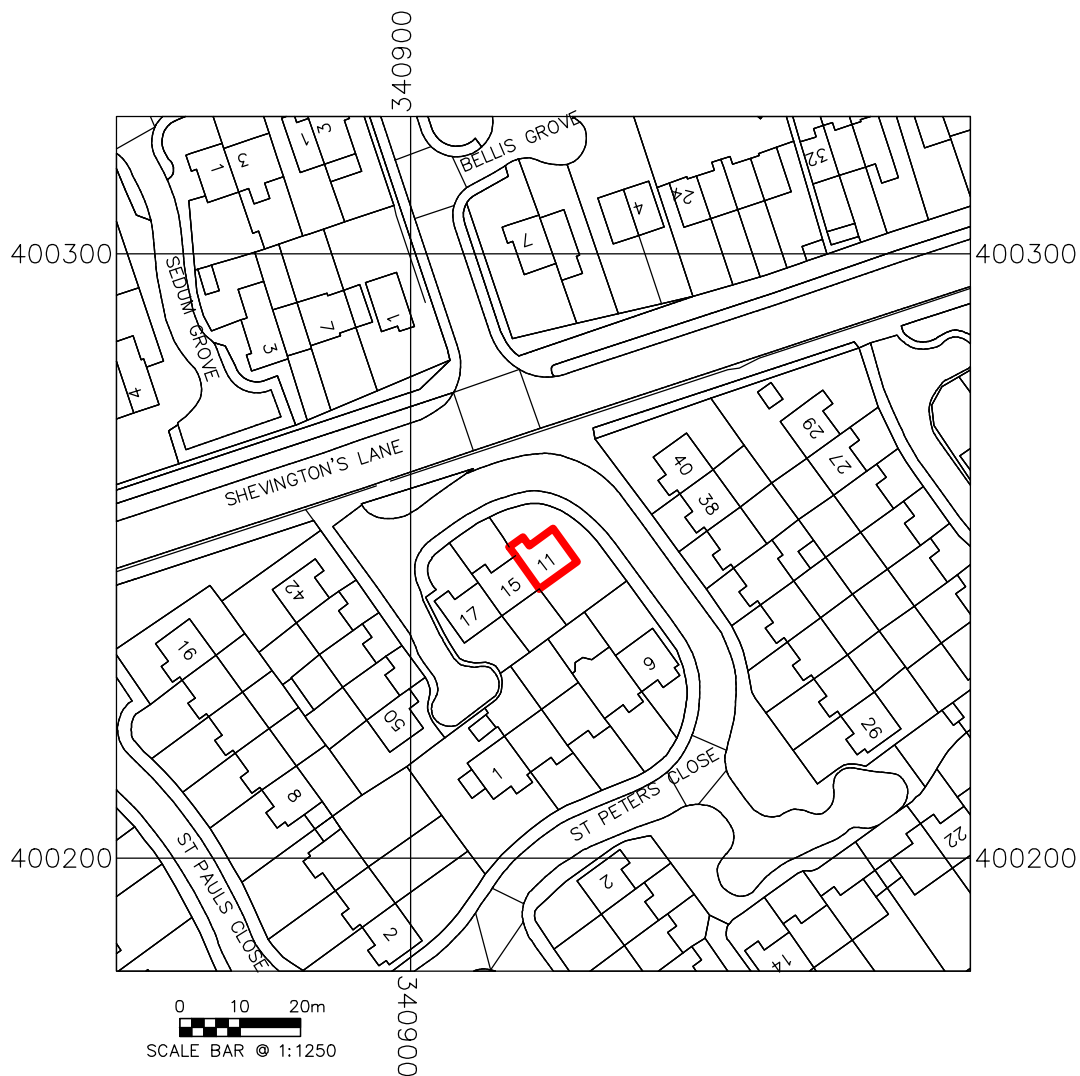

revision description

Project Address:

**11 St Peters Close, Kirkby,
LIVERPOOL, L33 1ZT**

Project Description:

**Proposed change of use from
Dwelling to Children's
Residential Home**

Drawing Title:

LOCATION PLAN

Scale: 1:1250 at A4

Date: November 2024

Drawing No.: STPC11-03

Revision: A