


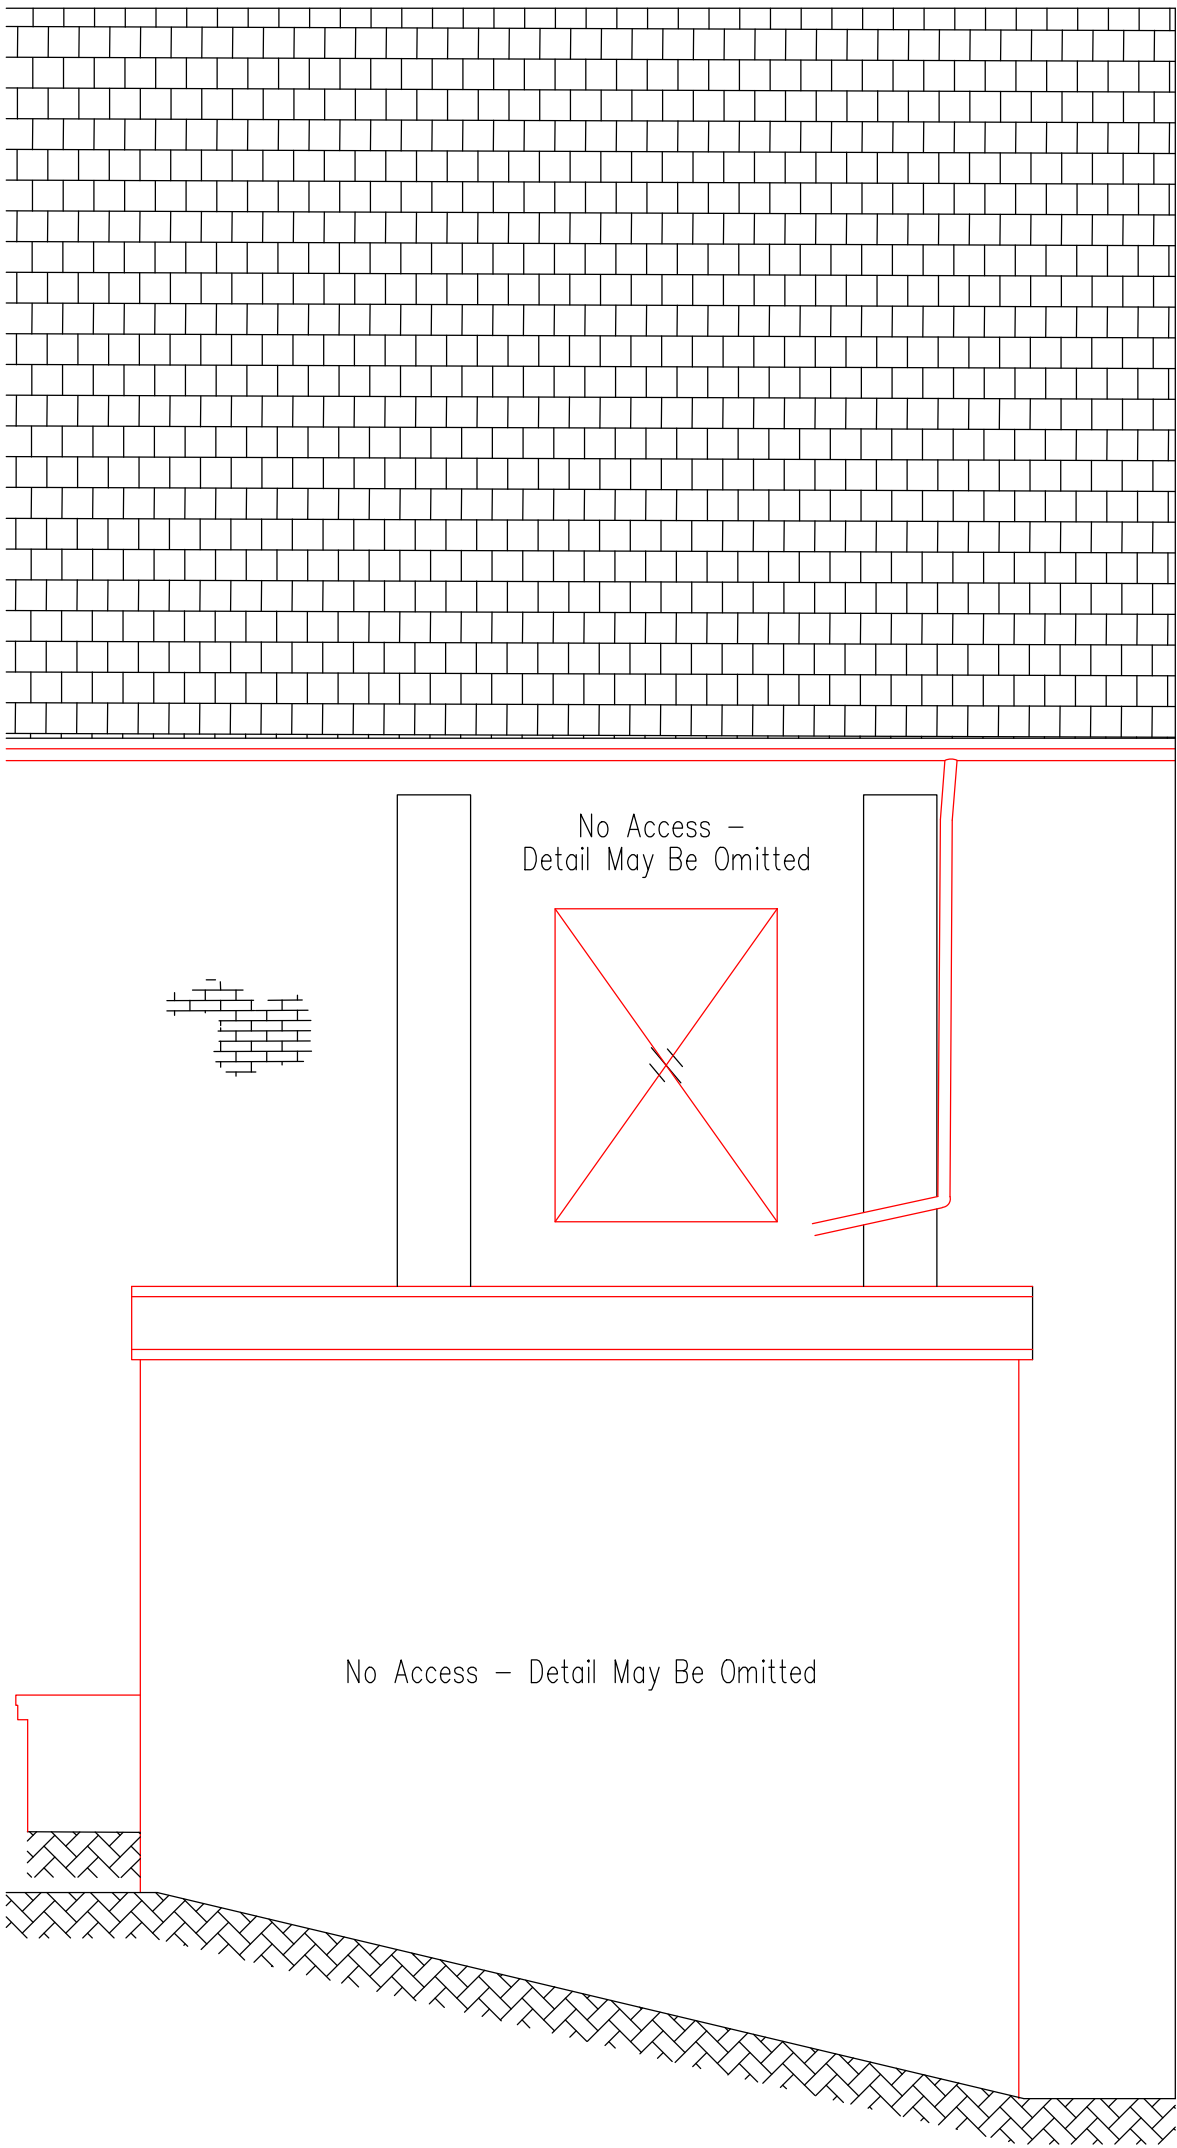

Section Through Building

1 Existing Elevation E
1013 1:50

This drawing can be scaled from for the purposes of planning and tender



2 Existing Elevation F
1013 1:50

This drawing can be scaled from for the purposes of planning and tender



Notes: 17/02/2023 15:43:39


Drawings are based on survey data and may not accurately represent what is physically present.

Do not scale from this drawing. All dimensions are to be verified on site before proceeding with the work.

All dimensions are in millimeters unless noted otherwise.

Purcell shall be notified in writing of any discrepancies.

Key Plan
not to scale

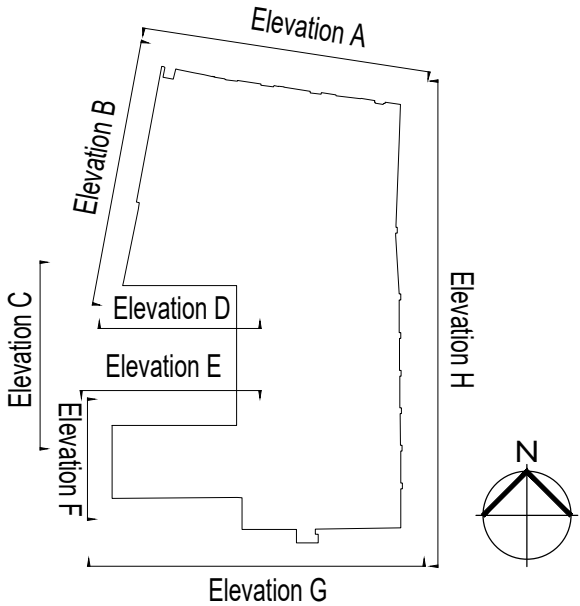


P01	16/02/2023	MP	PS	As Indicated
REV	DATE	BY	CHK	DESCRIPTION

CLIENT
Knowsley Council

PROJECT
Prescot Picture Palace

JOB NUMBER
241331

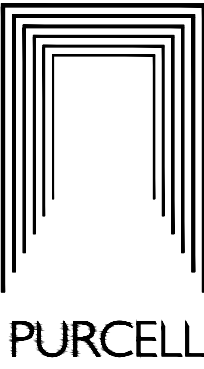

TITLE
Prescot Picture Palace
Existing Elevations Sheet 4

SIZE	SCALE	LAST REVISED	DRAWN	CHECKED
A1L	1:50	16/02/2023	MP	PS

REV
P01

SUITABILITY/REASON FOR ISSUE
S4 - Listed Building Consent

DRAWING NAME
241331-PUR-00-ZZ-DR-A-1013