


Location Plan

Site Address: 53, Weyman Avenue, Whiston, L35 2YN

Date Produced: 05-Feb-2026

Scale: 1:1250 @A4

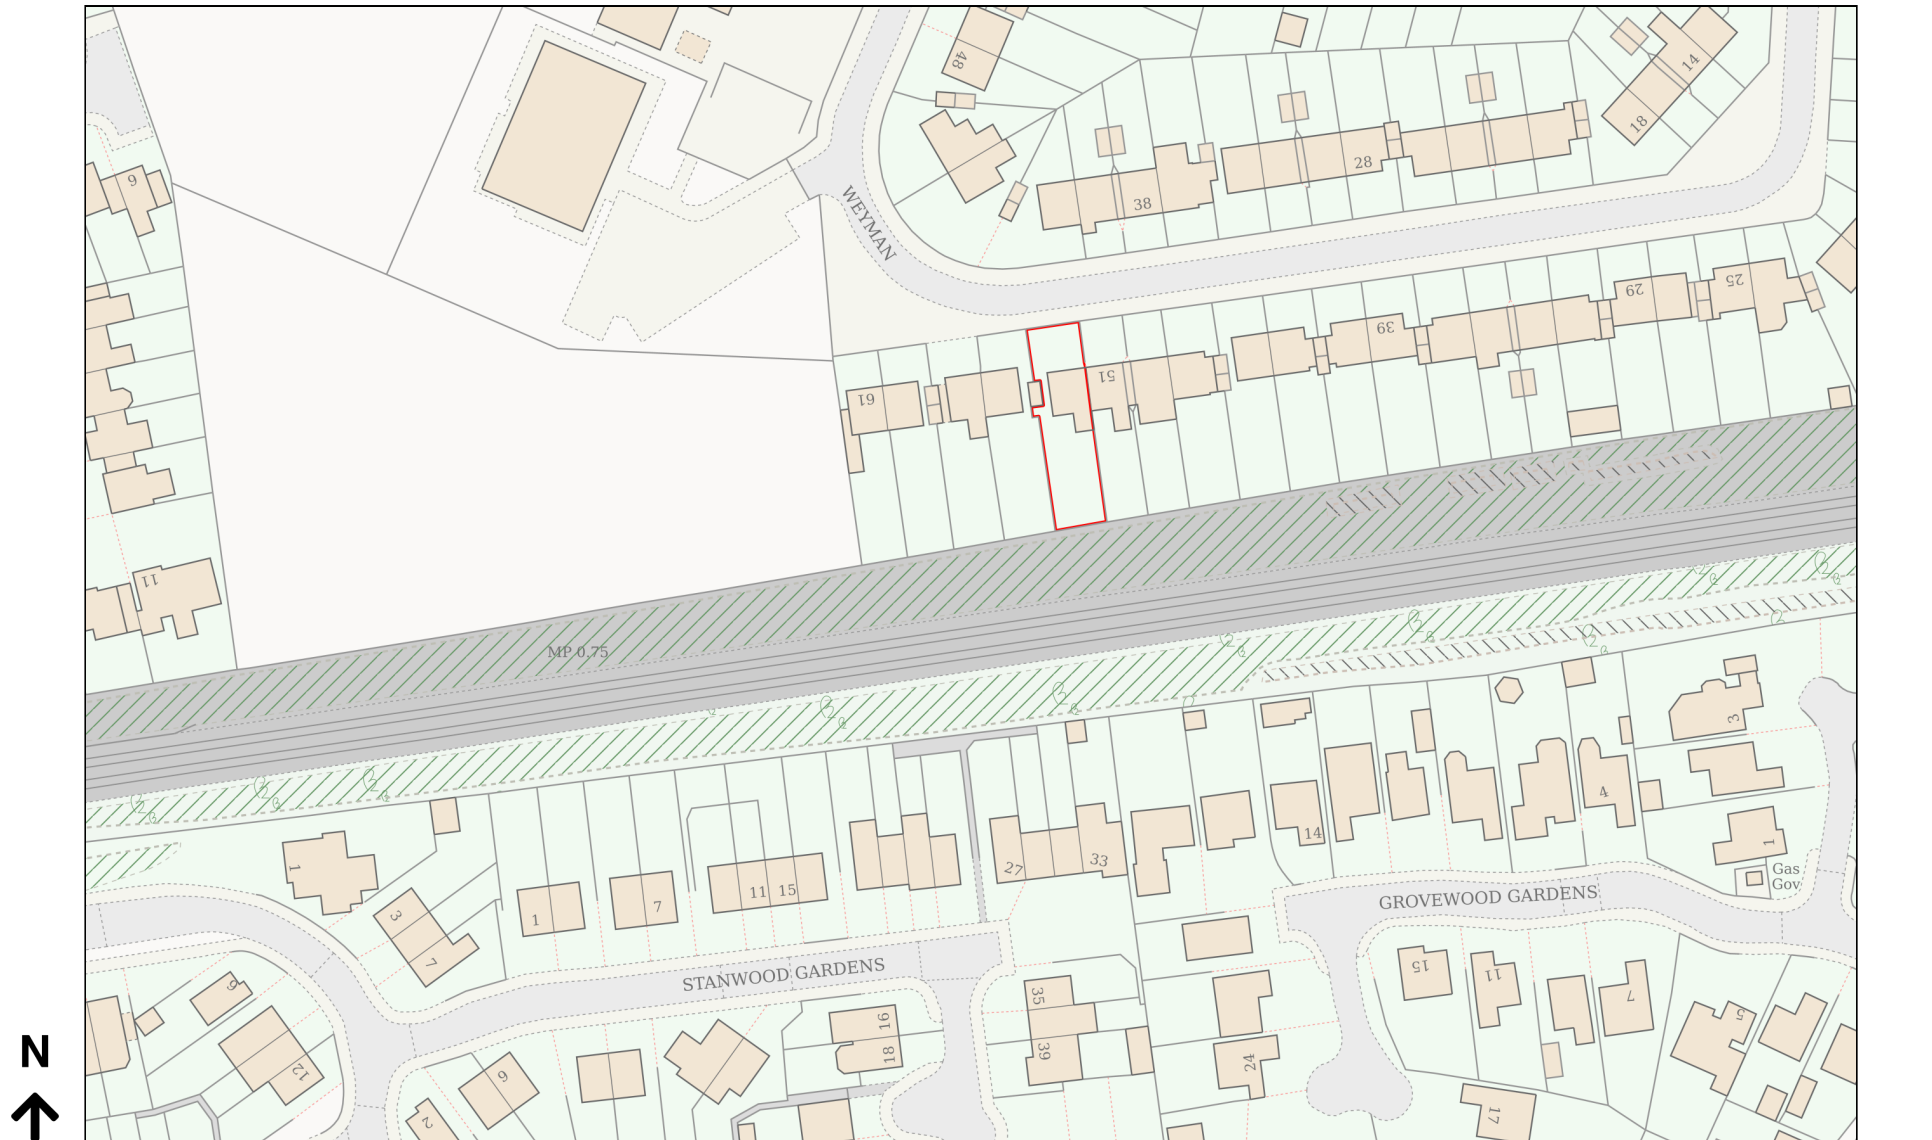

Planning Portal Reference: PP-14677090v1

0 50
Metres