


DRAWINGS FOR LOCAL
AUTHORITY APPROVALS

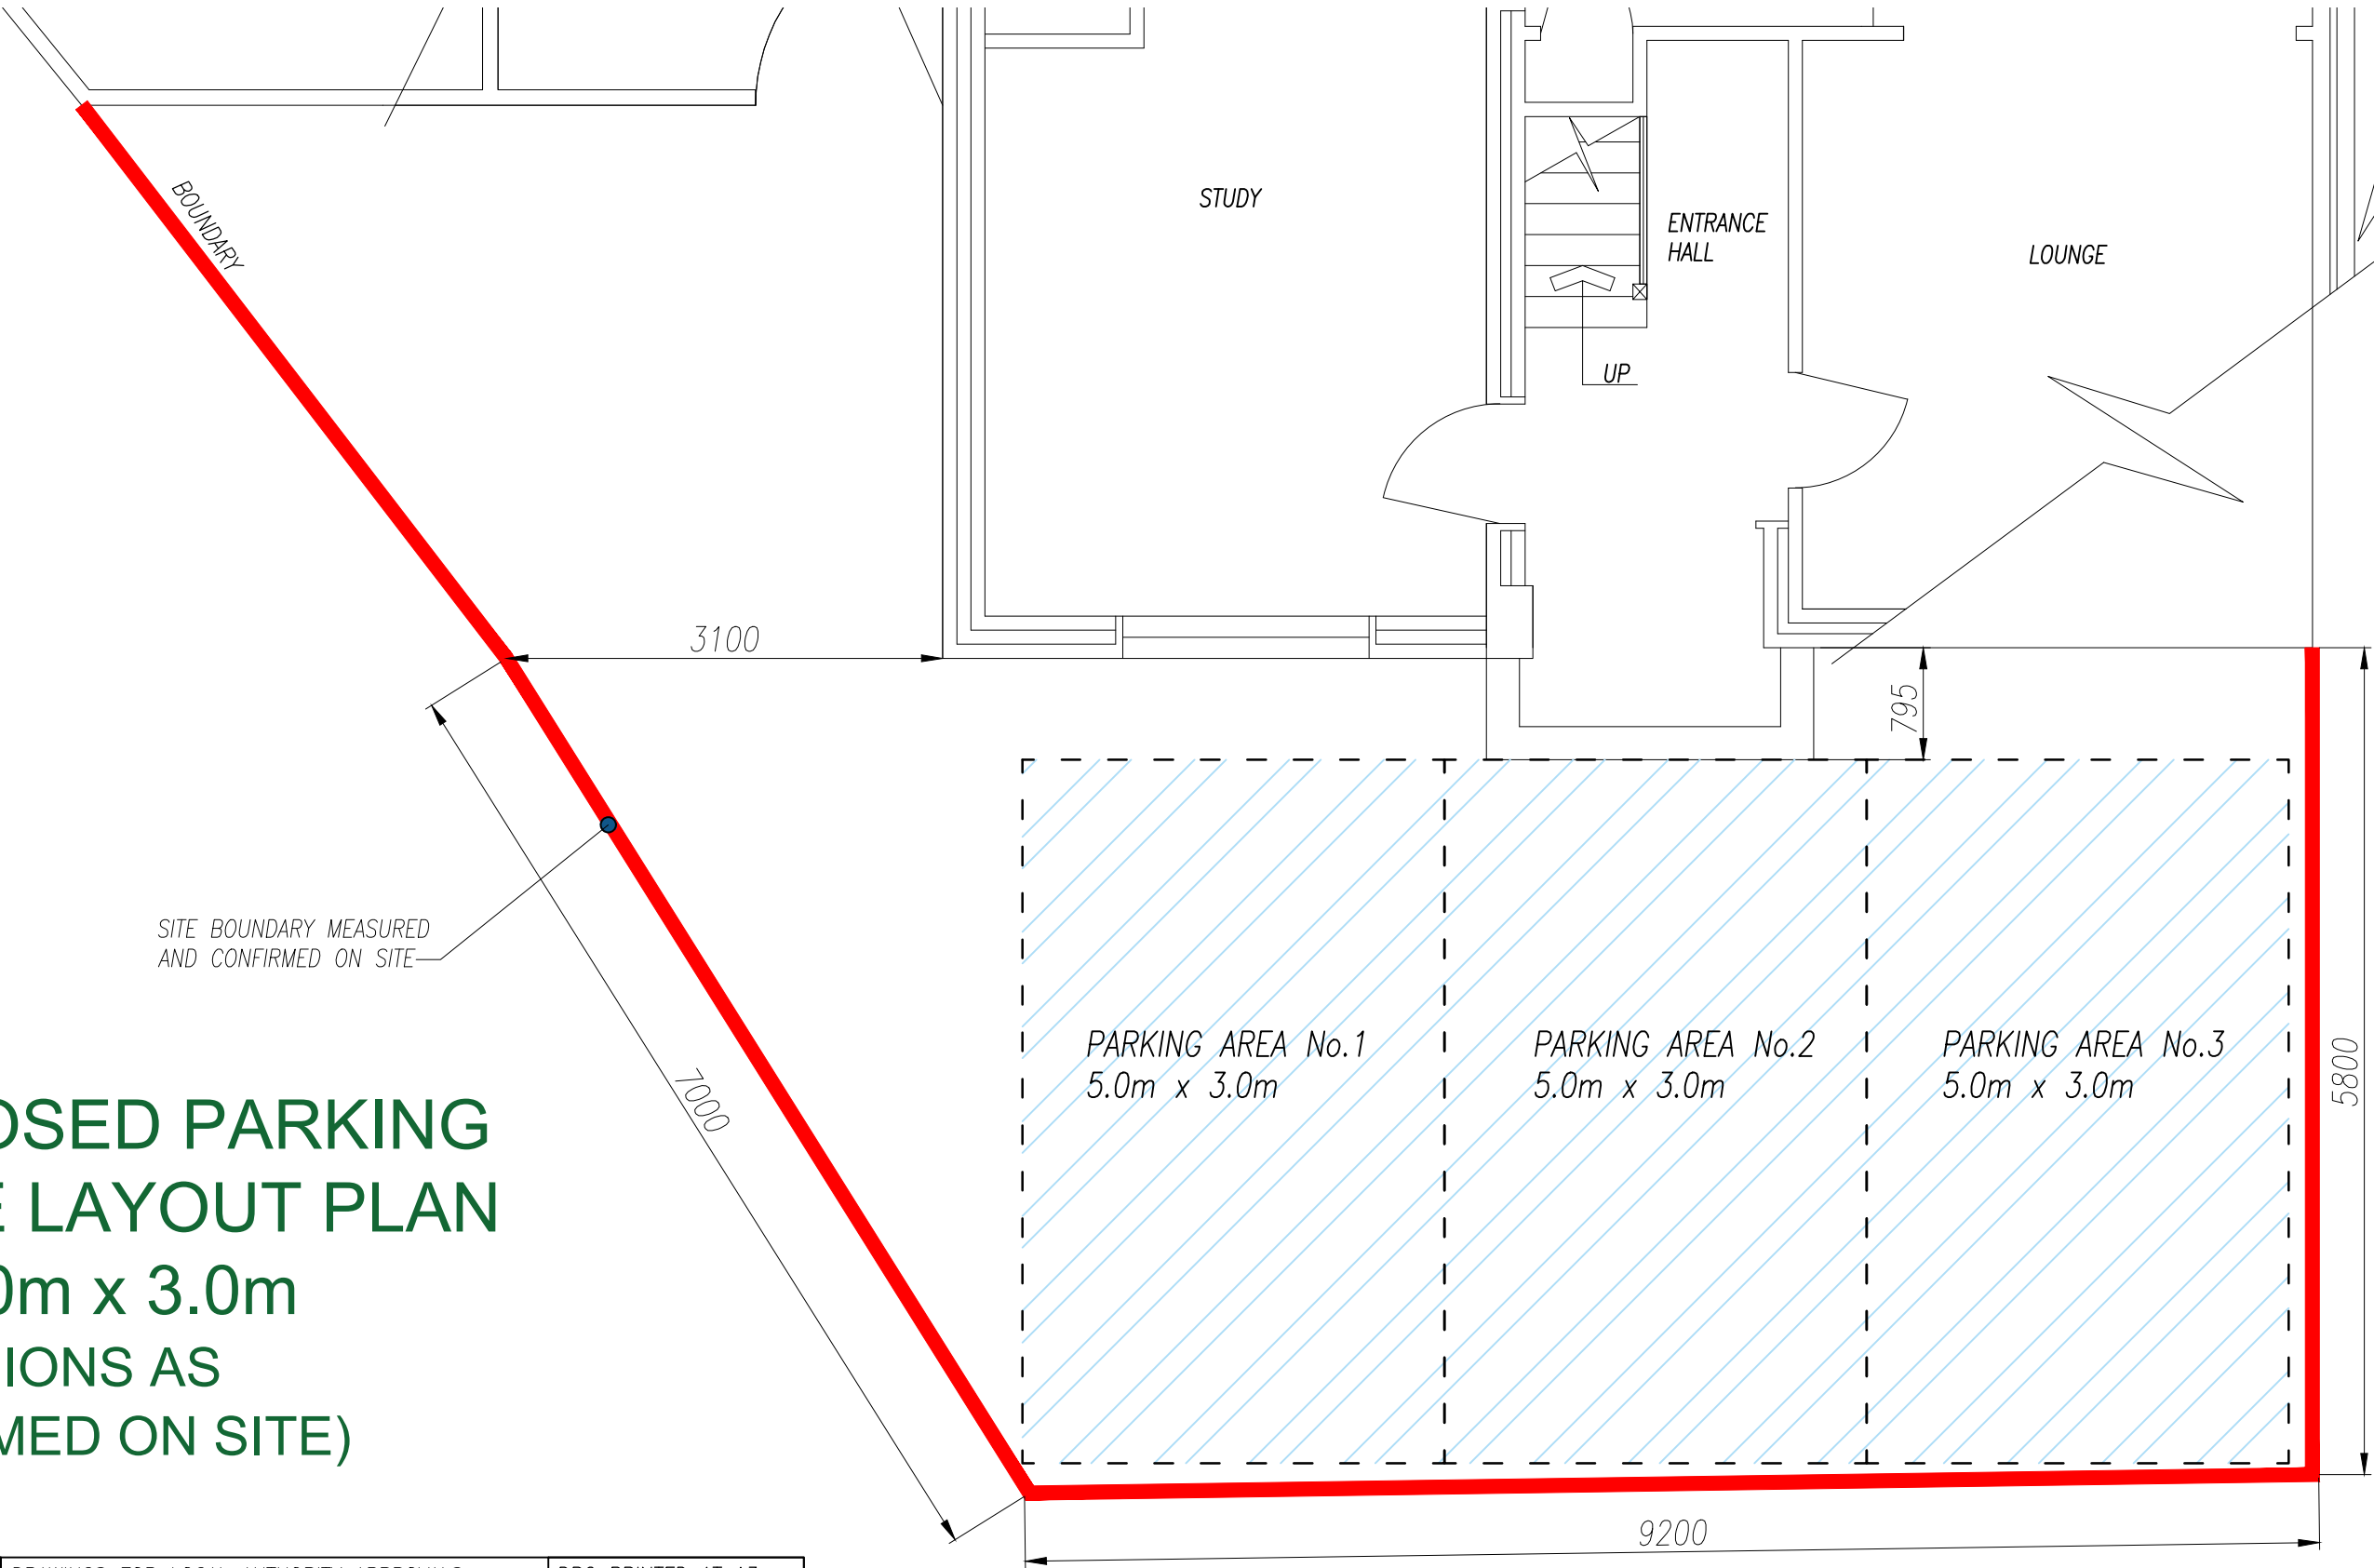

PROPOSED PARKING
SPACE LAYOUT PLAN
3No 5.0m x 3.0m
(DIMENSIONS AS
CONFIRMED ON SITE)

LOCATION ADDRESS: 8 SINGLETON DRV, LIVERPOOL L34 0HE	DRAWINGS FOR LOCAL AUTHORITY APPROVALS	DRG PRINTED AT A3
	DRAWING TITLE: PROPOSED PARKING SPACE ALLOCATION	DATE – FEB 2026
	PROJECT DESCRIPTION: TO CONSTRUCT A NEW FRONT AND REAR ROOF DORMER WITHIN THE PITCHED ROOF ABOVE THE EXISTING SINGLE STORY STUDY	DRAWING No BB (EXTRA)
		DRAWING NUMBER: MT/0825/BB