


Location Plan

Site Address: The Chapel Brook, Wilson Road, Huyton, L36 6AD

Date Produced: 17-Jun-2024

Scale: 1:1250 @A3

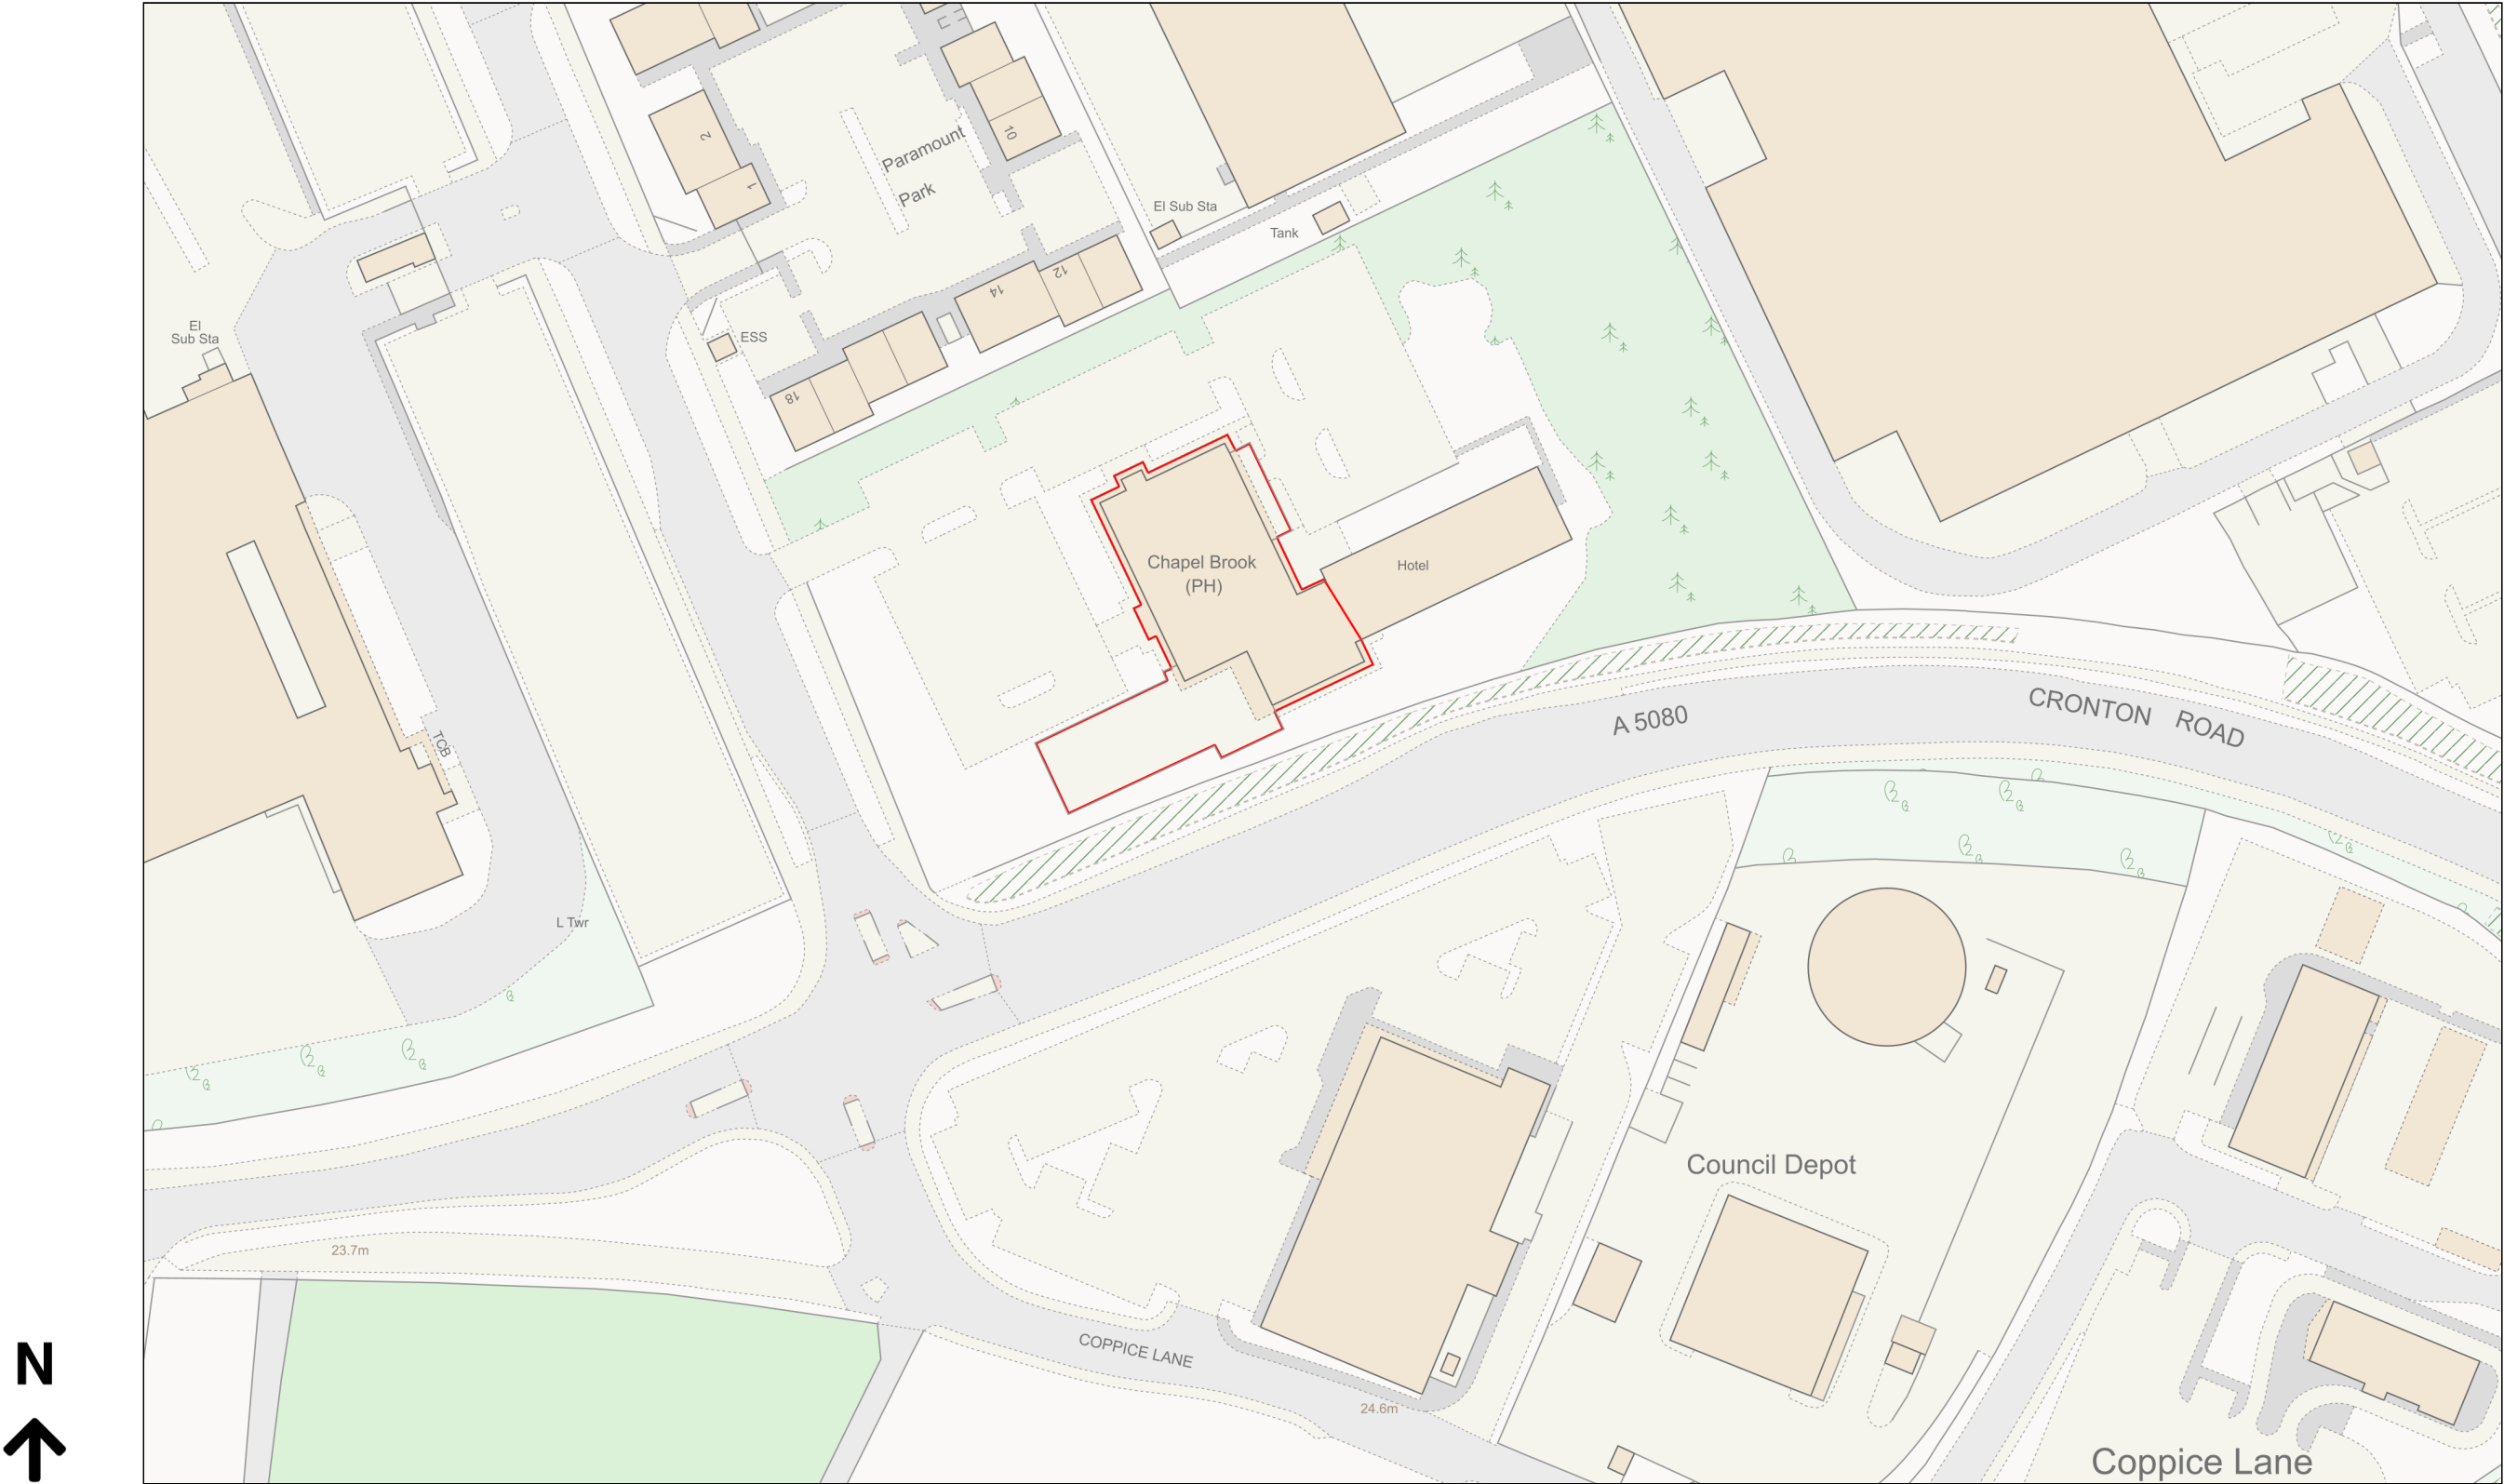

Planning Portal Reference: PP-12863054v2