

NOTES



ALL DIMENSIONS ARE TO BE CHECKED ON SITE.

ANY DISCREPANCIES ARE TO BE REPORTED TO THE ARCHITECT BEFORE ANY WORK COMMENCES.

THIS DRAWING SHALL NOT BE SCALED TO ASCERTAIN ANY DIMENSIONS WORK TO FIGURED DIMS ONLY.

READ IN CONJUNCTION WITH ALL RELEVANT DETAILS, SPECIFICATIONS, CONSULTANTS, SPECIALISTS AND SUBCONTRACTORS DRAWINGS / SPECIFICATIONS.

THIS DRAWING IS THE SUBJECT OF COPYRIGHT WHICH VESTS IN UNIT 3 DESIGN STUDIO LIMITED. IT IS AN INFRINGEMENT OF COPYRIGHT TO REPRODUCE THIS DRAWING, BY WHATEVER MEANS, INCLUDING ELECTRONIC, WITHOUT THE EXPRESS WRITTEN CONSENT OF UNIT 3 DESIGN STUDIO LIMITED WHICH RESERVES ALL RIGHTS

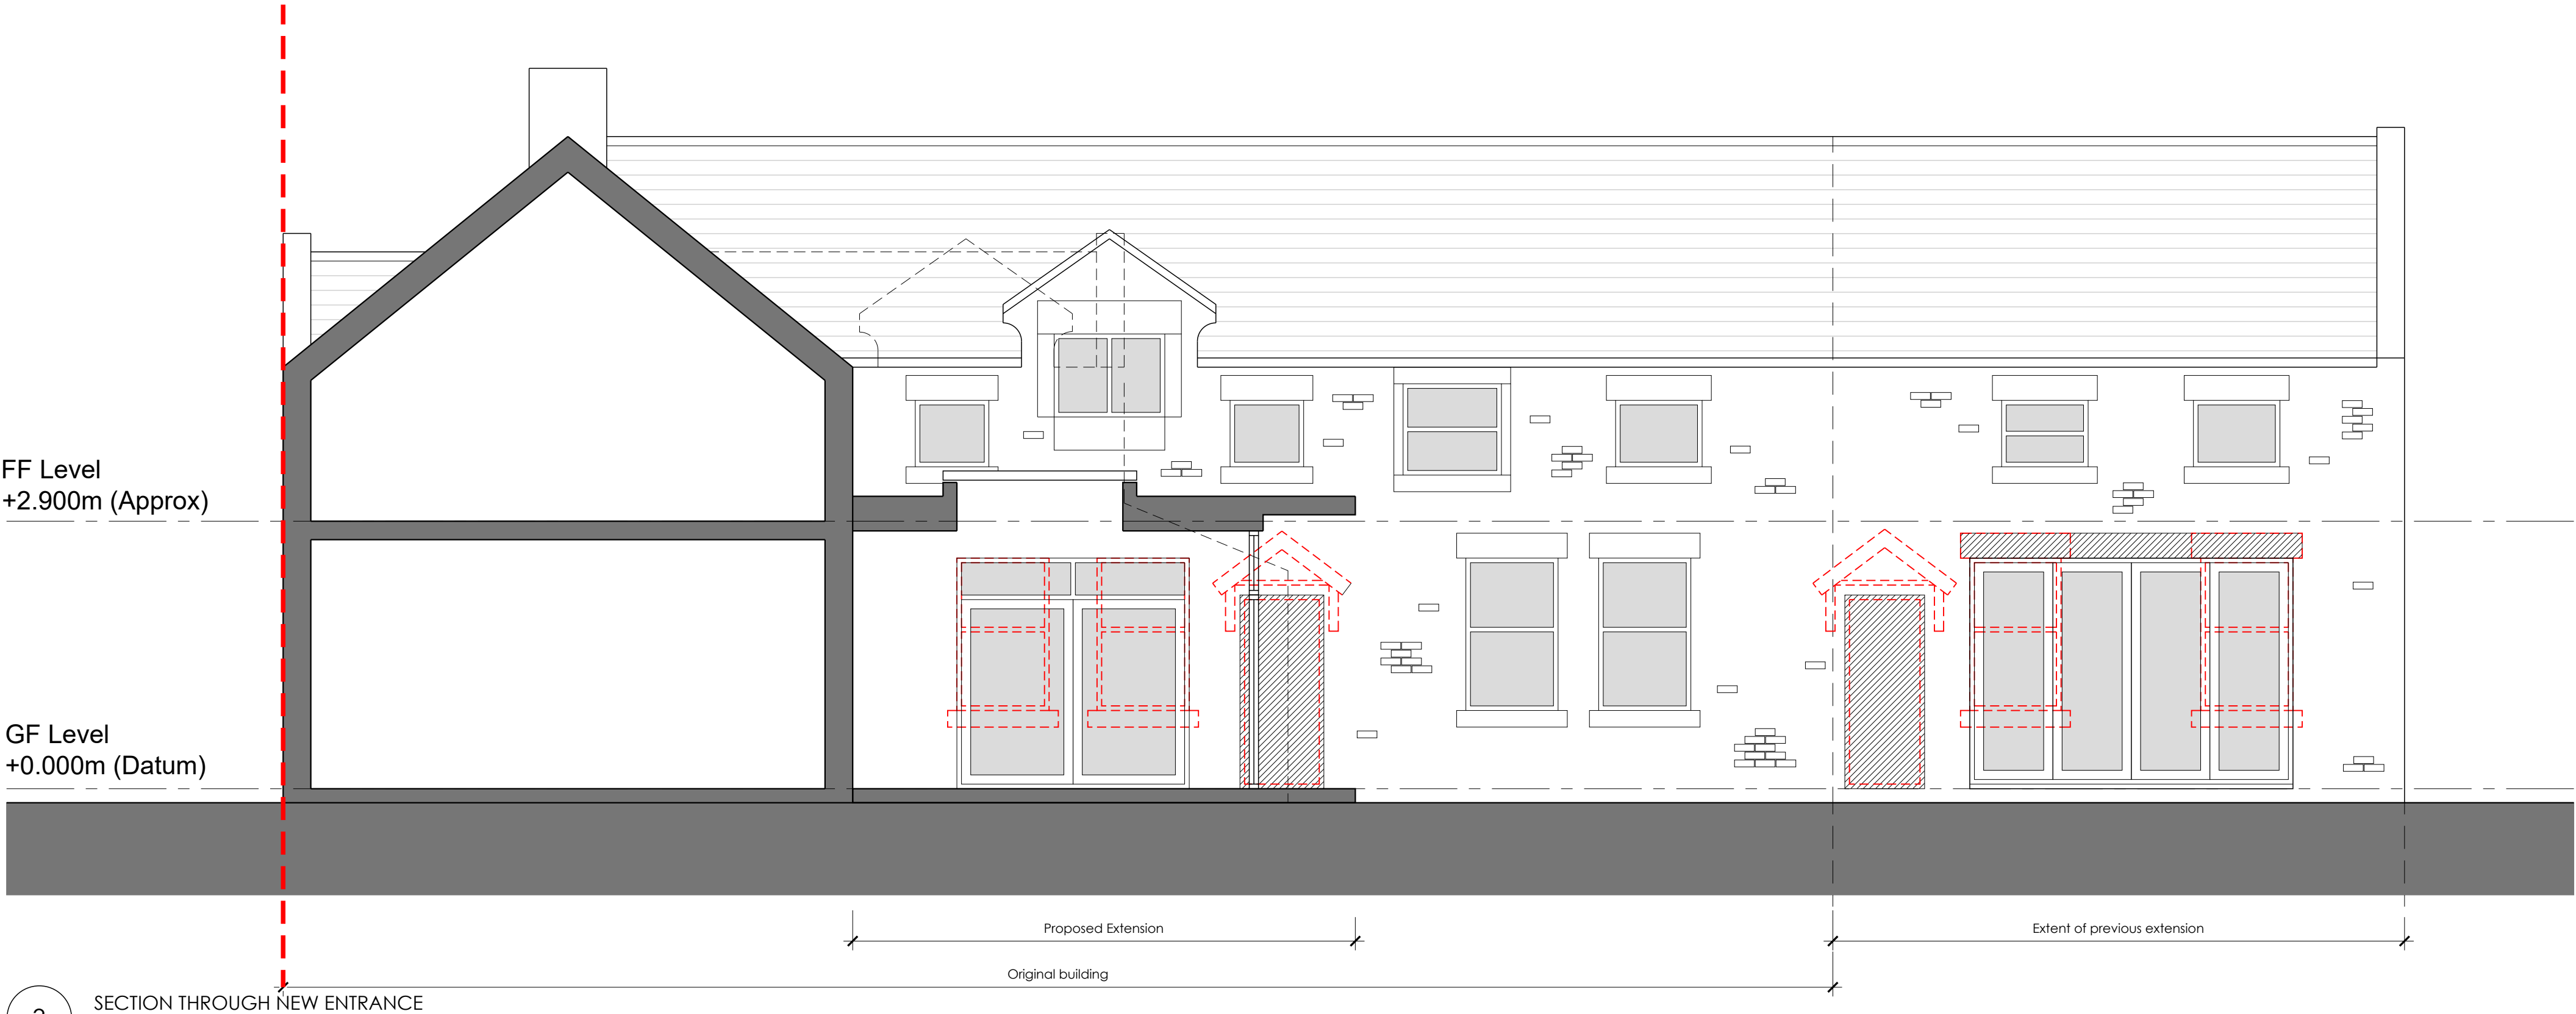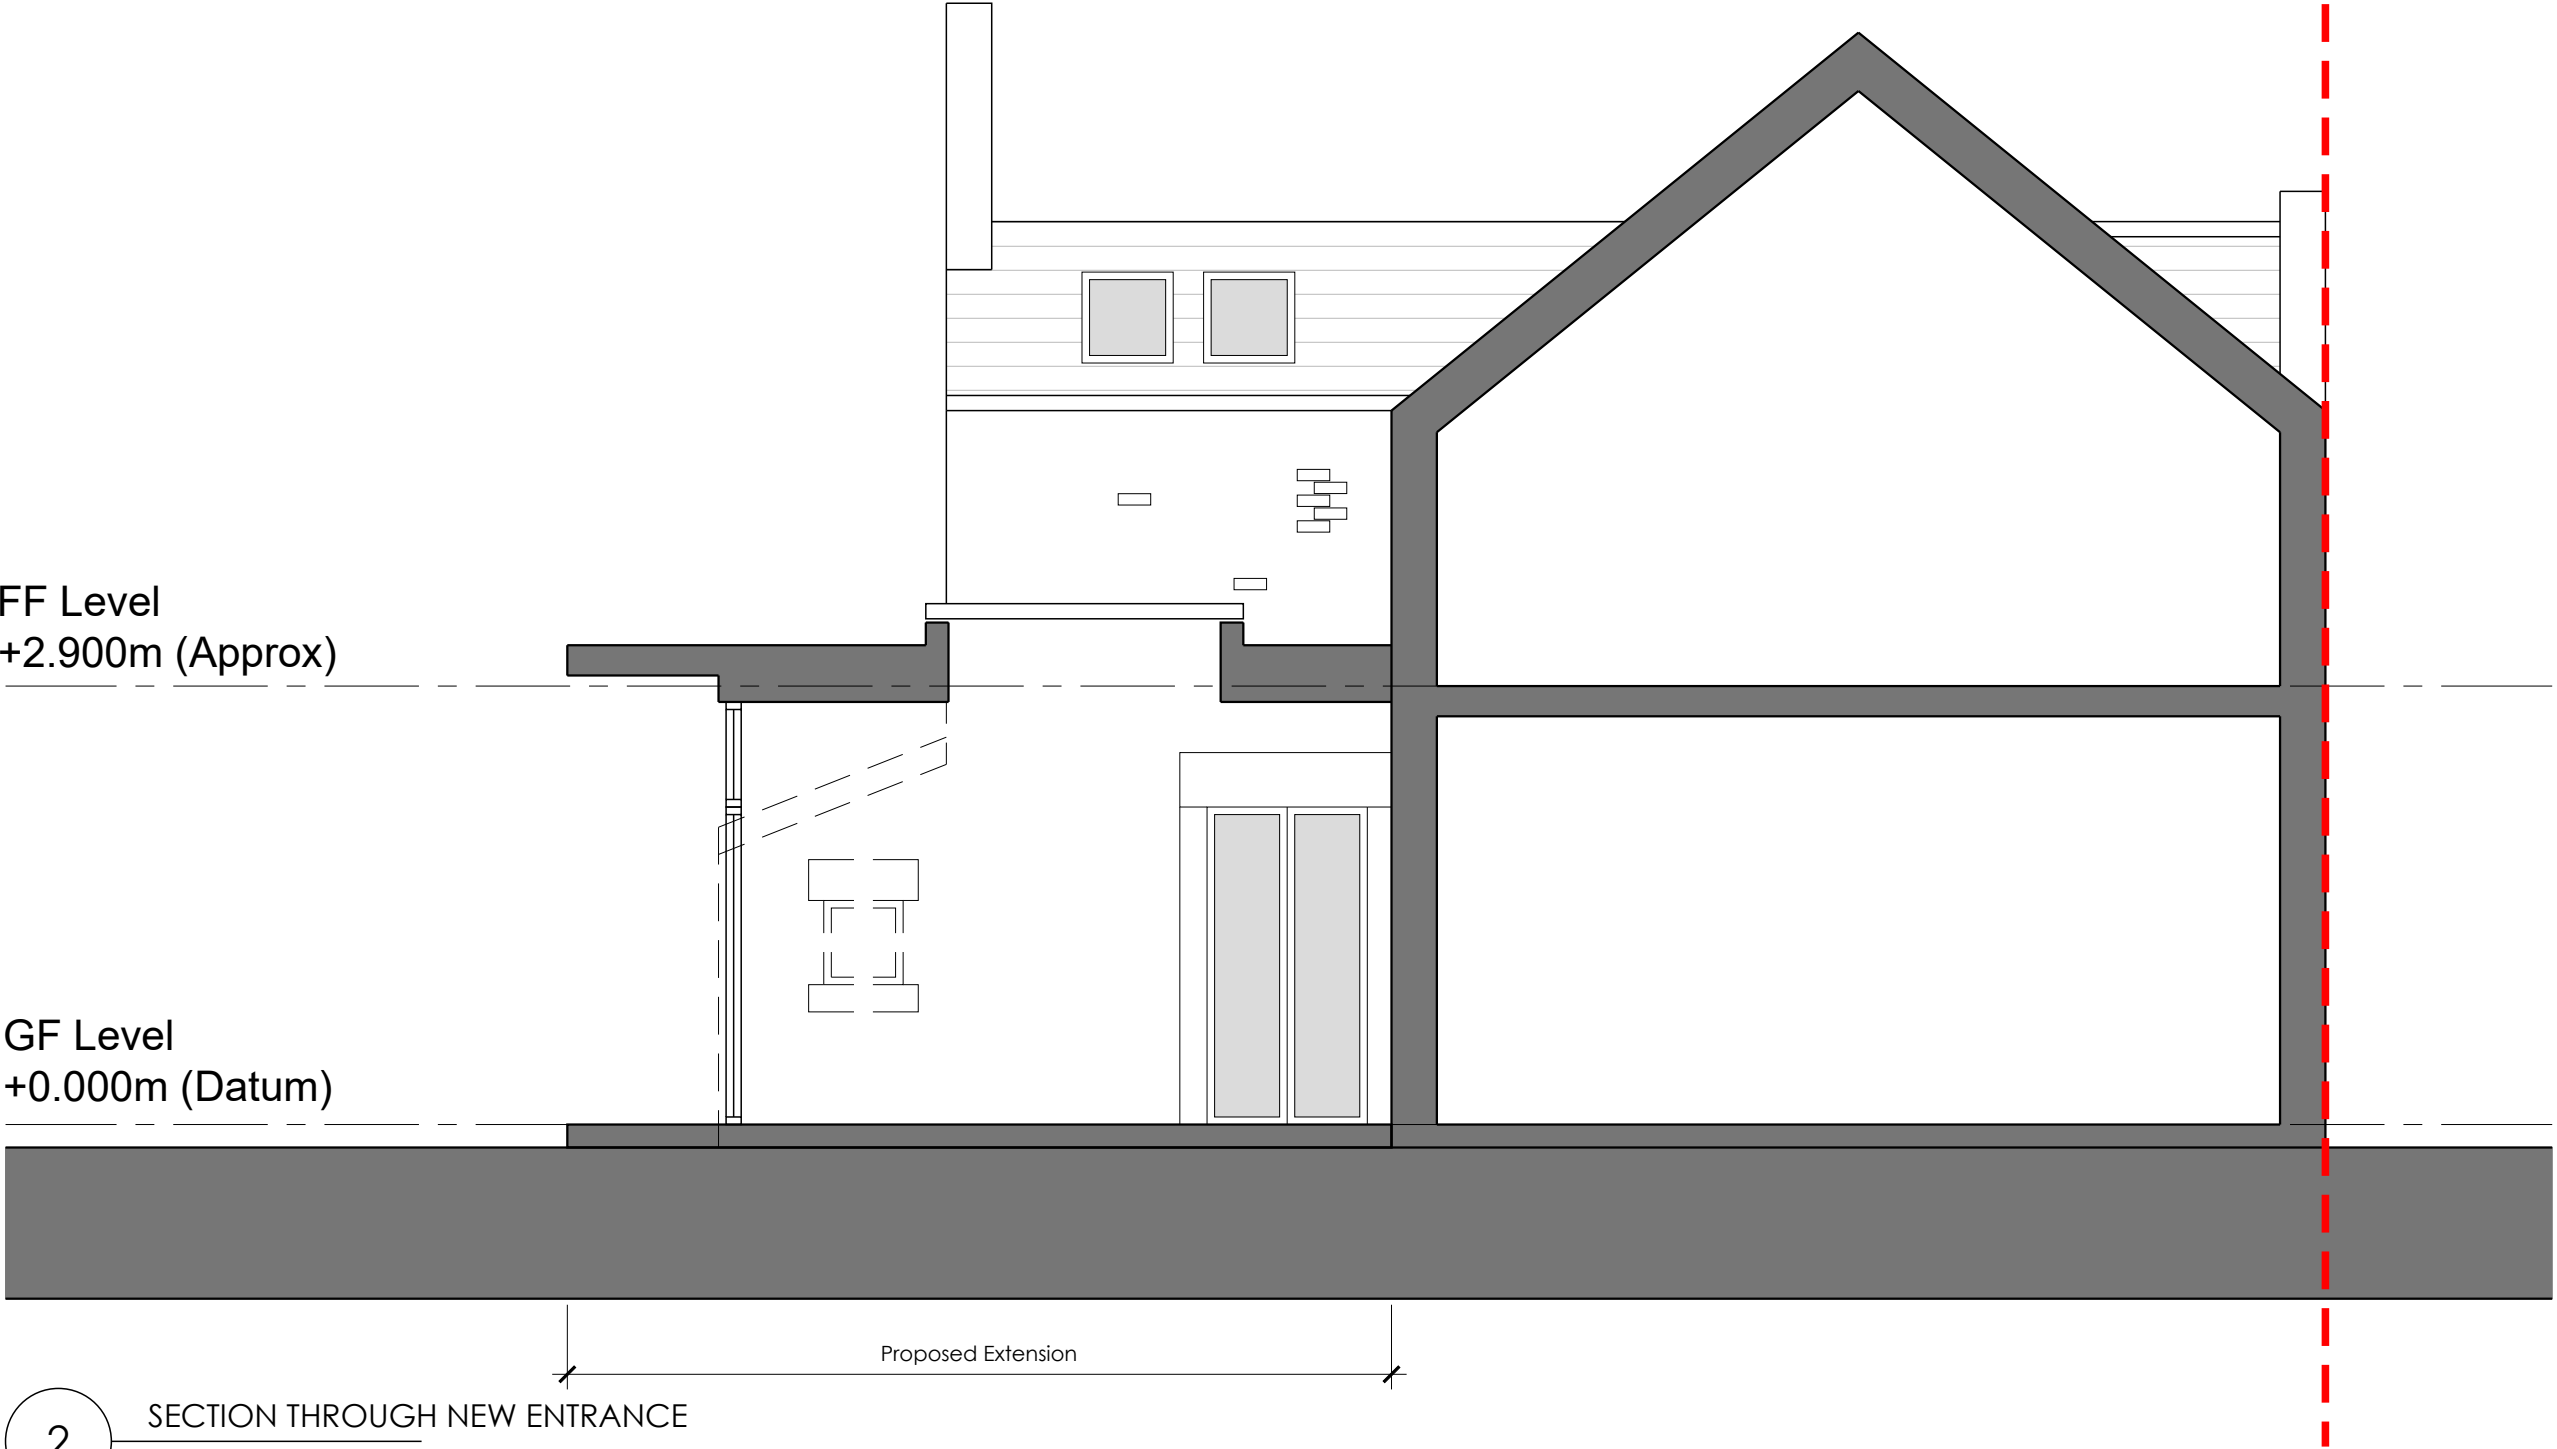

- MATERIALS KEY
1. BRICKWORK
 2. uPVC WINDOWS / DOORS
 3. CAST STONE CILLS AND SURROUNDS
 4. LEAD ROOF AND FLASHINGS
- Existing features to be removed
- Outline of building beyond
- Area of wall to be infilled with new blue engineering brick to faithfully match existing

P1	22.04.2022	AF	Issued for Planning
REV	DATE	DRN	
STATUS		STAGE 3 - PLANNING	
Scale Bar 1:100			

CLIENT:	ALAN BLATNEY
PROJECT NUMBER	217002
PROJECT	HIGH CARRS LODGE
SITE LOCATION	HIGH CARRS LODGE, RORY ROAD, LIVERPOOL L34 4HD

unit ³	22A Jordan Street, Liverpool, L1 0BP T: 0151 203 1117 E: mail@unit3-designstudio.com W: www.unit3-designstudio.com
-------------------	---

DRAWING NO.	AE-20-001		
DRAWING NAME	PROPOSED ELEVATIONS SHEET 1		
REVISION	P1	SCALE - 1:50	SHEET SIZE - A1
DATE - 12.01.21	DRAWN - AF	CHECKED - AF	