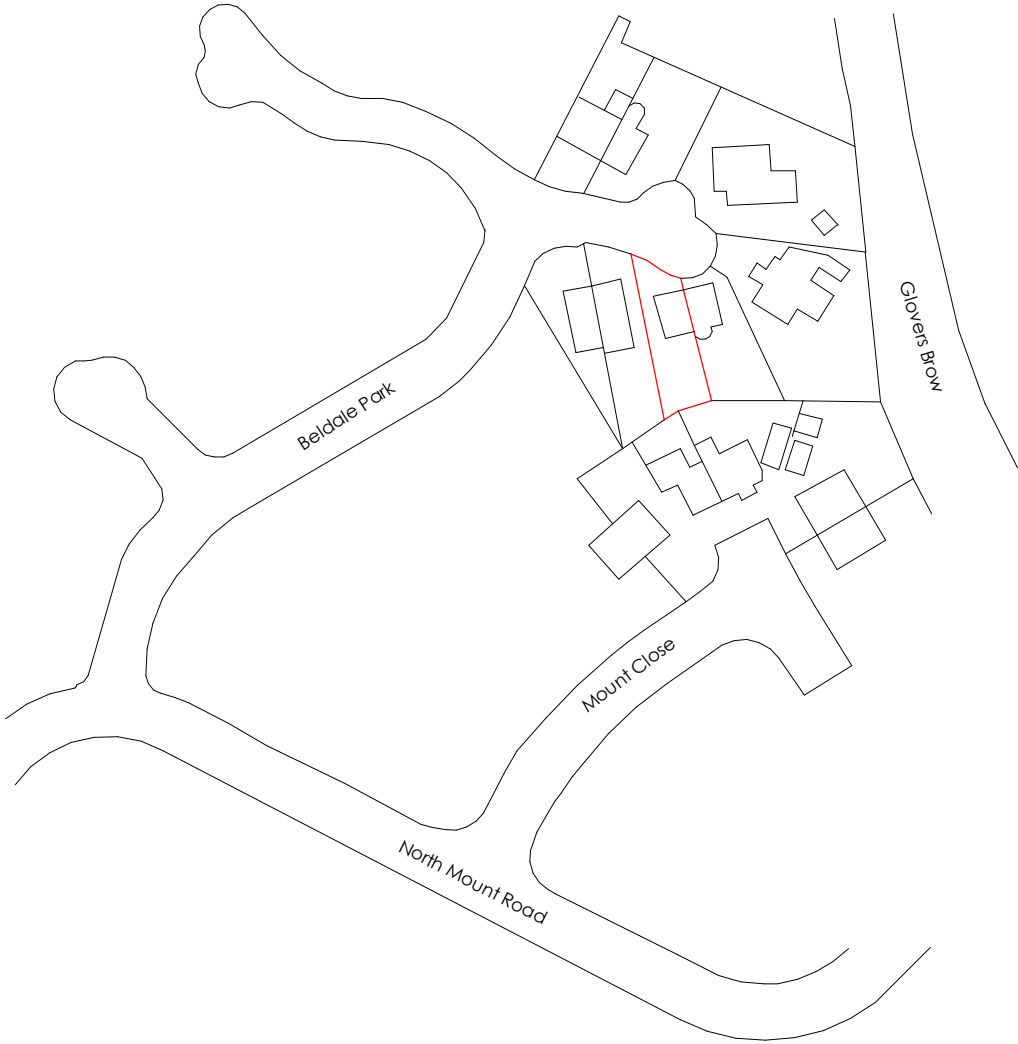


Location Plan
1 : 1250

**IMPORTANT - THIS SHEET IS TO BE READ IN
CONJUNCTION WITH OTHER SHEETS
SUPPLIED**

Project Number: BPE/2021/418/01		
Project Status:		
Stage:	Draft:	Approved:
Design		
Planning		
Building Regulations		
Date: January 2022	Drawn by: DM	
Scale: 1:200, 1:100, 1:50@A3	Revision: D	Drawing Number: 418.01.002