


Existing Side 1 Elevation

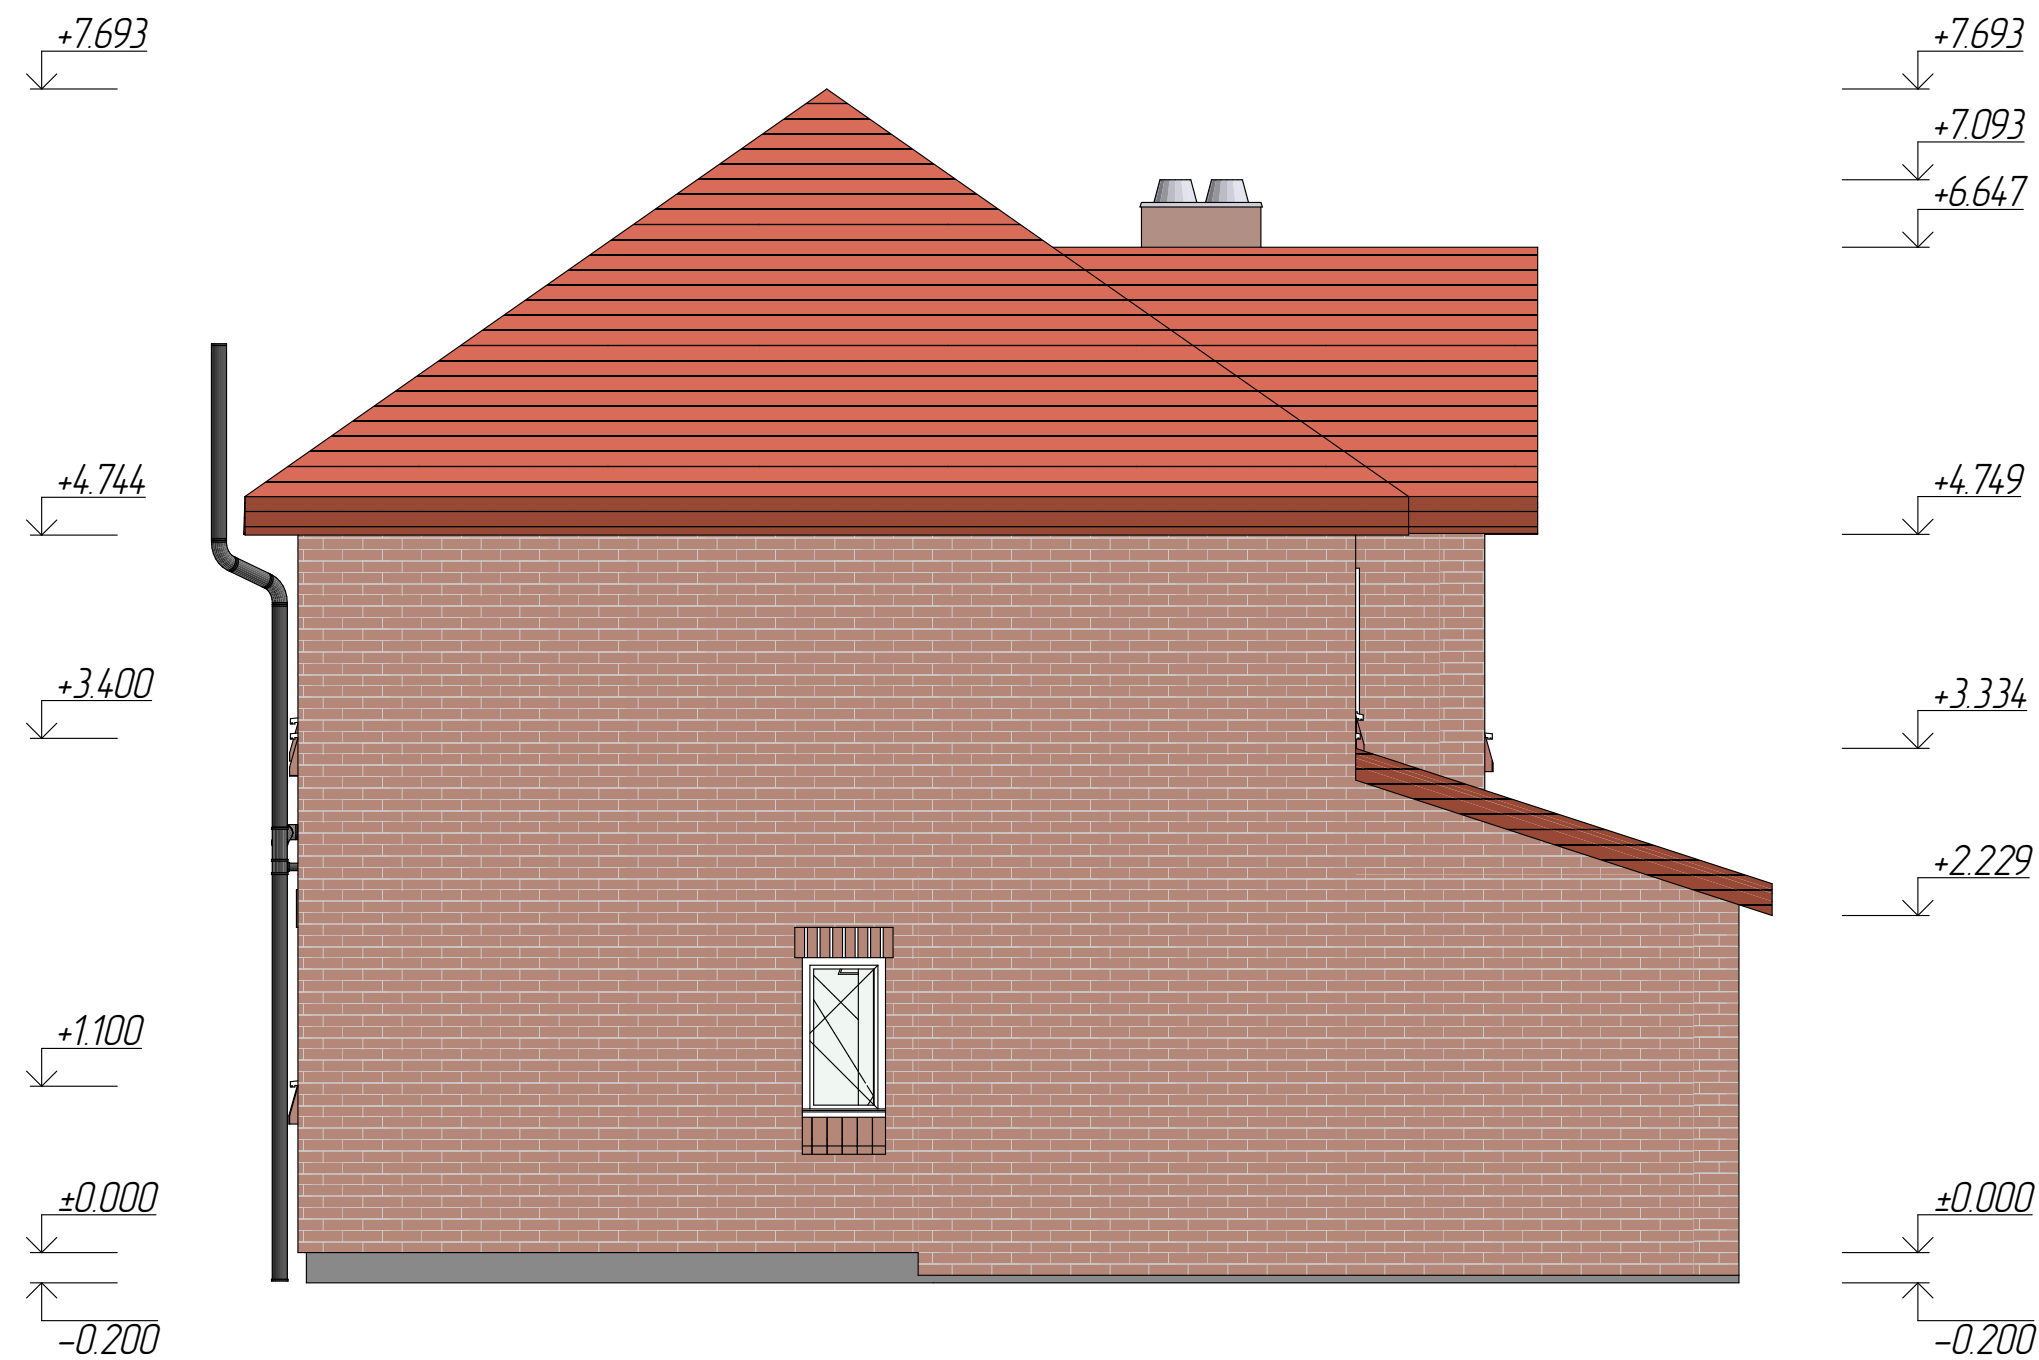

Job title	Date
11 Waterley Drive, Prescot L341PU	15.02.2021
Drawing title	Scale
Existing Side 1 Elevation	1:50 @ A3
Status	DWG. No
Planning Application	No. 5