



This drawing is the property of Crawford & Company and must not be produced in whole or in part without the prior permission of Crawford & Company.

Notes

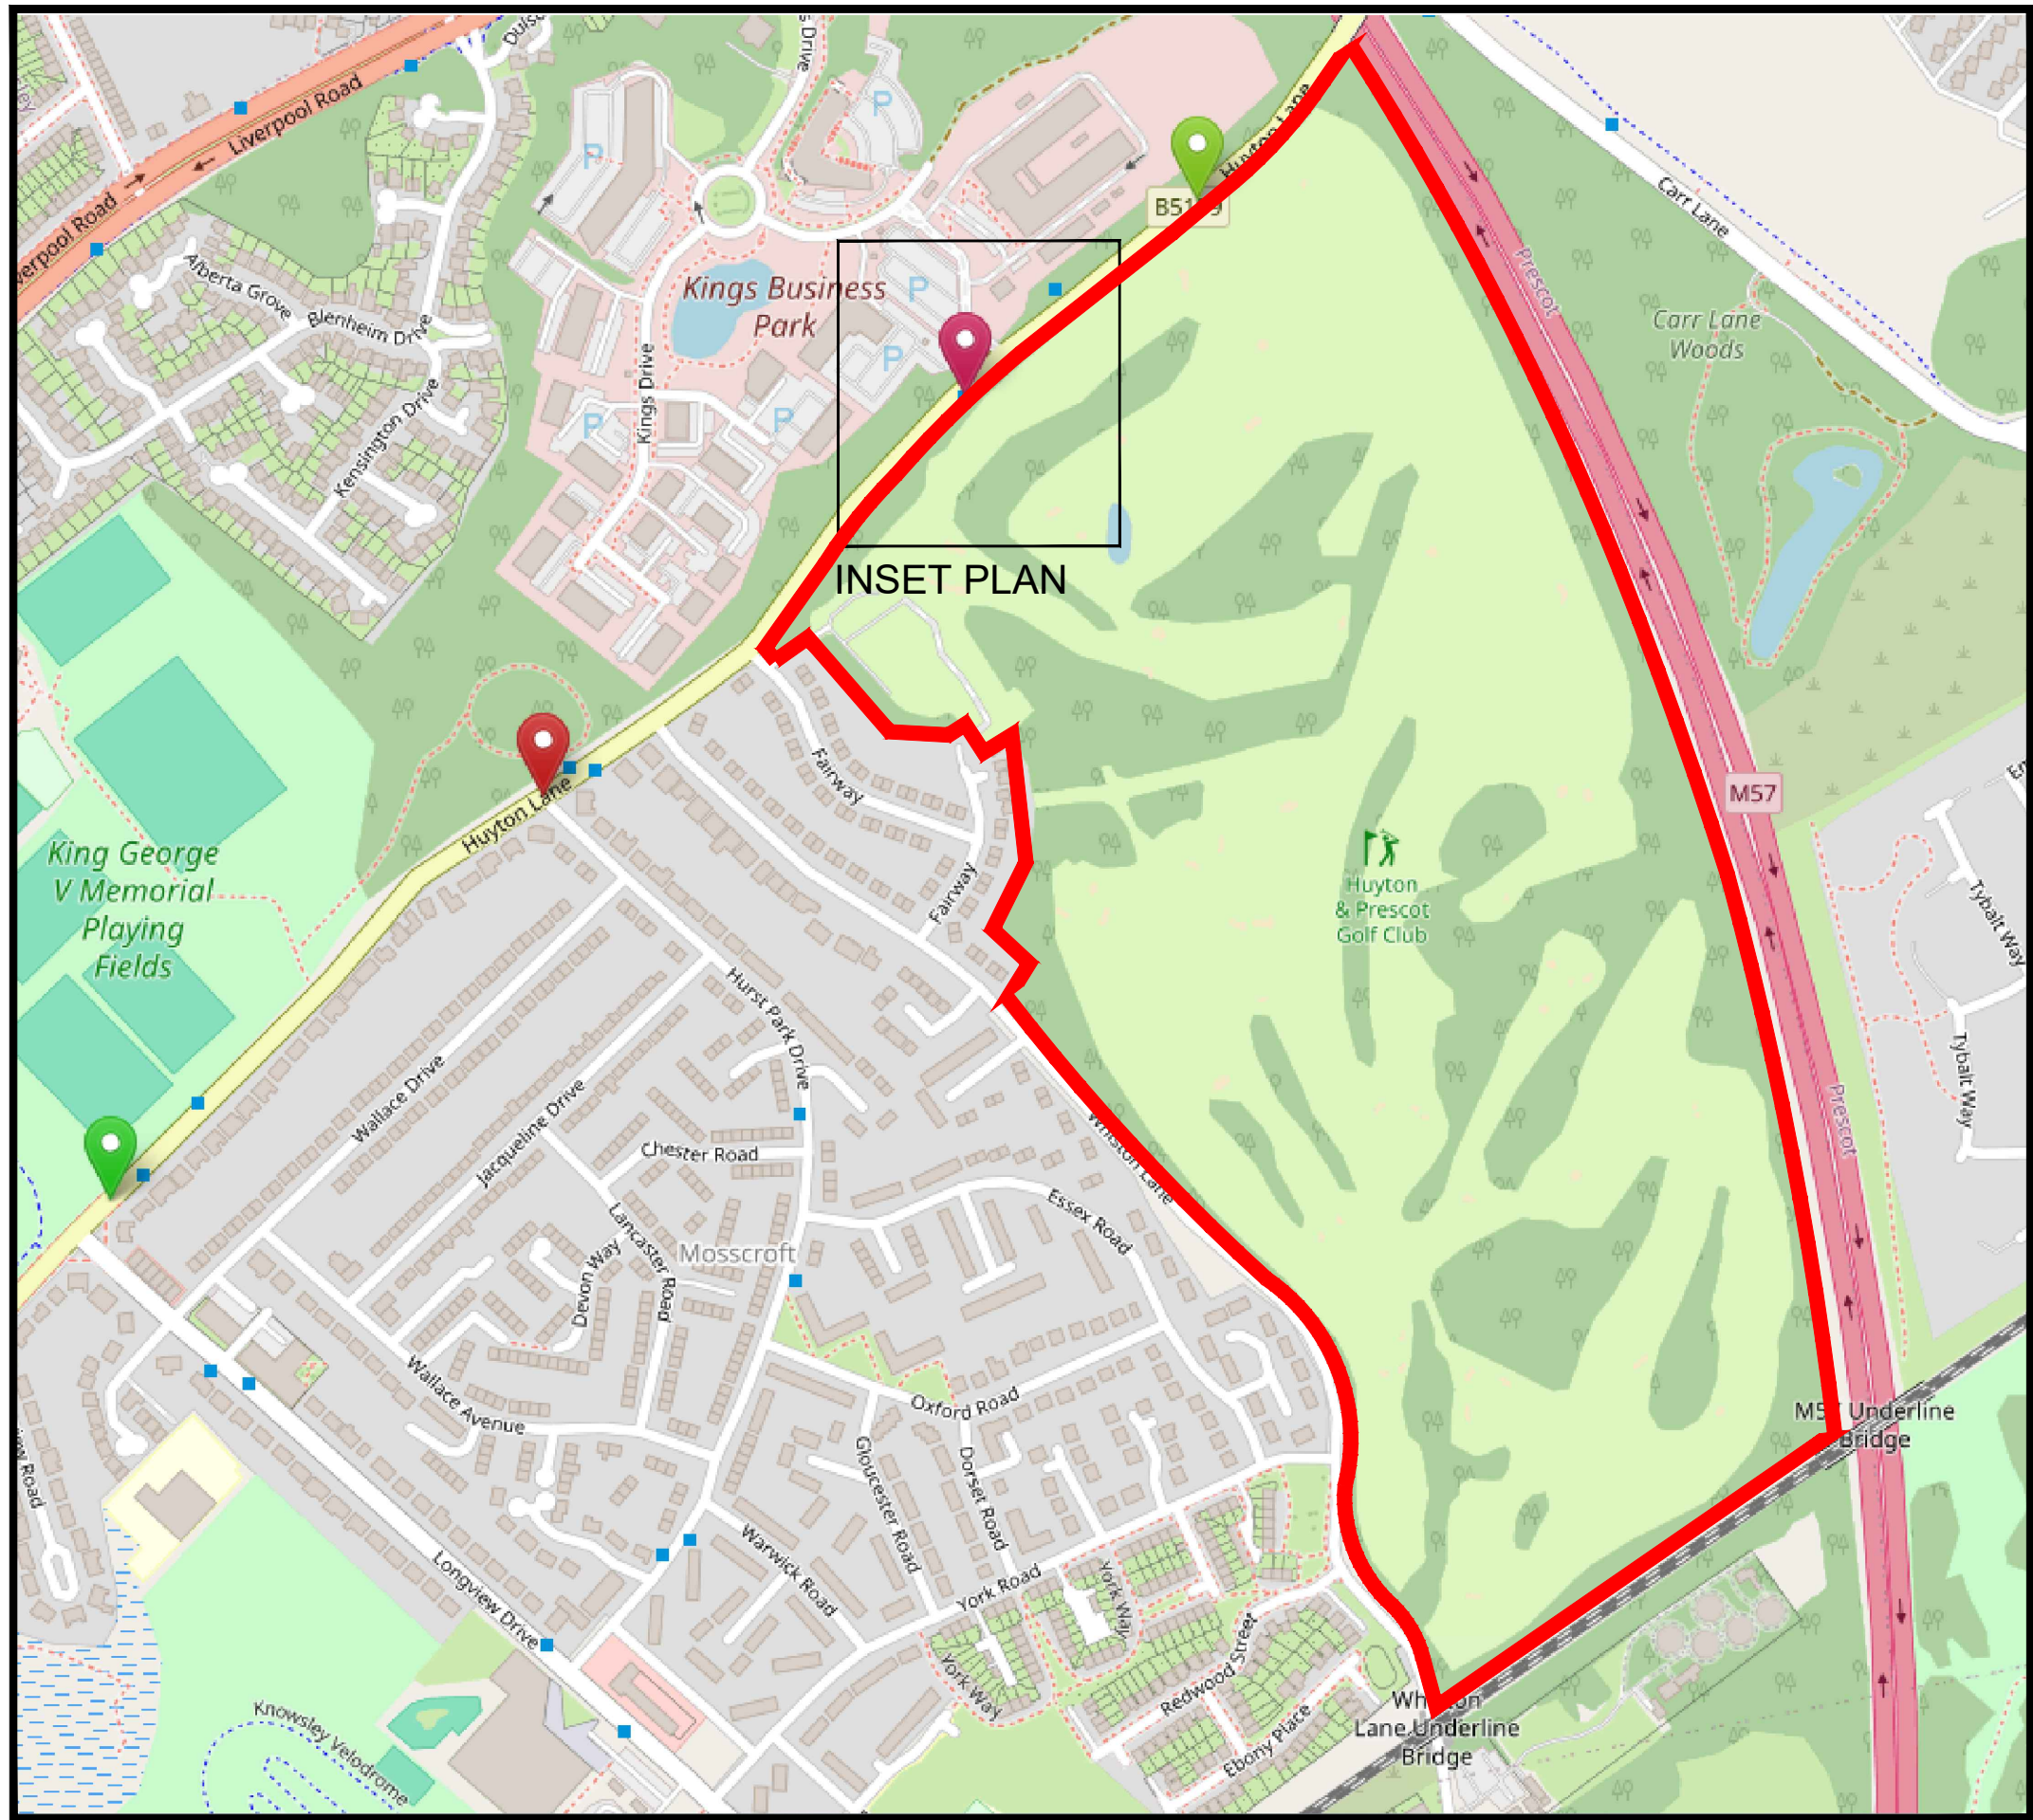

LOCATION PLAN
SCALE 1:5,000

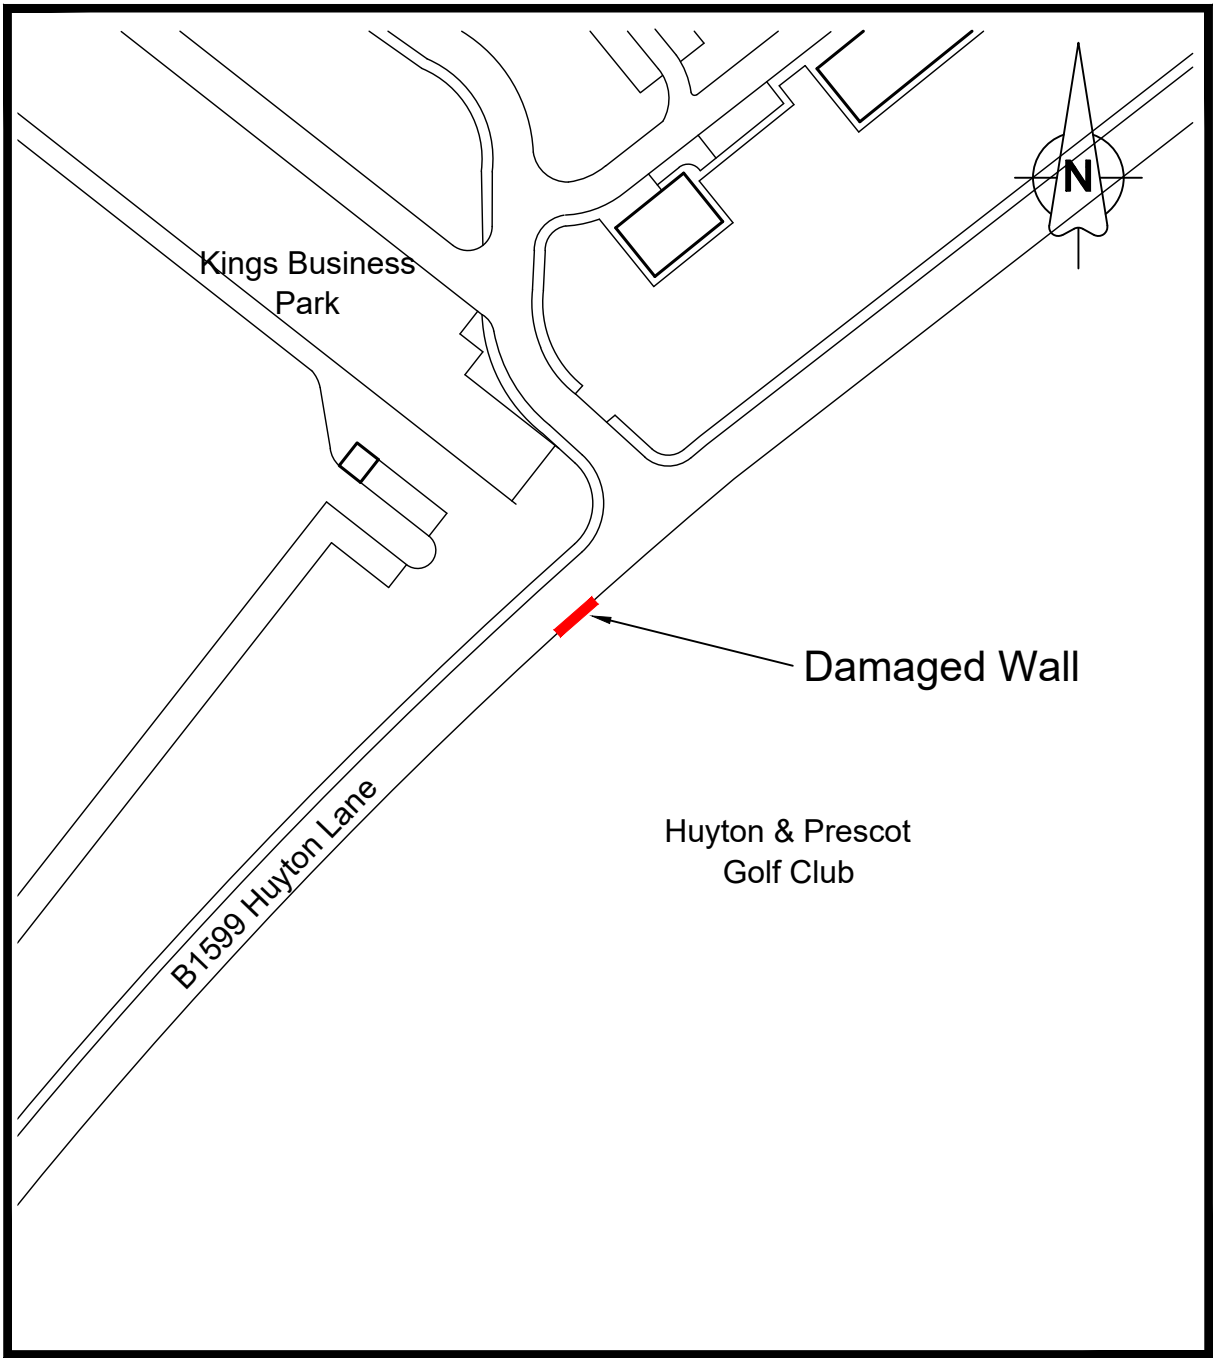

INSET PLAN
SCALE 1:1250

Rev	Date	Drawn	Designed	Checked
-----	------	-------	----------	---------

Drawing Status
LISTED BUILDING CONSENT

Project Title
HUYTON & PRESCOT GOLF CLUB

Project Location
**HUYTON & PRESCOT GOLF CLUB
HURST PARK FAIRWAY, HUYTON
LIVERPOOL L36 1UA**

Drawing Title
LOCATION PLAN

Client
HUYTON & PRESCOT GOLF CLUB

Originator



Crawford[®]

Crawford Building Consultancy
The Hallmark Building, 106 Fenchurch Street, London EC3M 5JE
tel: 0121 200 3600
email: david.painter@crawco.co.uk www.crawco.co.uk

Project No	1874049	Division	CBC	Scale at A2AS SHOWN
Date	AUG '25	Drawn	DP	Designed Checked CP
Drawing number	CBC-1874049-01			Revision 00