


Notes:

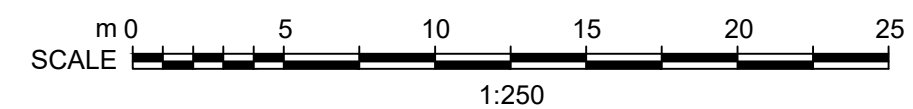

Revision:		Description	
		Date	
 DV8 DESIGNS ARCHITECTURE•INTERIORS			
EXISTING			
NOTE: DO NOT SCALE FROM THIS DRAWING. ALL DIMENSIONS TO BE CHECKED ON SITE TO BE READ IN CONJUNCTION WITH ALL RELEVANT CONSULTANTS DOCUMENTATION			
Client: GREENE KING			
Project No. 2302		Project: DERBY ARMS KNOWSLEY	
Drawing No. 200		Drawing Title: SITE LOCATION PLAN	
Revision: X	Scale: 1:1250 @ A3	Date: 21/05/24	Drawn by: SG