


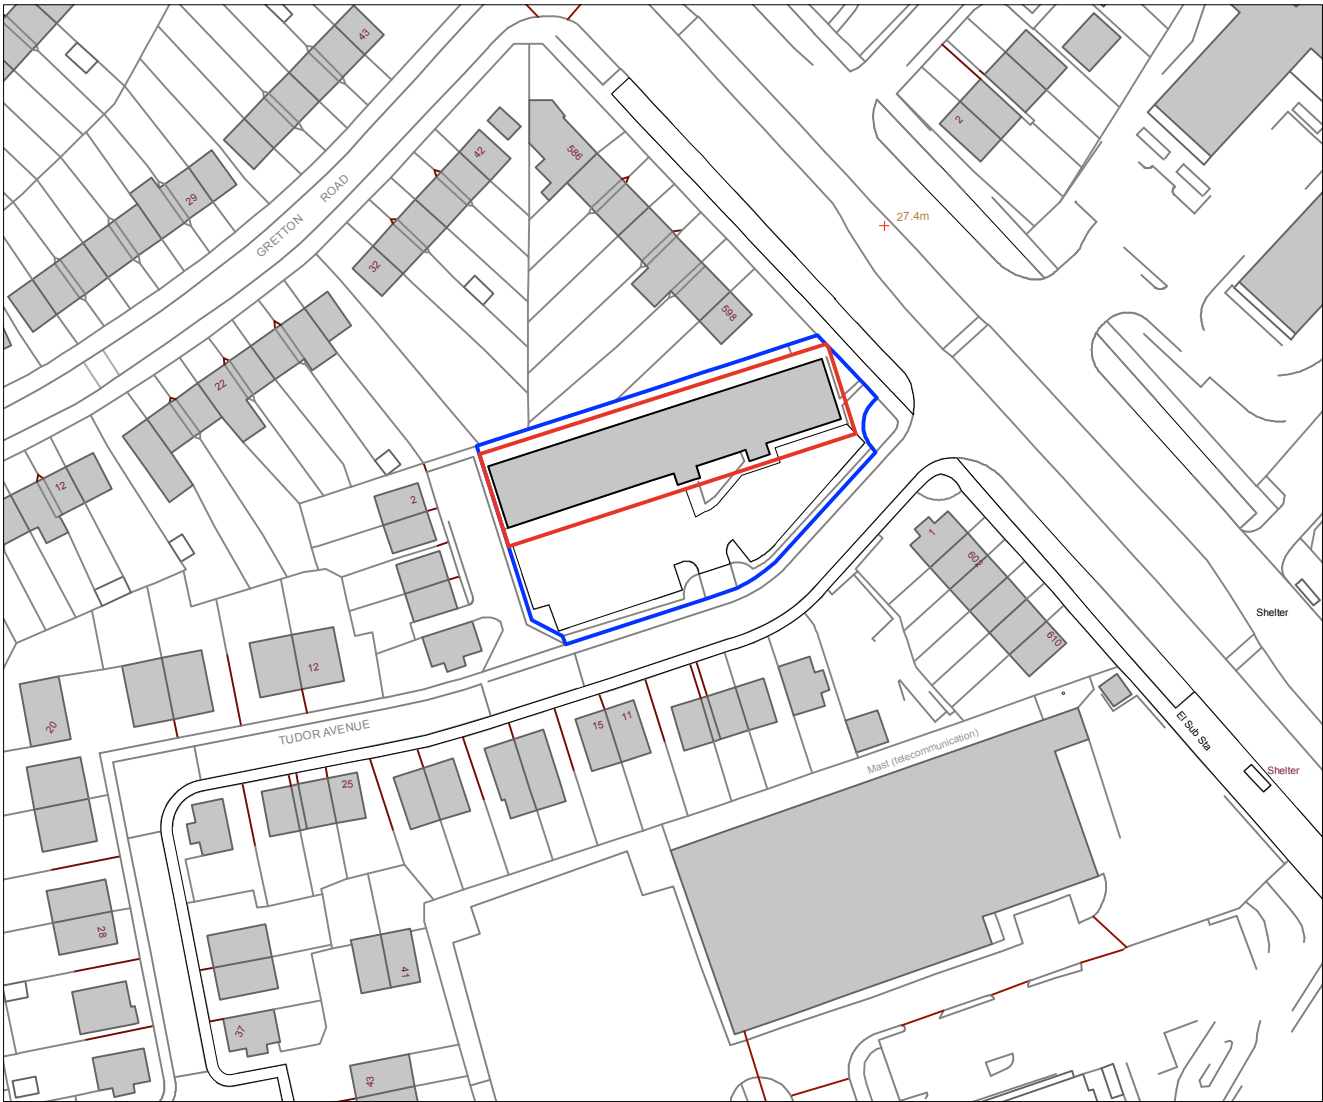

scale 1:1250 @ A4
0m 12.5m 25m 62.5m 125m



Drawing Title: Site Location Plan
Date: 07.06.2024
Drawing no: 1338-100
Scale: 1:1250 @ A4
Drawn: AA

revision:
revision notes:

DK-Architects
26 Old Haymarket
Liverpool
L1 6ER
0151 231 1209 T
mail@dk-architects.com E
www.dk-architects.com W