


Notes

Jennings Design Associates take no responsibility for any dimensions obtained by scaling from this drawing. If no dimension is shown the recipient must ascertain the dimension specifically from the Architect or by site measurement. Supplying this drawing in digital form is solely for convenience and no reliance may be placed on digital data. All data must be checked against hard copy. Dimensions must be checked on site. Any discrepancies must be reported to the Architect immediately. This drawing is copyright of Jennings Design Associates

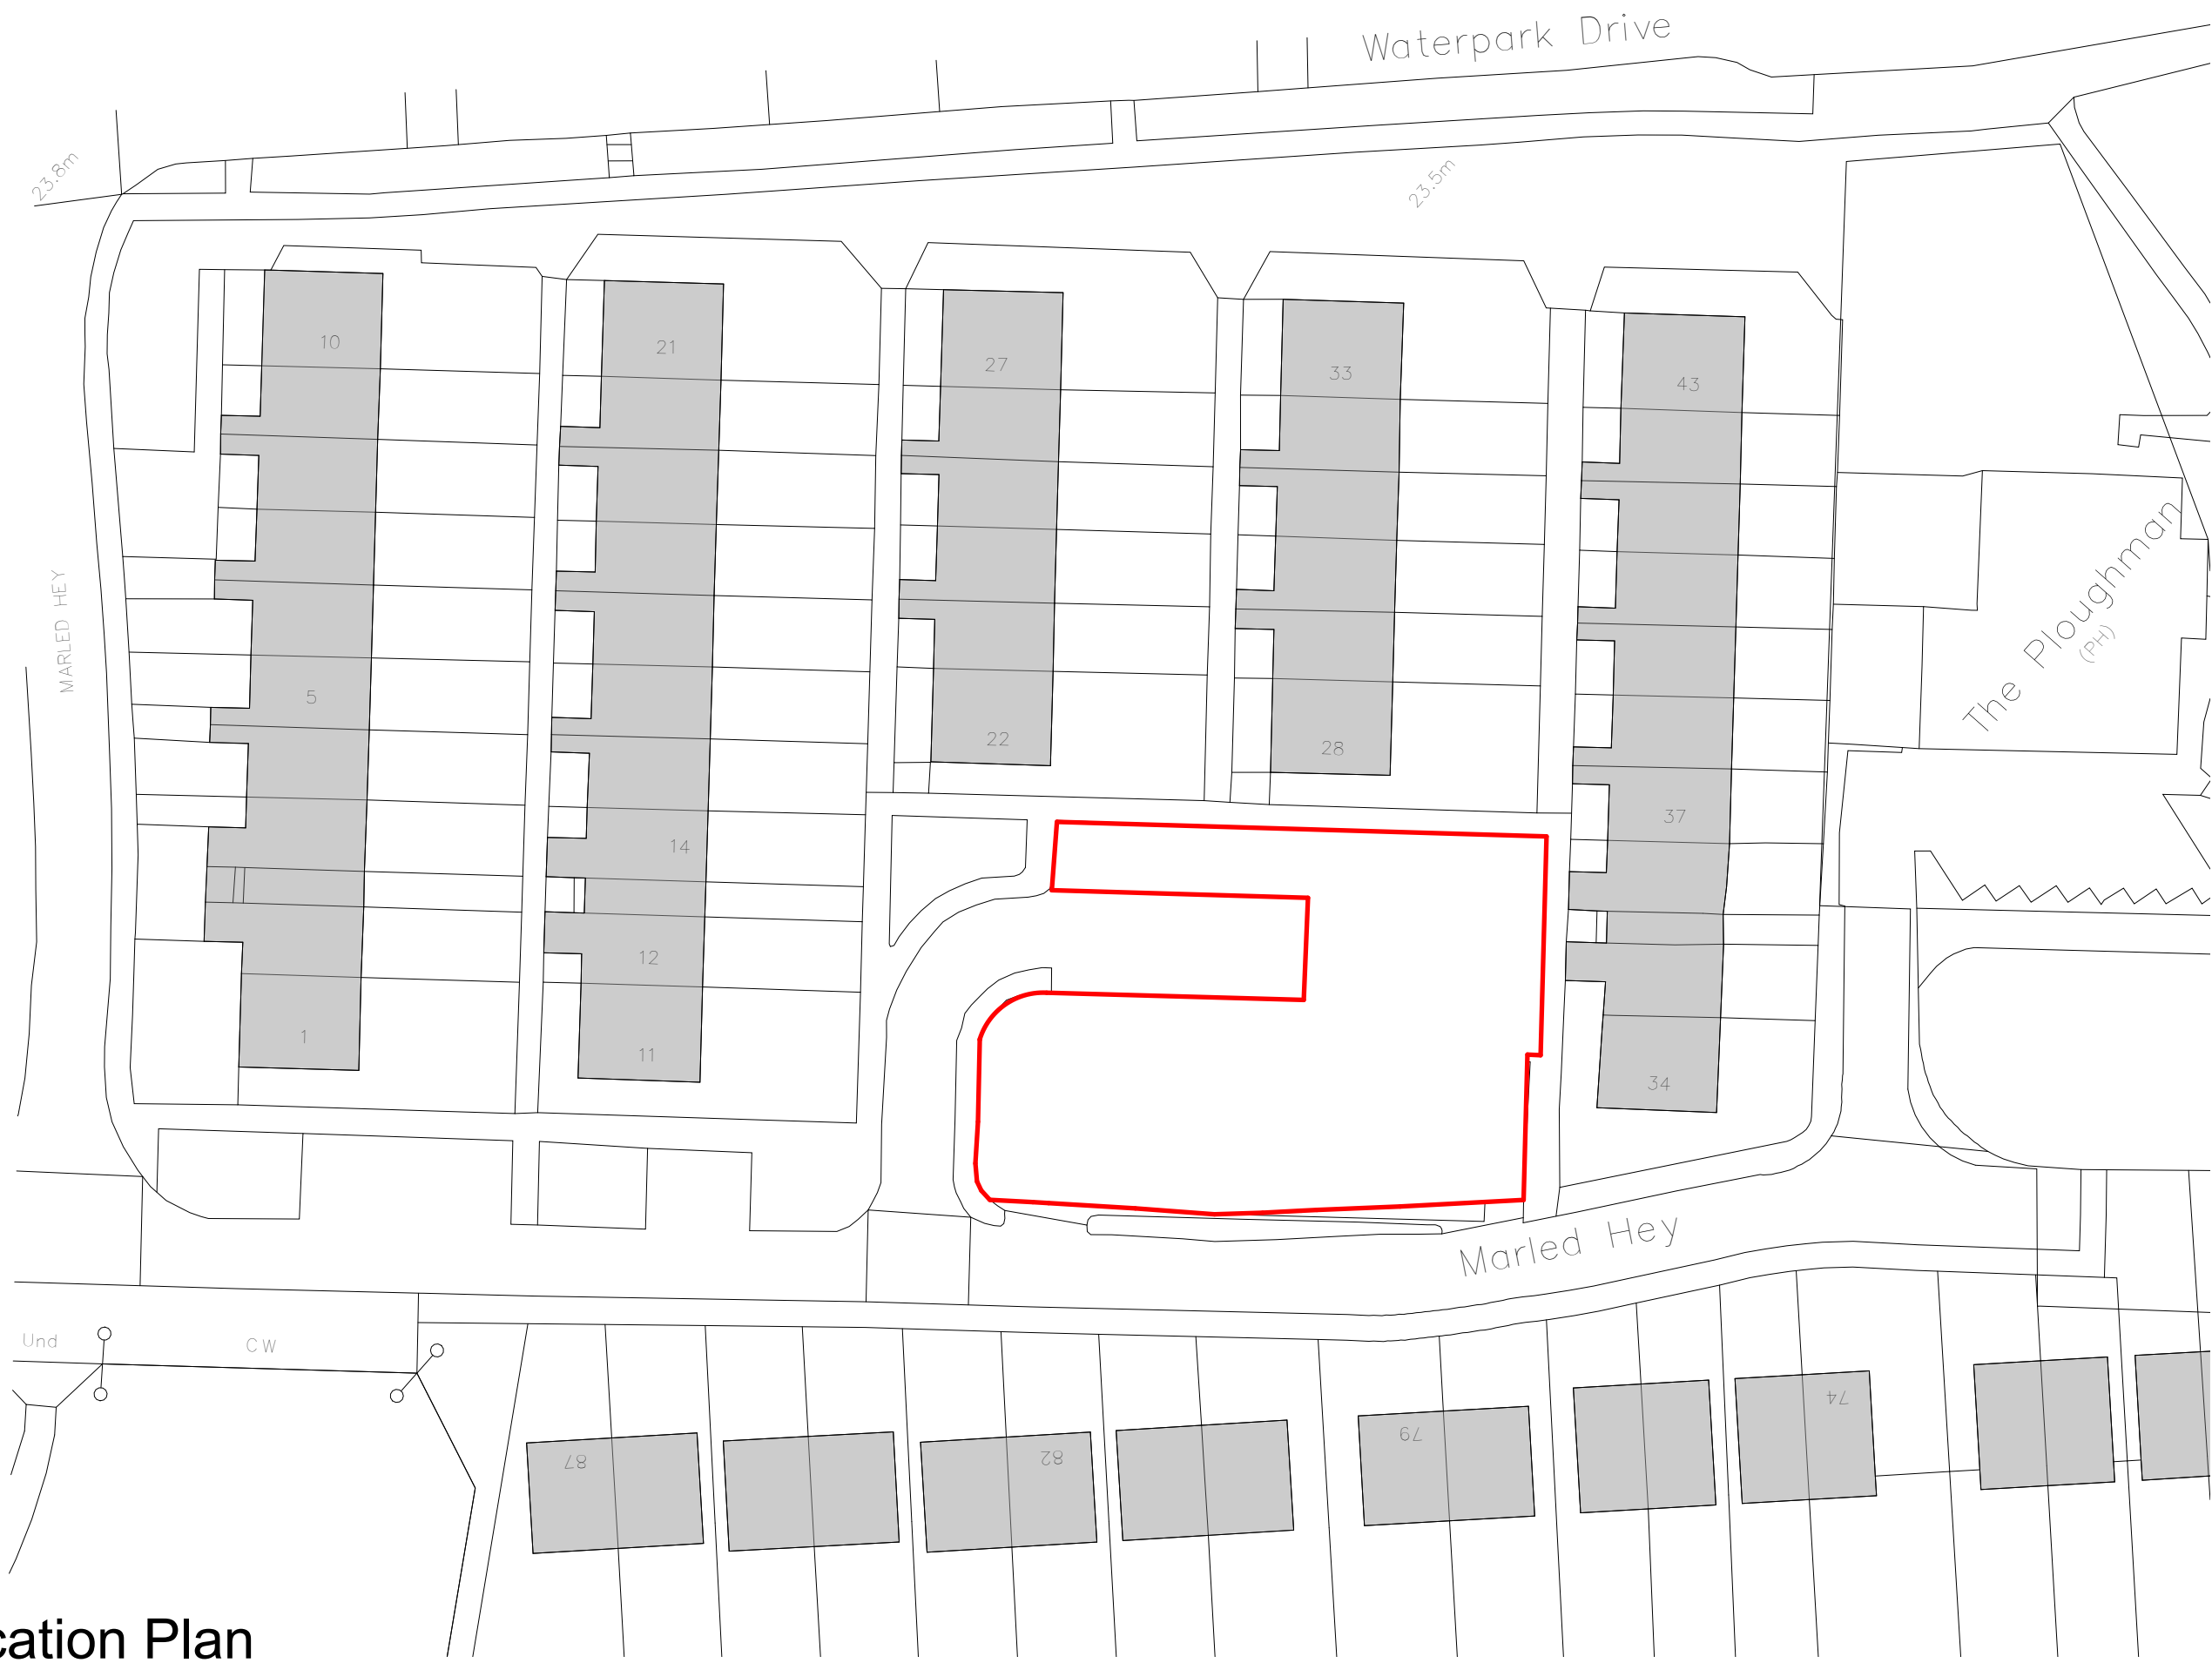

P9	Road name added	16/06/25	TK
P8	Planning Updates	16/04/2025	LF
P7	Planning Submission	28/02/25	ST
P6	Red line boundary amended to include parking spaces	16/12/24	
P5	JDA DLM error	11/09/24	
P4	Issued for planning	22/03/23	
P3	JDA DLM error	27/02/23	
P2	JDA DLM error	27/02/23	
P1	Initial Issue	-	-

Rev	Description	Date	By
Revision Schedule			

jda

jda architects
info@jda-architects.com
www.jda-architects.com
manchester: 0161 336 5011
liverpool: 0151 865 0112

Project Details:			
0934 - Marled Hay, Stockbridge Village			
Client:			
ForViva			
RIBA Workstage:			Status/Suitability Code:
Stage 3 - Planning			S2
Scale:	@ Original Size	Date:	Chk by:
1 : 500	A3	15/02/23	TDY TK
Project Code	Originator	Vol/Sys	Level
0934-JDA-XX-XX-DR-A-0001			
Description			Rev
Location Plan			P9

Location Plan
1 : 500