




Proposed Streetscene - South-West (Frontage)

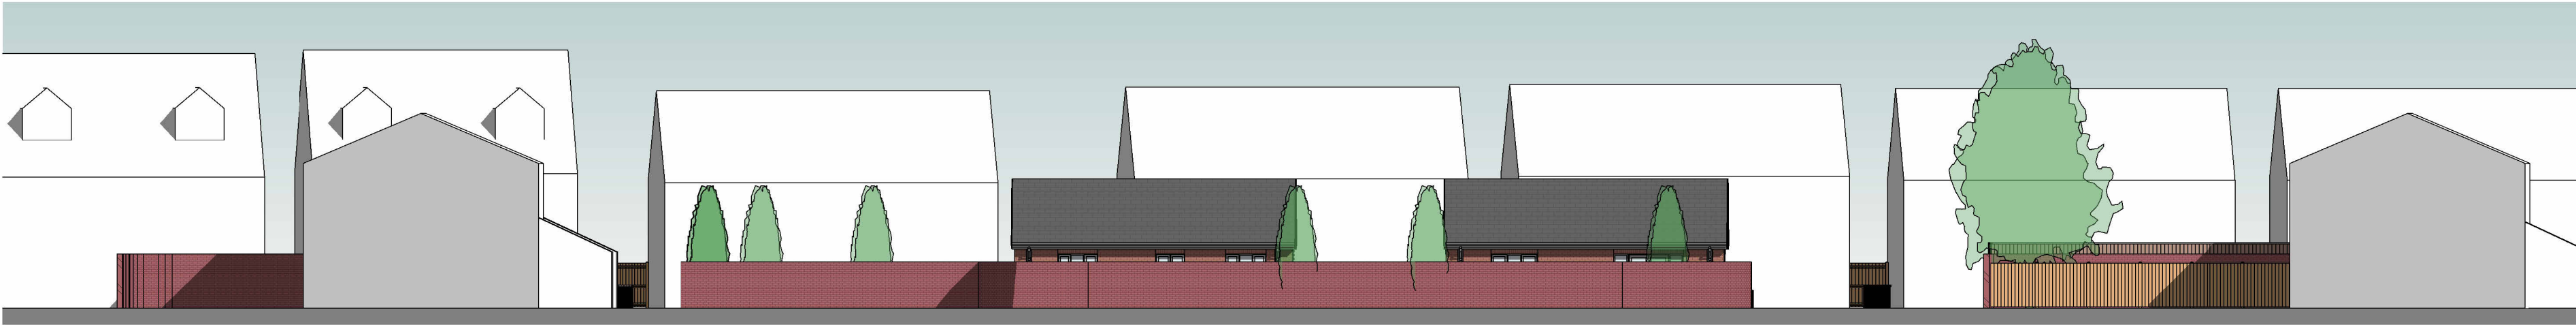


Proposed Streetscene - North-East



Proposed Street Scene - North-East



Proposed Streetscene - South-East

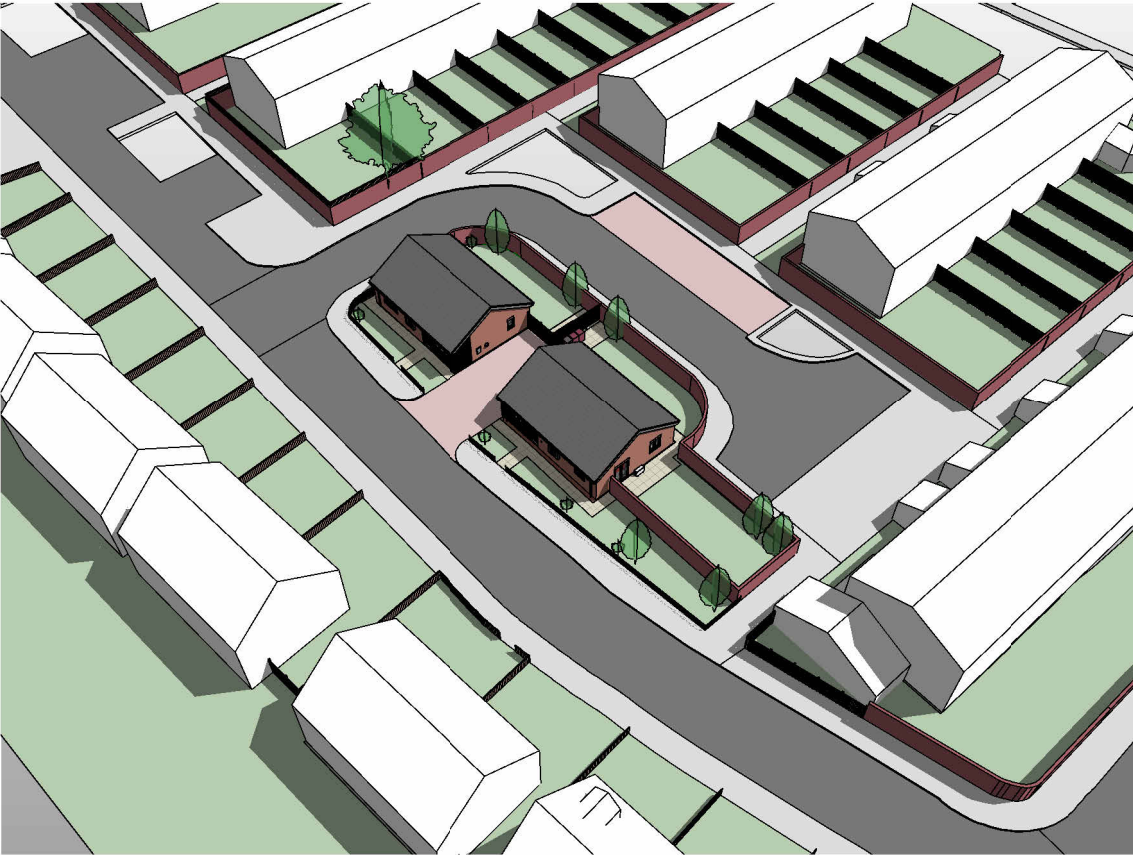

3D View 01



3D View 02



3D Front

Notes

Jennings Design Associates take no responsibility for any dimensions obtained by scaling from this drawing. If no dimension is shown the recipient must ascertain the dimension specifically from the Architect or by site measurement. Supplying this drawing in digital form is solely for convenience and no reliance may be placed on digital data. All data must be checked against hard copy. Dimensions must be checked on site. Any discrepancies must be reported to the Architect immediately. This drawing is copyright of Jennings Design Associates.

P8	Boundary treatment	16/06/25	TK
P7	Planning Submission	28/02/25	ST
P6	Issue update	15/01/25	DD
P5	Semi option	20/11/23	
P4	Z2 amended to 3B4P house type following client's comments	22/03/23	
	- issued for planning		
P3	JDA DLM error	27/02/23	
P2	JDA DLM error	27/02/23	
P1	Initial issue	-	
Rev	Description	Date	By
Revision Schedule			

jda architects

info@jda-architects.com
www.jda-architects.com

manchester: 0161 336 5011
liverpool: 0151 665 0112

Project Details:			
0934 - Marled Hay, Stockbridge Village			
Client: ForViva			
RIBA Workstage: Stage 3 - Planning		Status/Suitability Code: S2	
Scale: 1 : 200	@ Original size	Date: 16/02/23	Drawn by: TDY Checked By: TK

Project Code	Originator	Vol/Sys	Level	Type	Role	Number
0934-JDA-XX-XX-DR-A-0004						
Description						Rev
Streetscene - Proposed						P8

Z:\0934 - Marled Hay, Stockbridge Village\BIM\01-WIP\BIM_Models\0934-JDA-XX-XX-DR-A-0001_Site_Model.rvt