




Location Plan - Existing
SCALE - 1:1250




Block Plan - Existing
SCALE - 1:500




Block Plan - Proposed
SCALE - 1:500

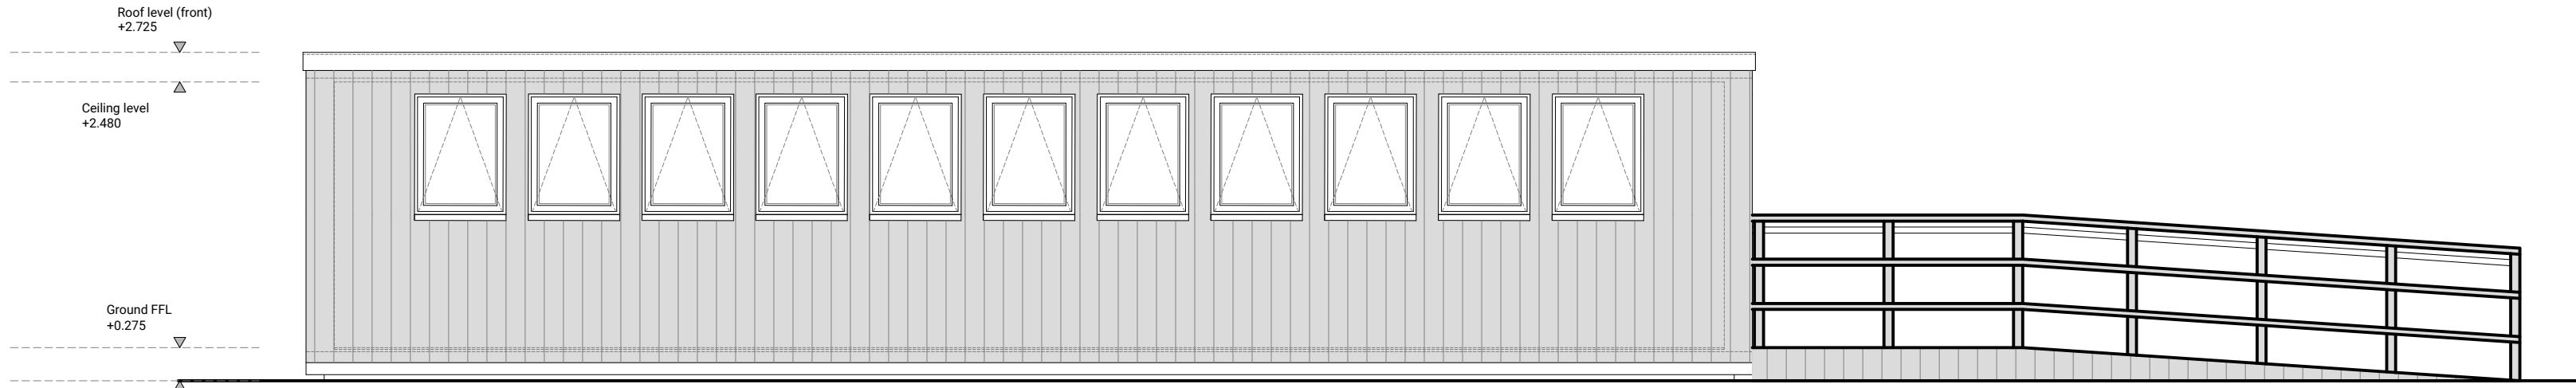


Elevation A - Front
SCALE - 1:50

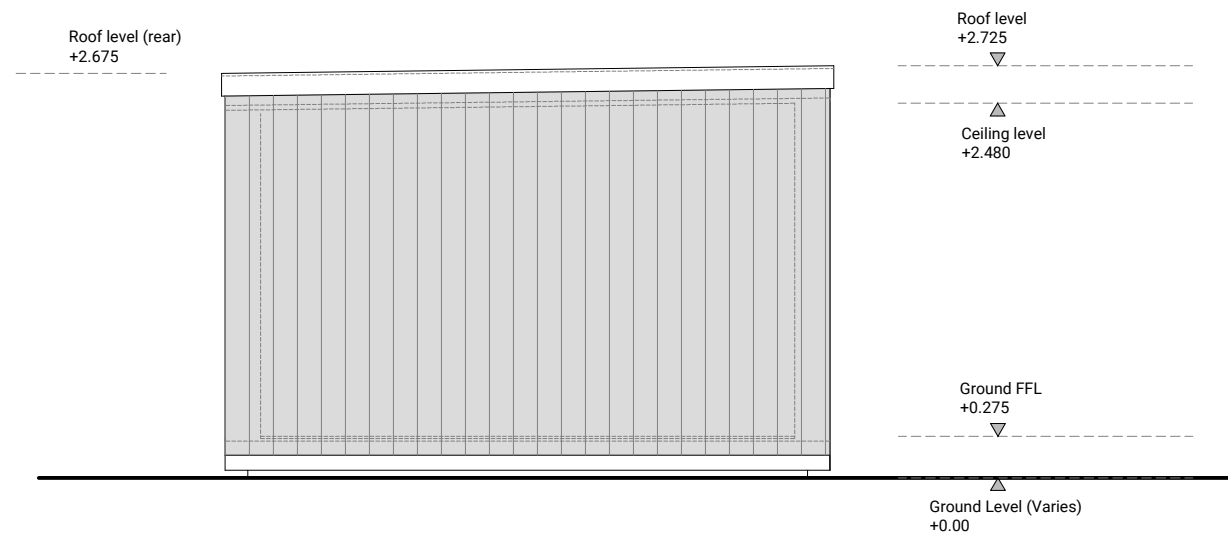


Elevation C - Side
SCALE - 1:50

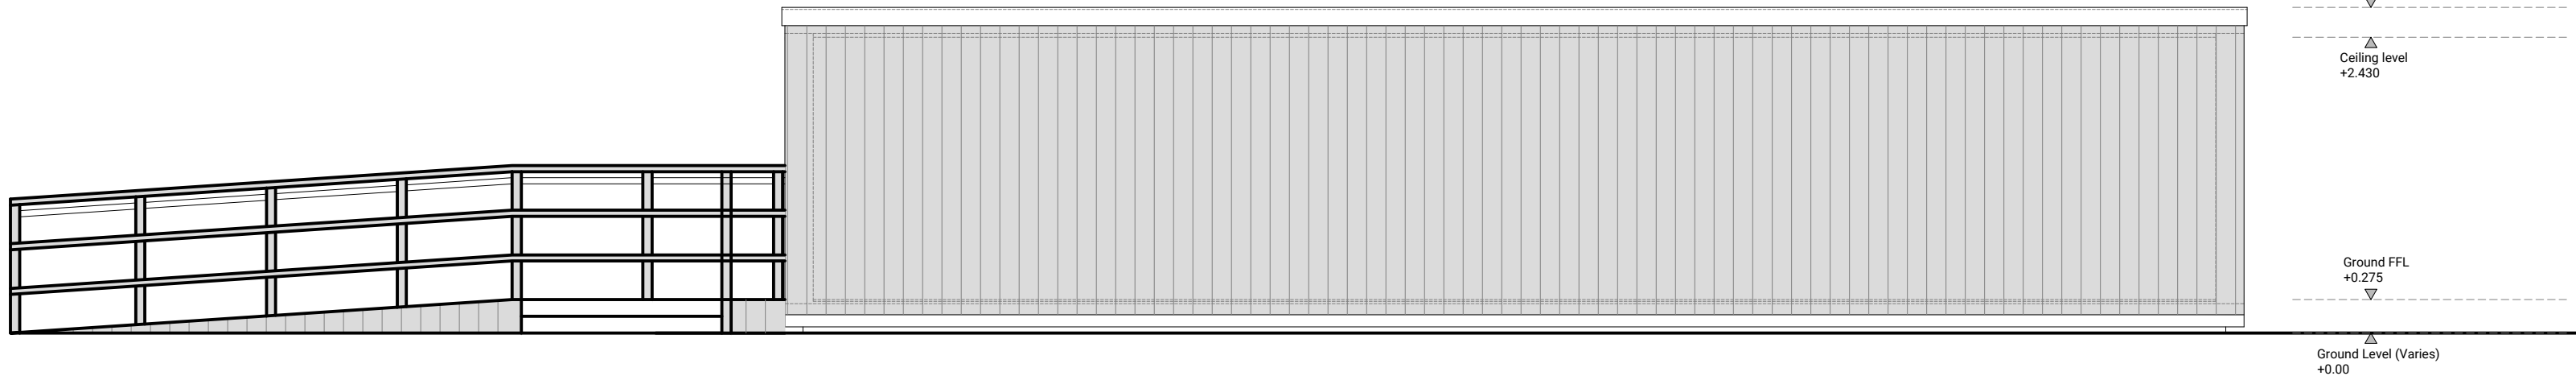


Elevation B - Rear
SCALE - 1:50

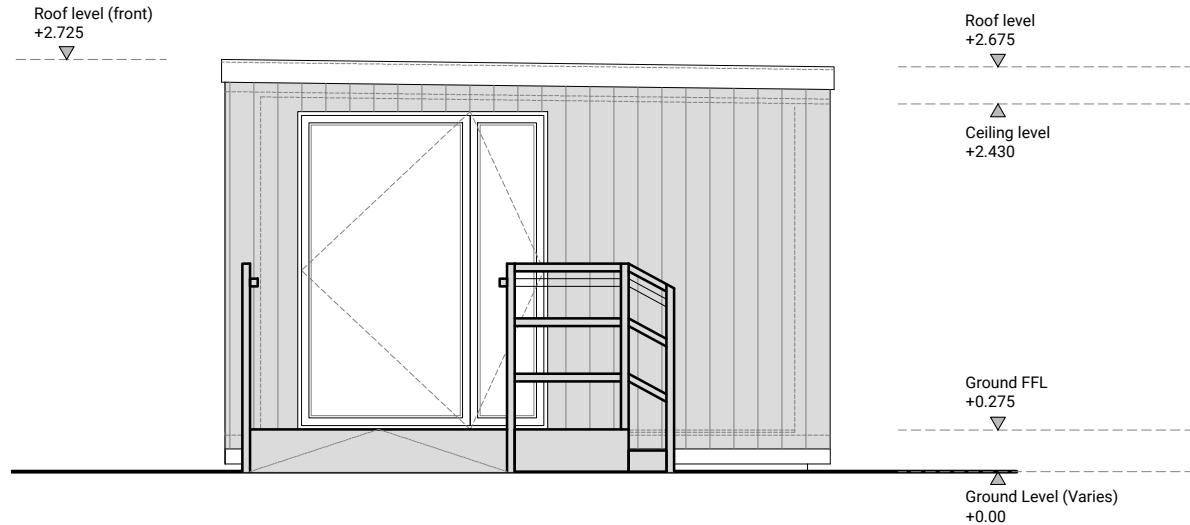

Elevation D - Side
SCALE - 1:50

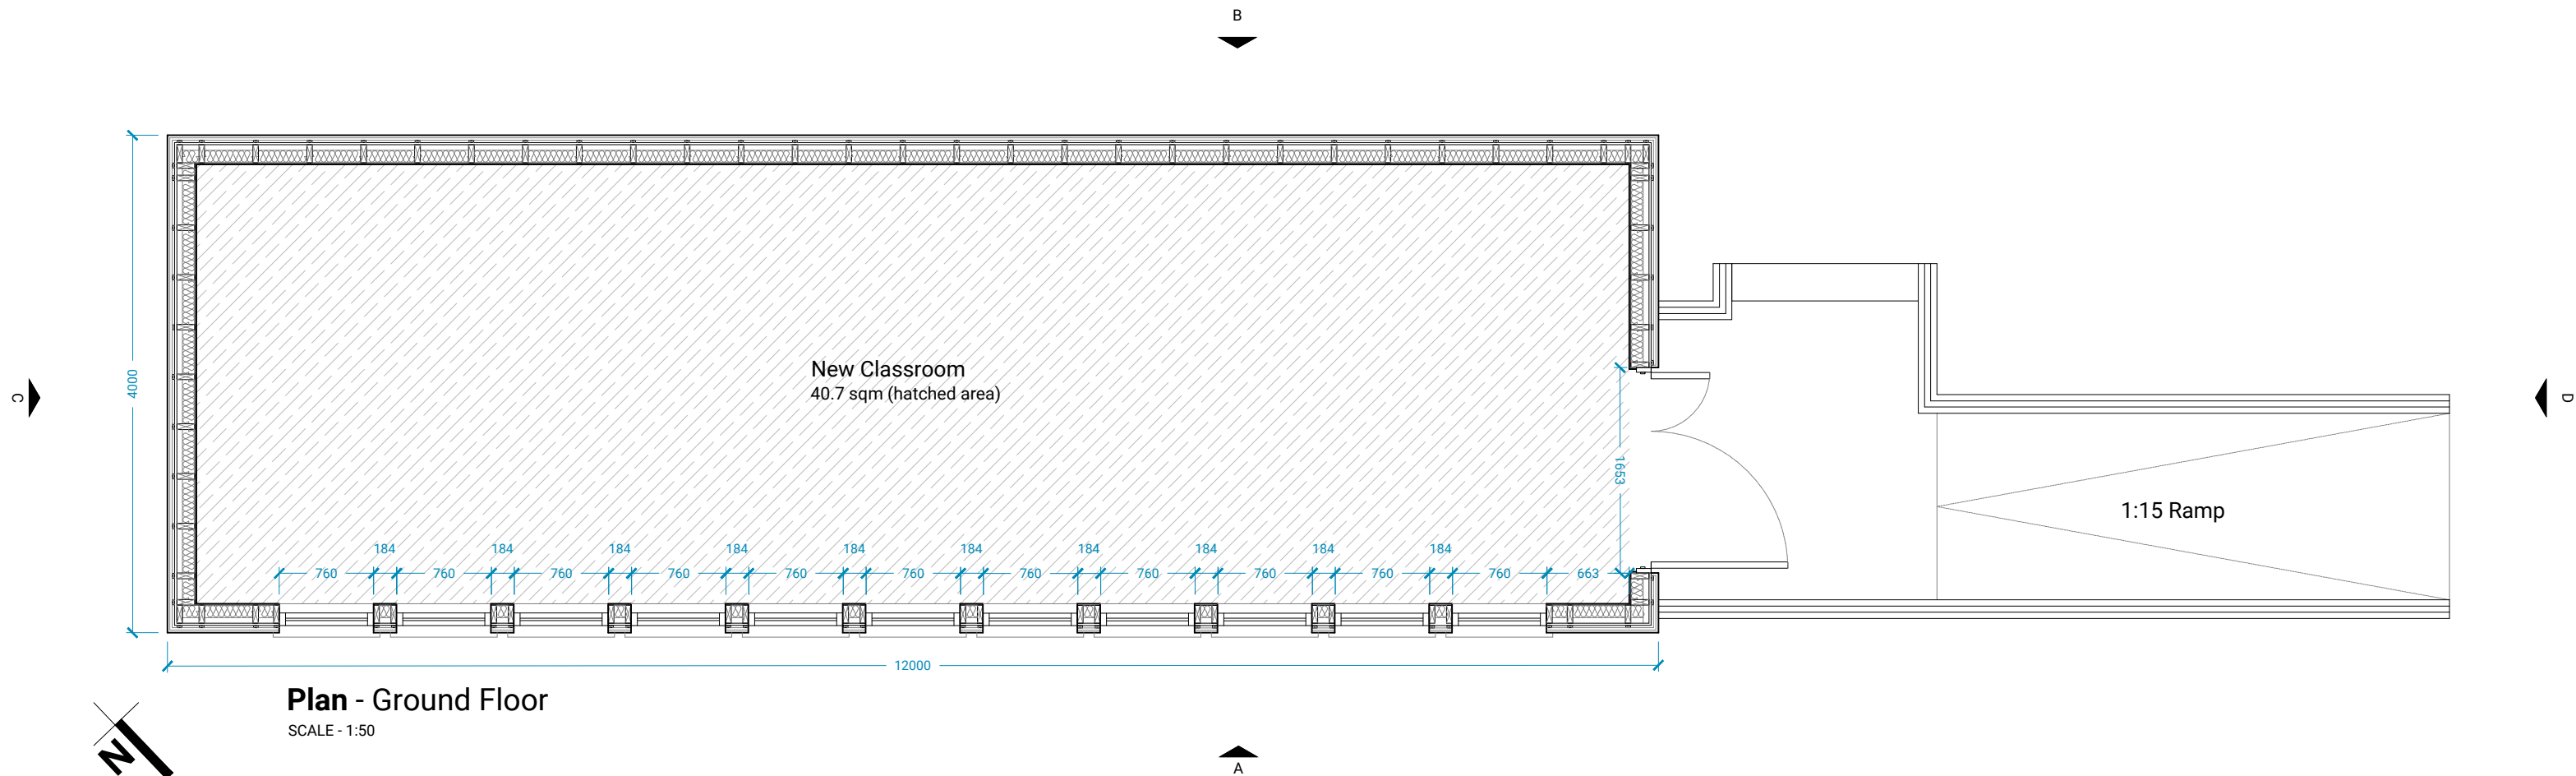

Plan - Ground Floor
SCALE - 1:50

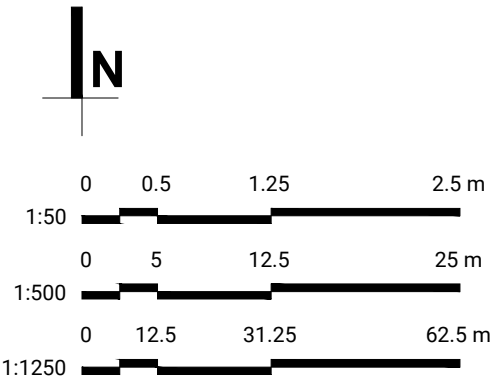

Notes:

1. Items to be demolished shown dashed & in red.
2. All structural elements to be confirmed by Engineer.
3. Drawing to be read in conjunction with schedule of works/specifications.
4. Drawing not based on measured survey, client to check levels on site before manufacture.

P0 16.07.26 Issue to Client

REV. DATE ISSUE

KIDS PLANET - WHISTON
Sandstone Drive, Whiston, Prescot,
L35 7NJ

**Existing and Proposed Ground Floor
Plans**

STATUS SIZE REV.
Planning A1 P0

DRAWING NO.
M26026-MR-XX-ZZ-DR-A-01001

MellorReid
ARCHITECTS